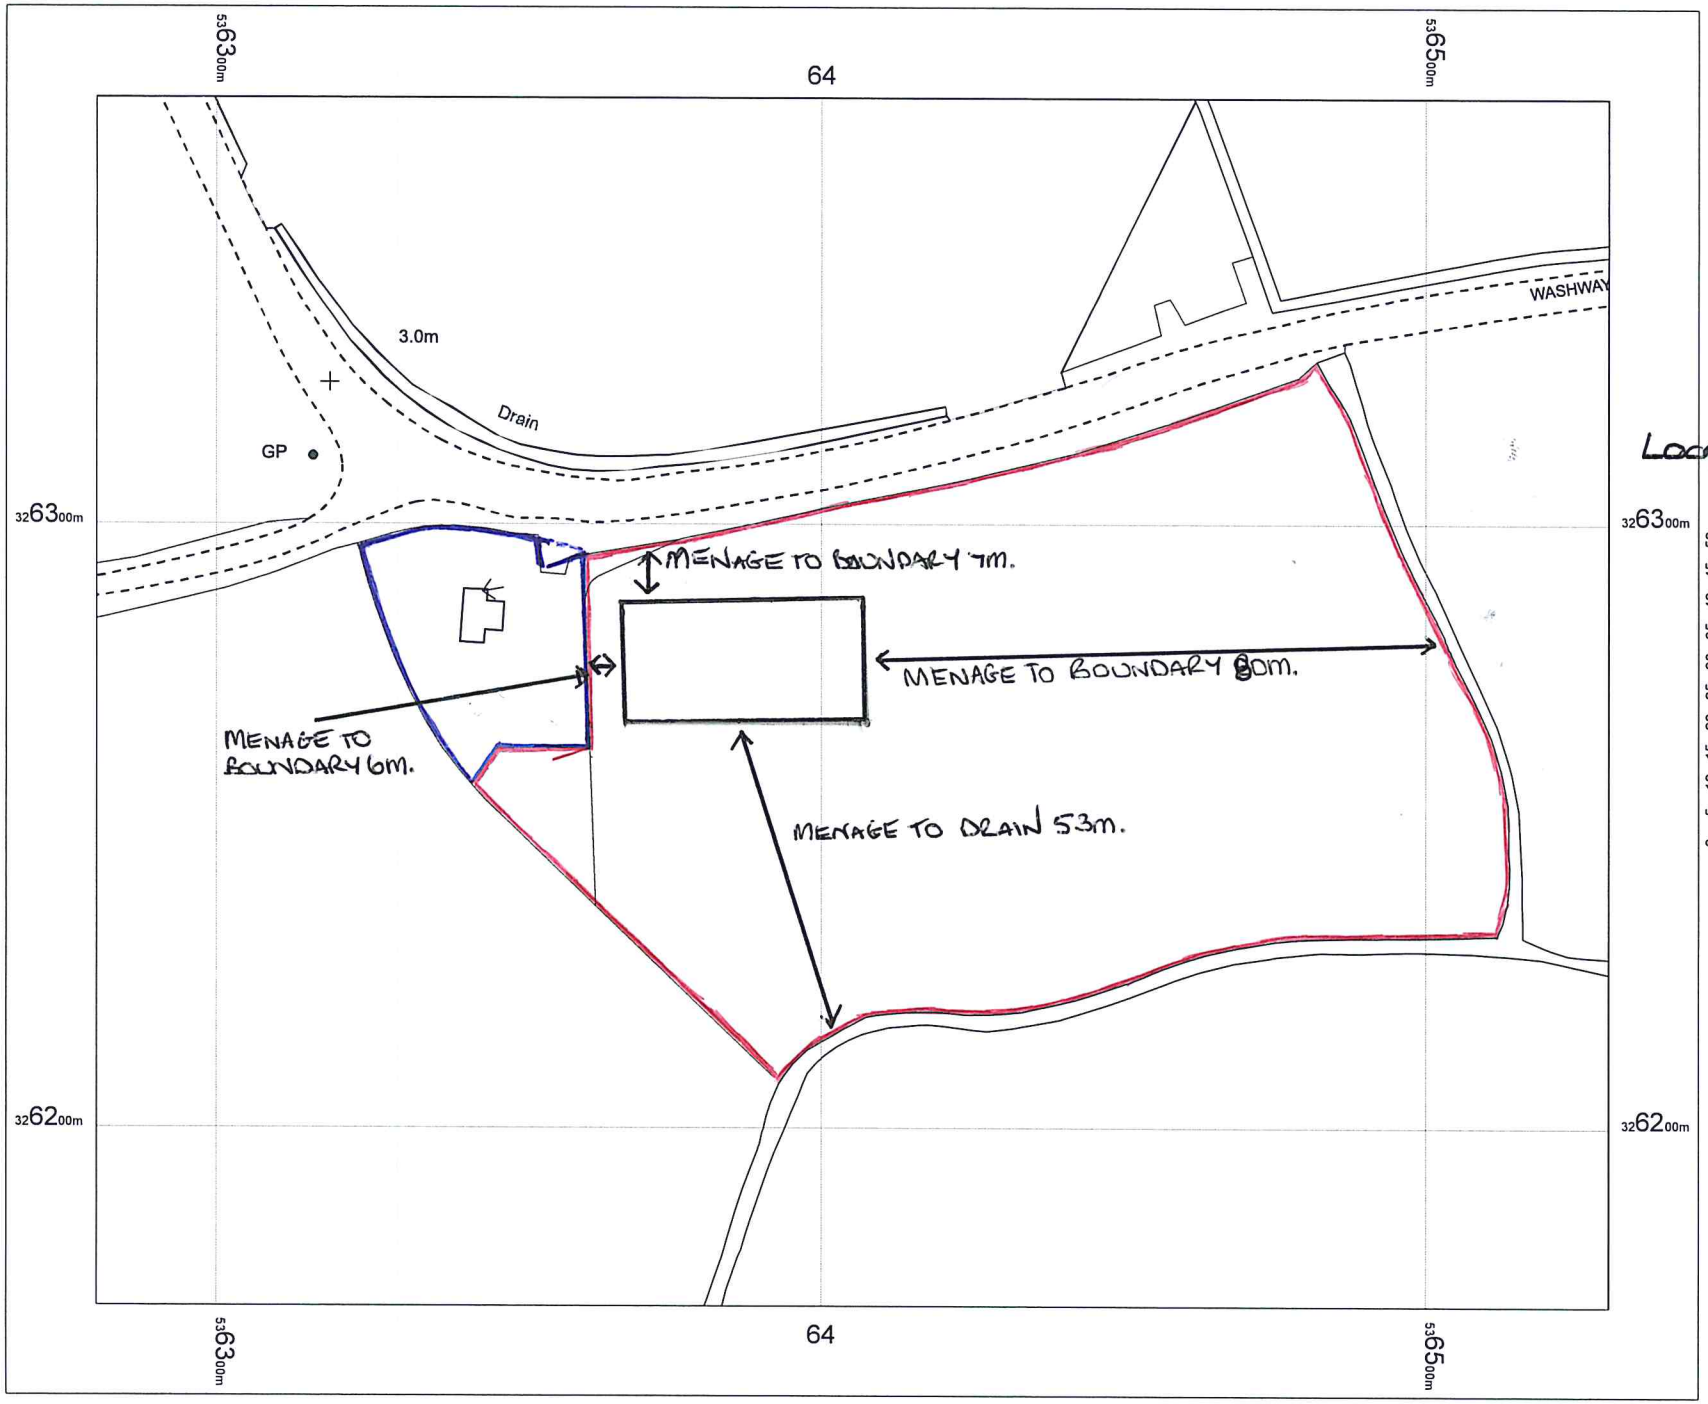


N

LOCATION PLAN FOR PROPOSED MENAGE AT :-

FENDYKE FARM.
WASHWAY RD. HOLBECH
PE12 7PP
FOR D. HODGSON

DRAWING NO:
1:1250 DH190617.

0 5 10 15 20 25 30 35 40 45 50 m

OS MasterMap 1250/2500/10000 scale
14 June 2017, ID: M4P-00631937
Bookmark, The Crescent, Spalding

1:1250 scale print at A4, Centre: 536405 E, 326270 N

©Crown Copyright and database rights. OS 100019980

OS Data