
SCALE - 1:200

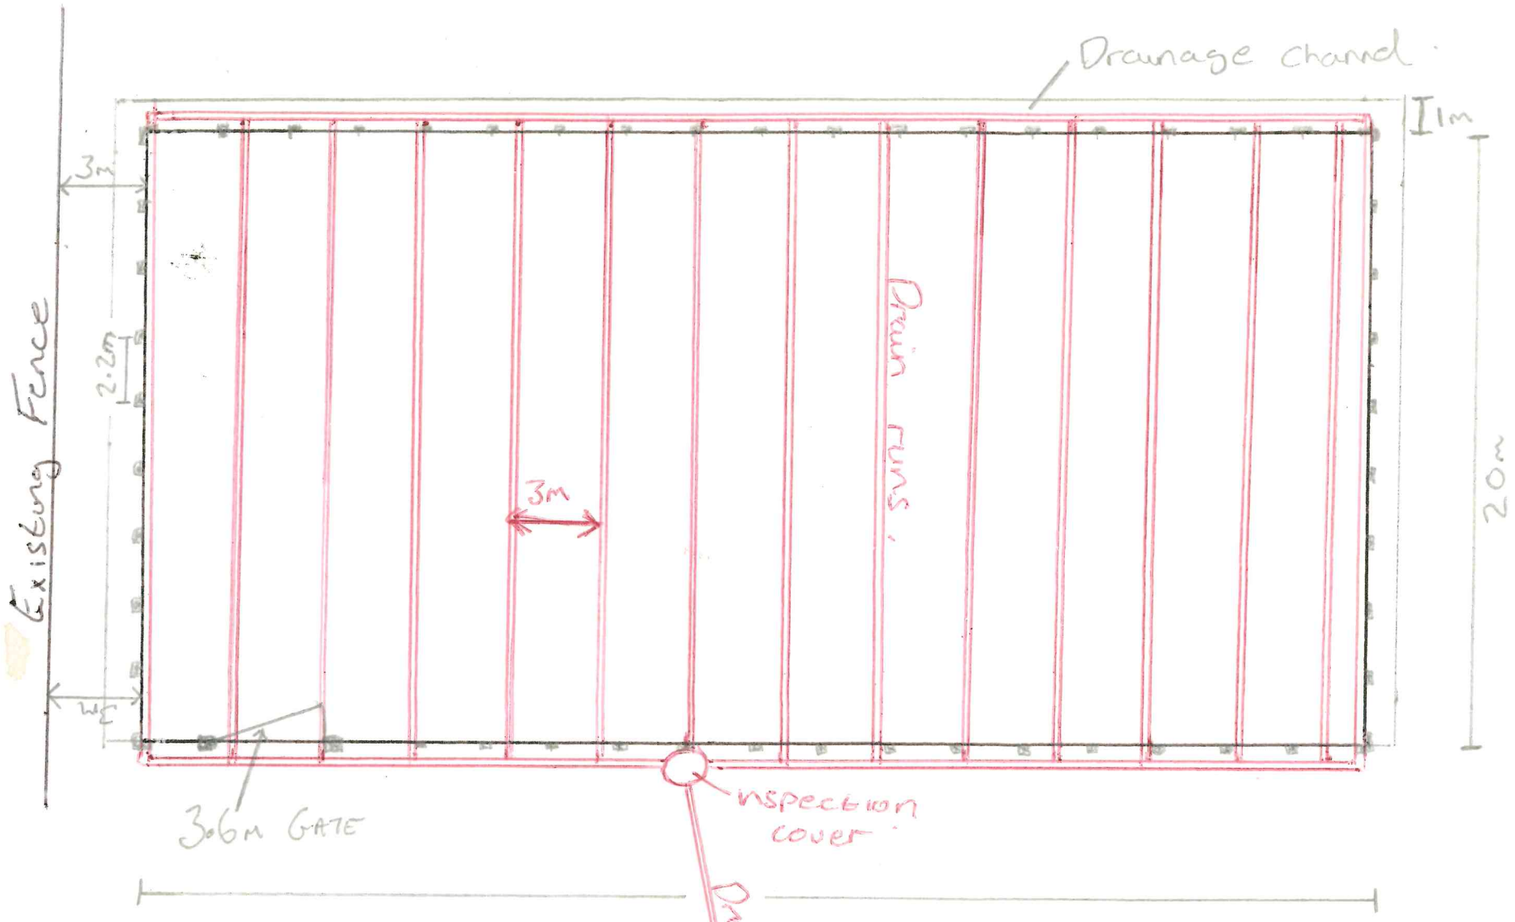

BLOCK PLAN & CROSS SECTION FOR PROPOSED

MENAGE AT: FENDYKE FARM

WASHWAY ROAD. HOLBEACH PE12 7PP

FOR D. HODGSON

DRAWING NO: 1:200 DH190617.

