



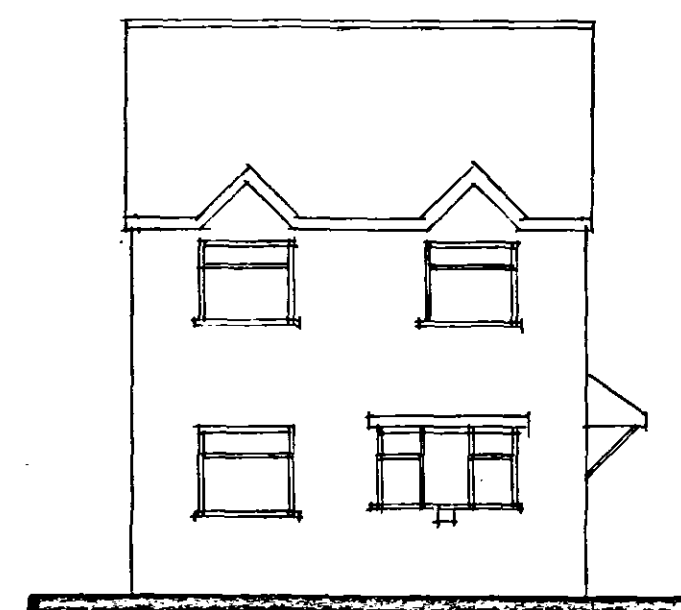


FRONT




SIDE

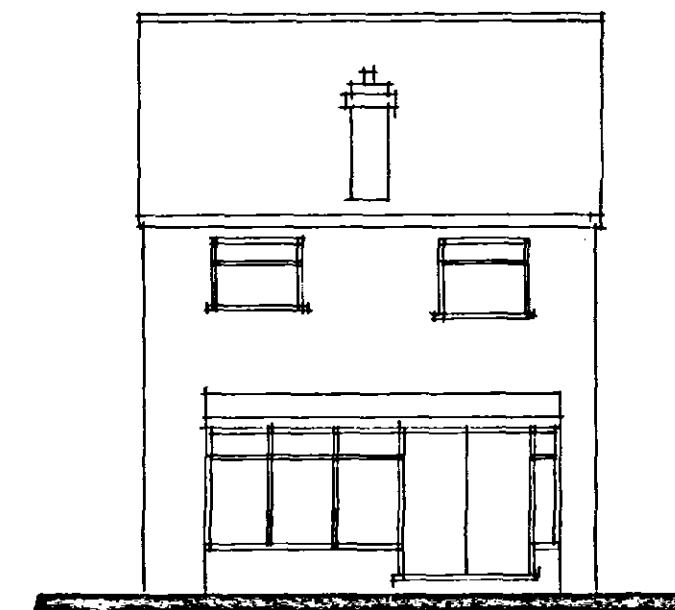



REAR

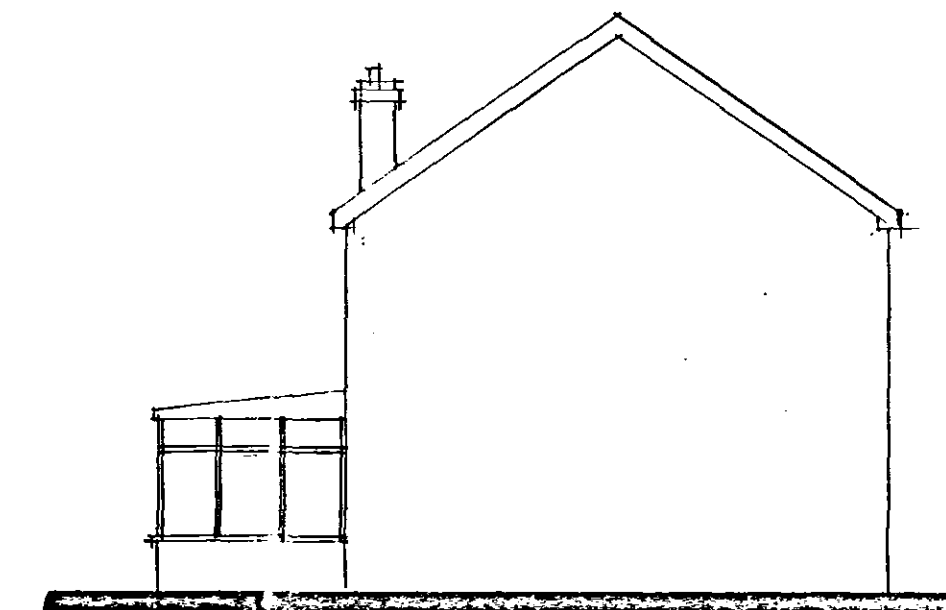

SIDE

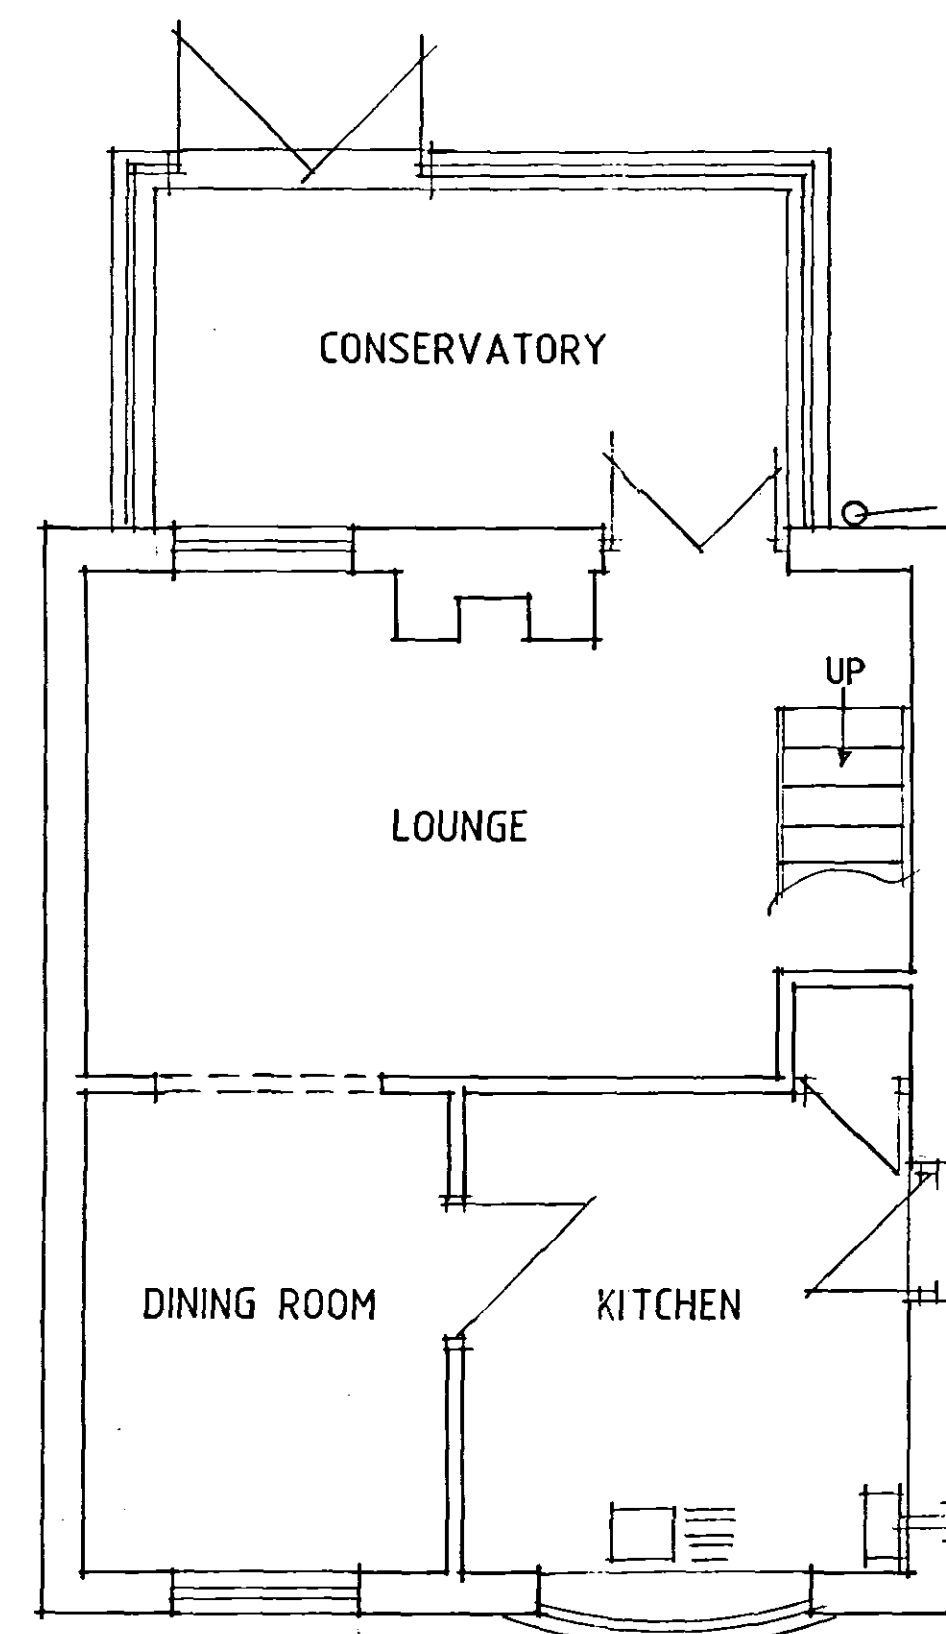

GROUND FLOOR PLAN

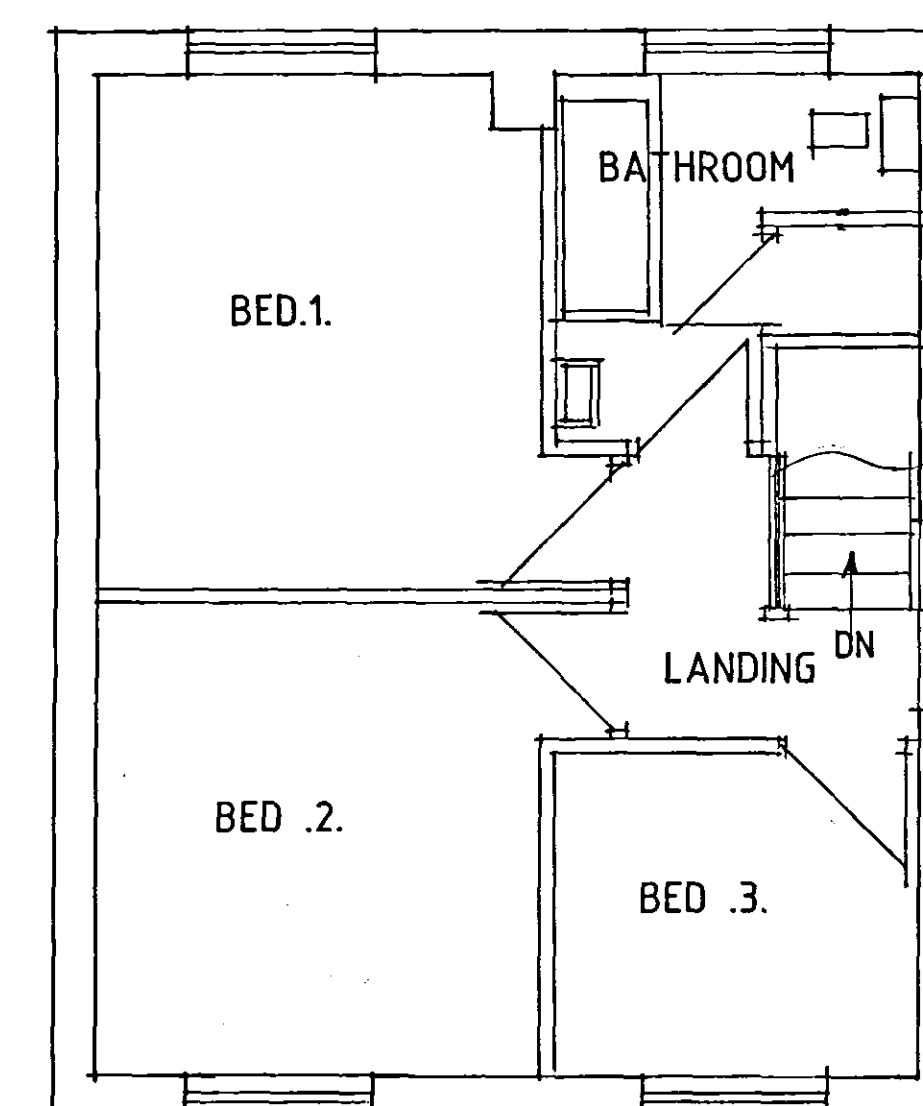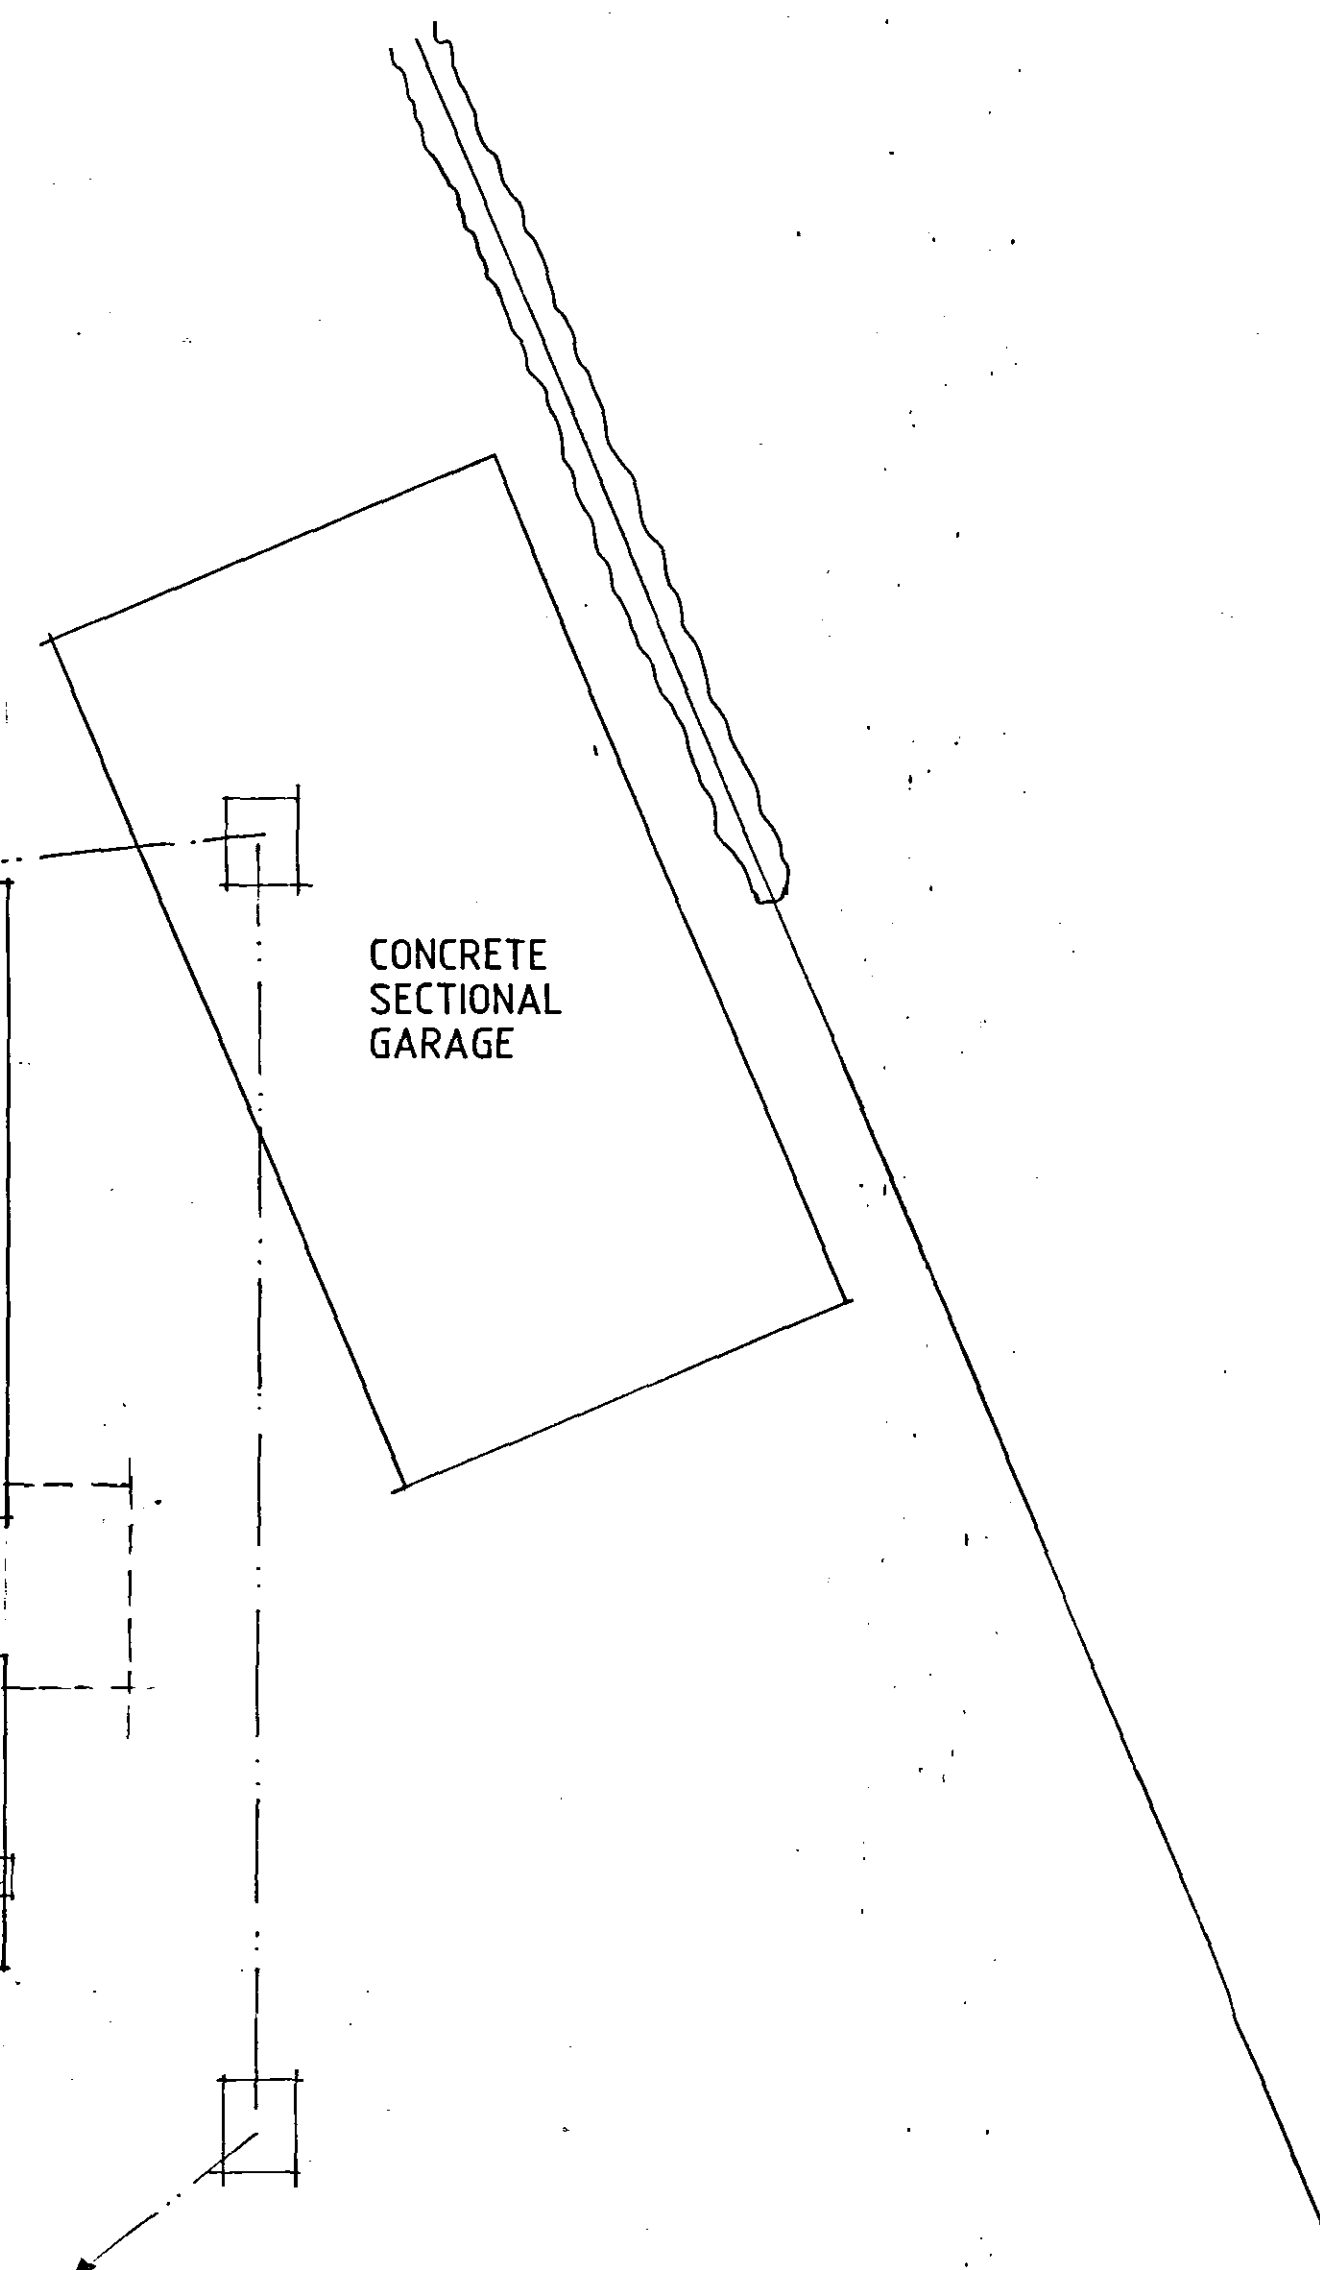

FIRST FLOOR PLAN

PHC
Planning & Development
15 MAY 2008
Ref: 0595/08

Status
CONSULTANTS IN ARCHITECTURE & PLANNING

PROPOSED EXTENSION AT
31 MARSHLANDS DRIVE,
HOLBEACH FOR

MISS. S. EVANS.

PLAN AS EXISTING

**DETERMINED
PLAN**

1:50 1:100 SD08-015/1
APRIL-08 B.GILHAM.

2 Edinburgh Walk, Holbeach,
Spalding, Lincs. PE12 7AP
Tel: 01406 424343 Fax: 01406 490702