







FRONT

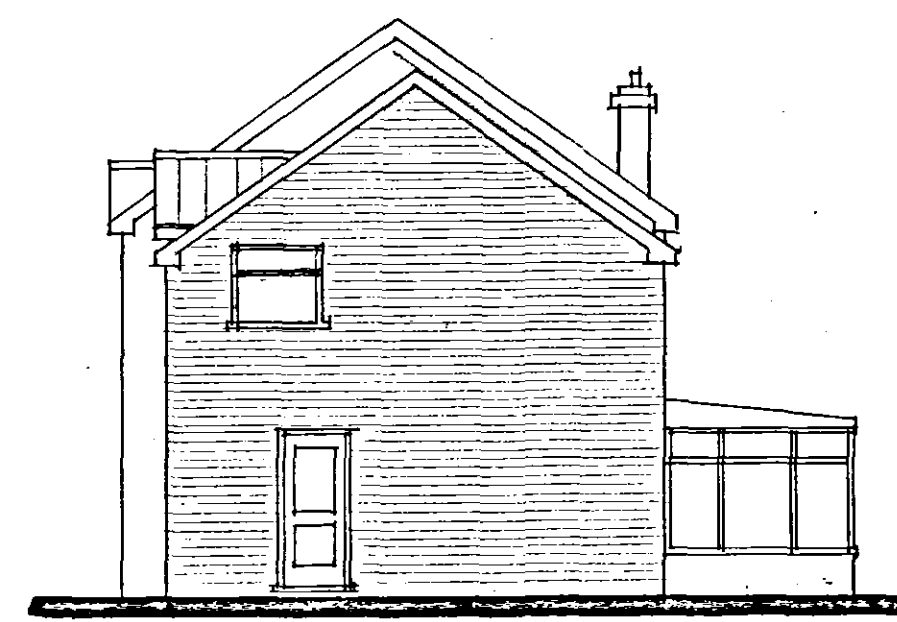

SIDE

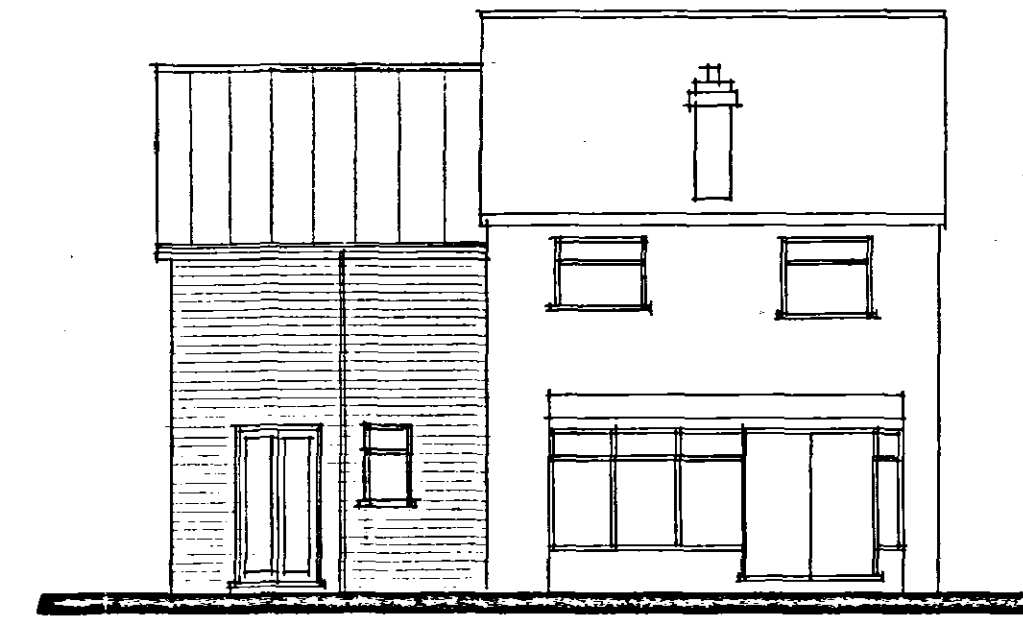

REAR

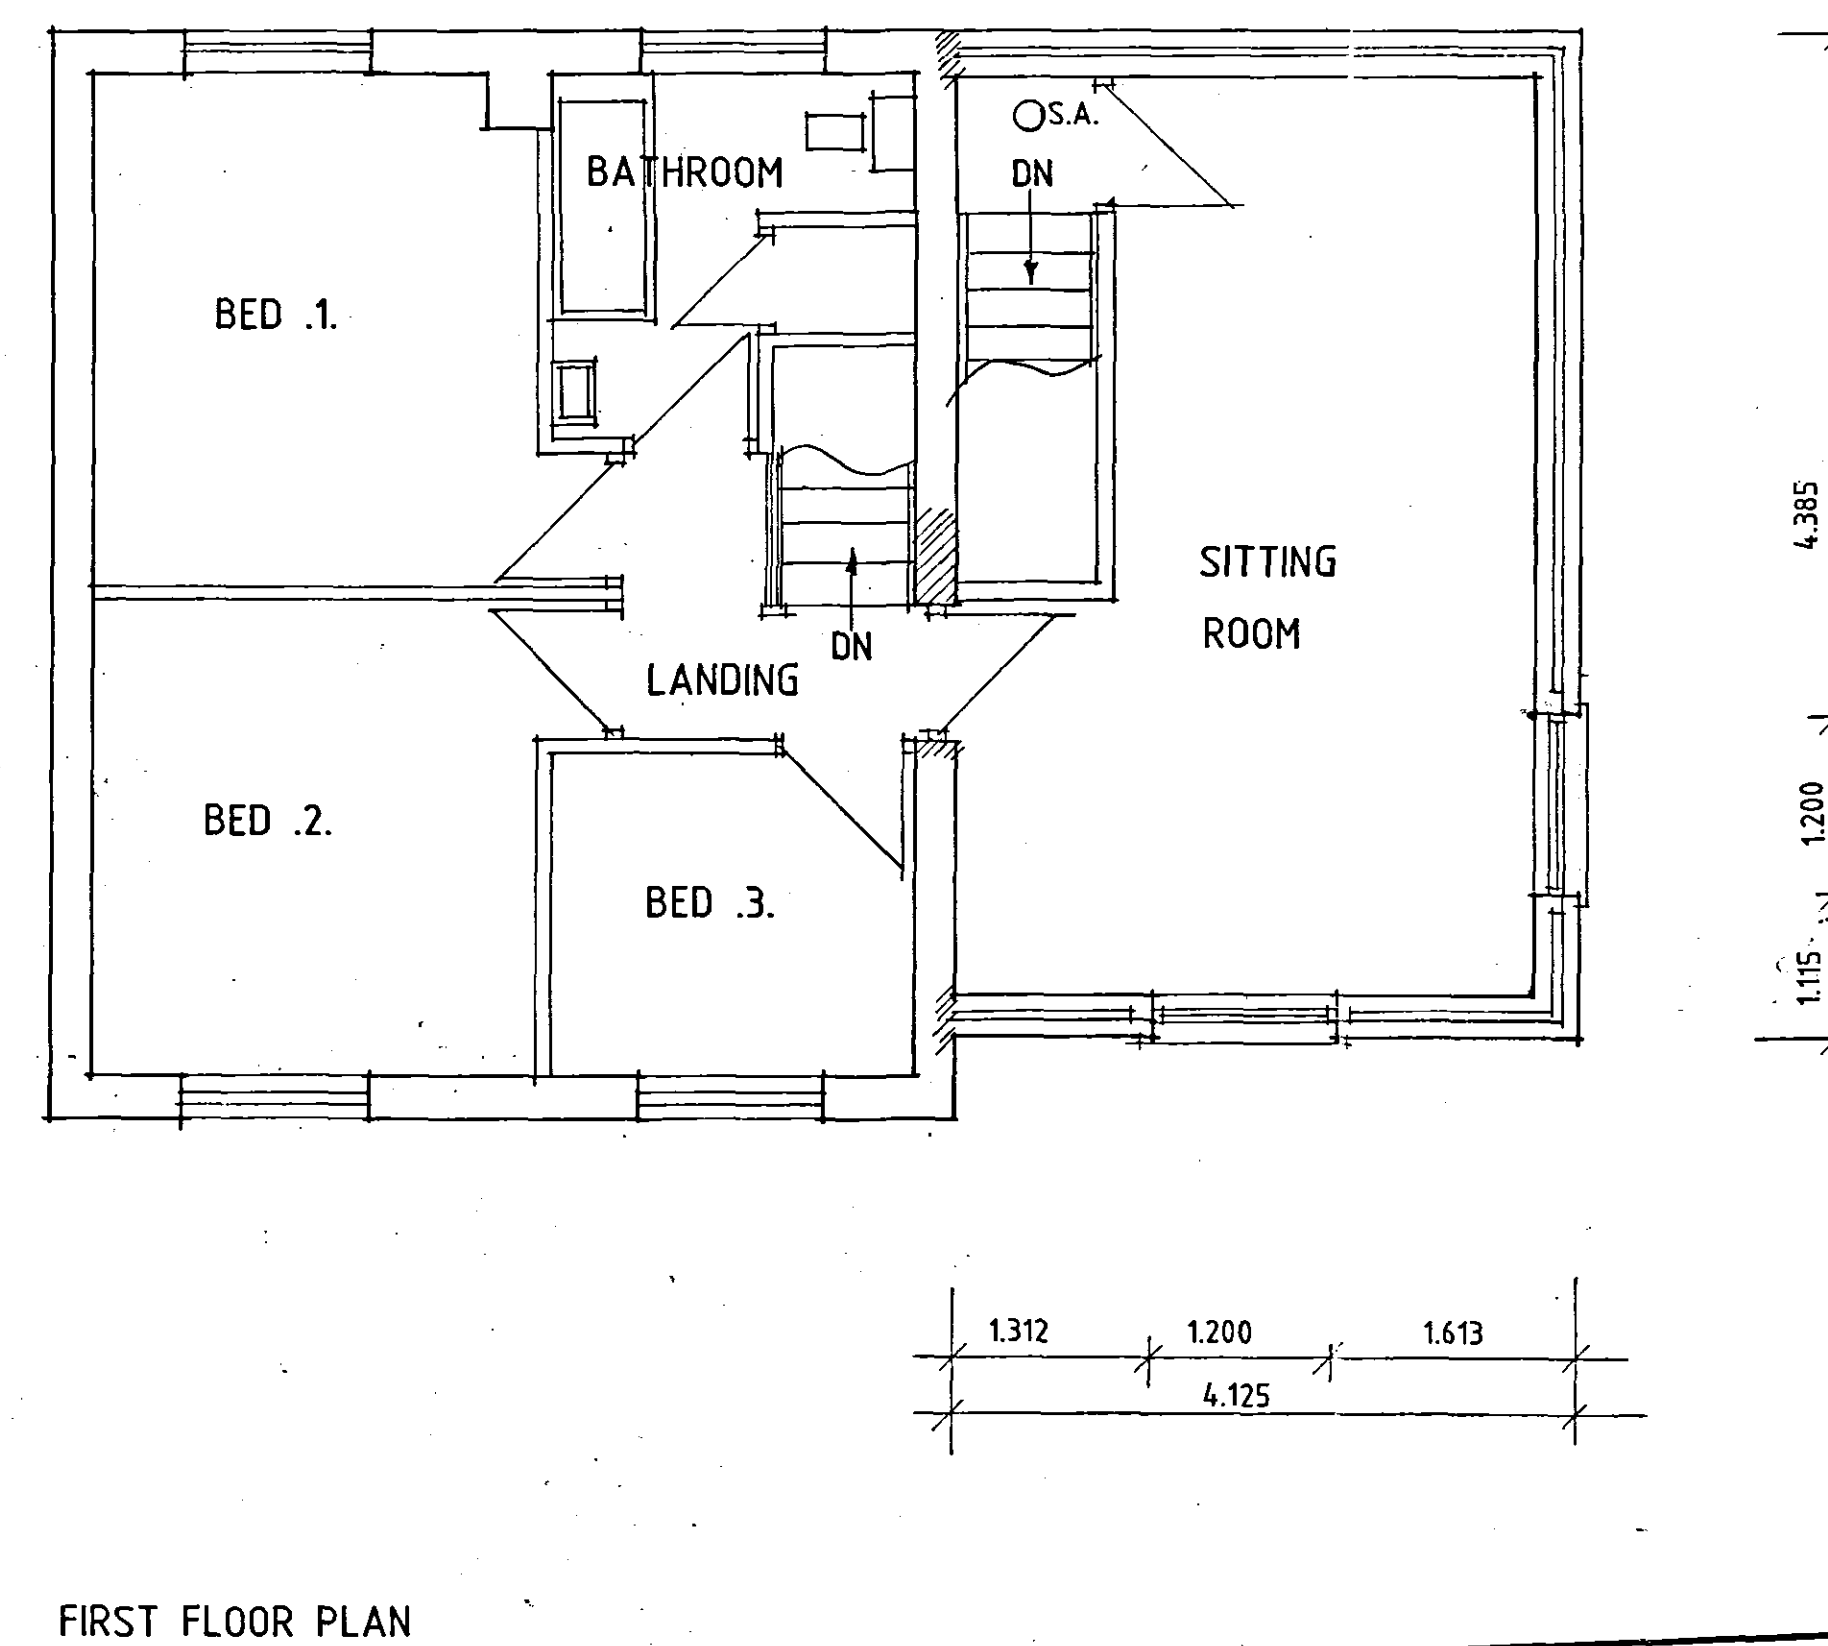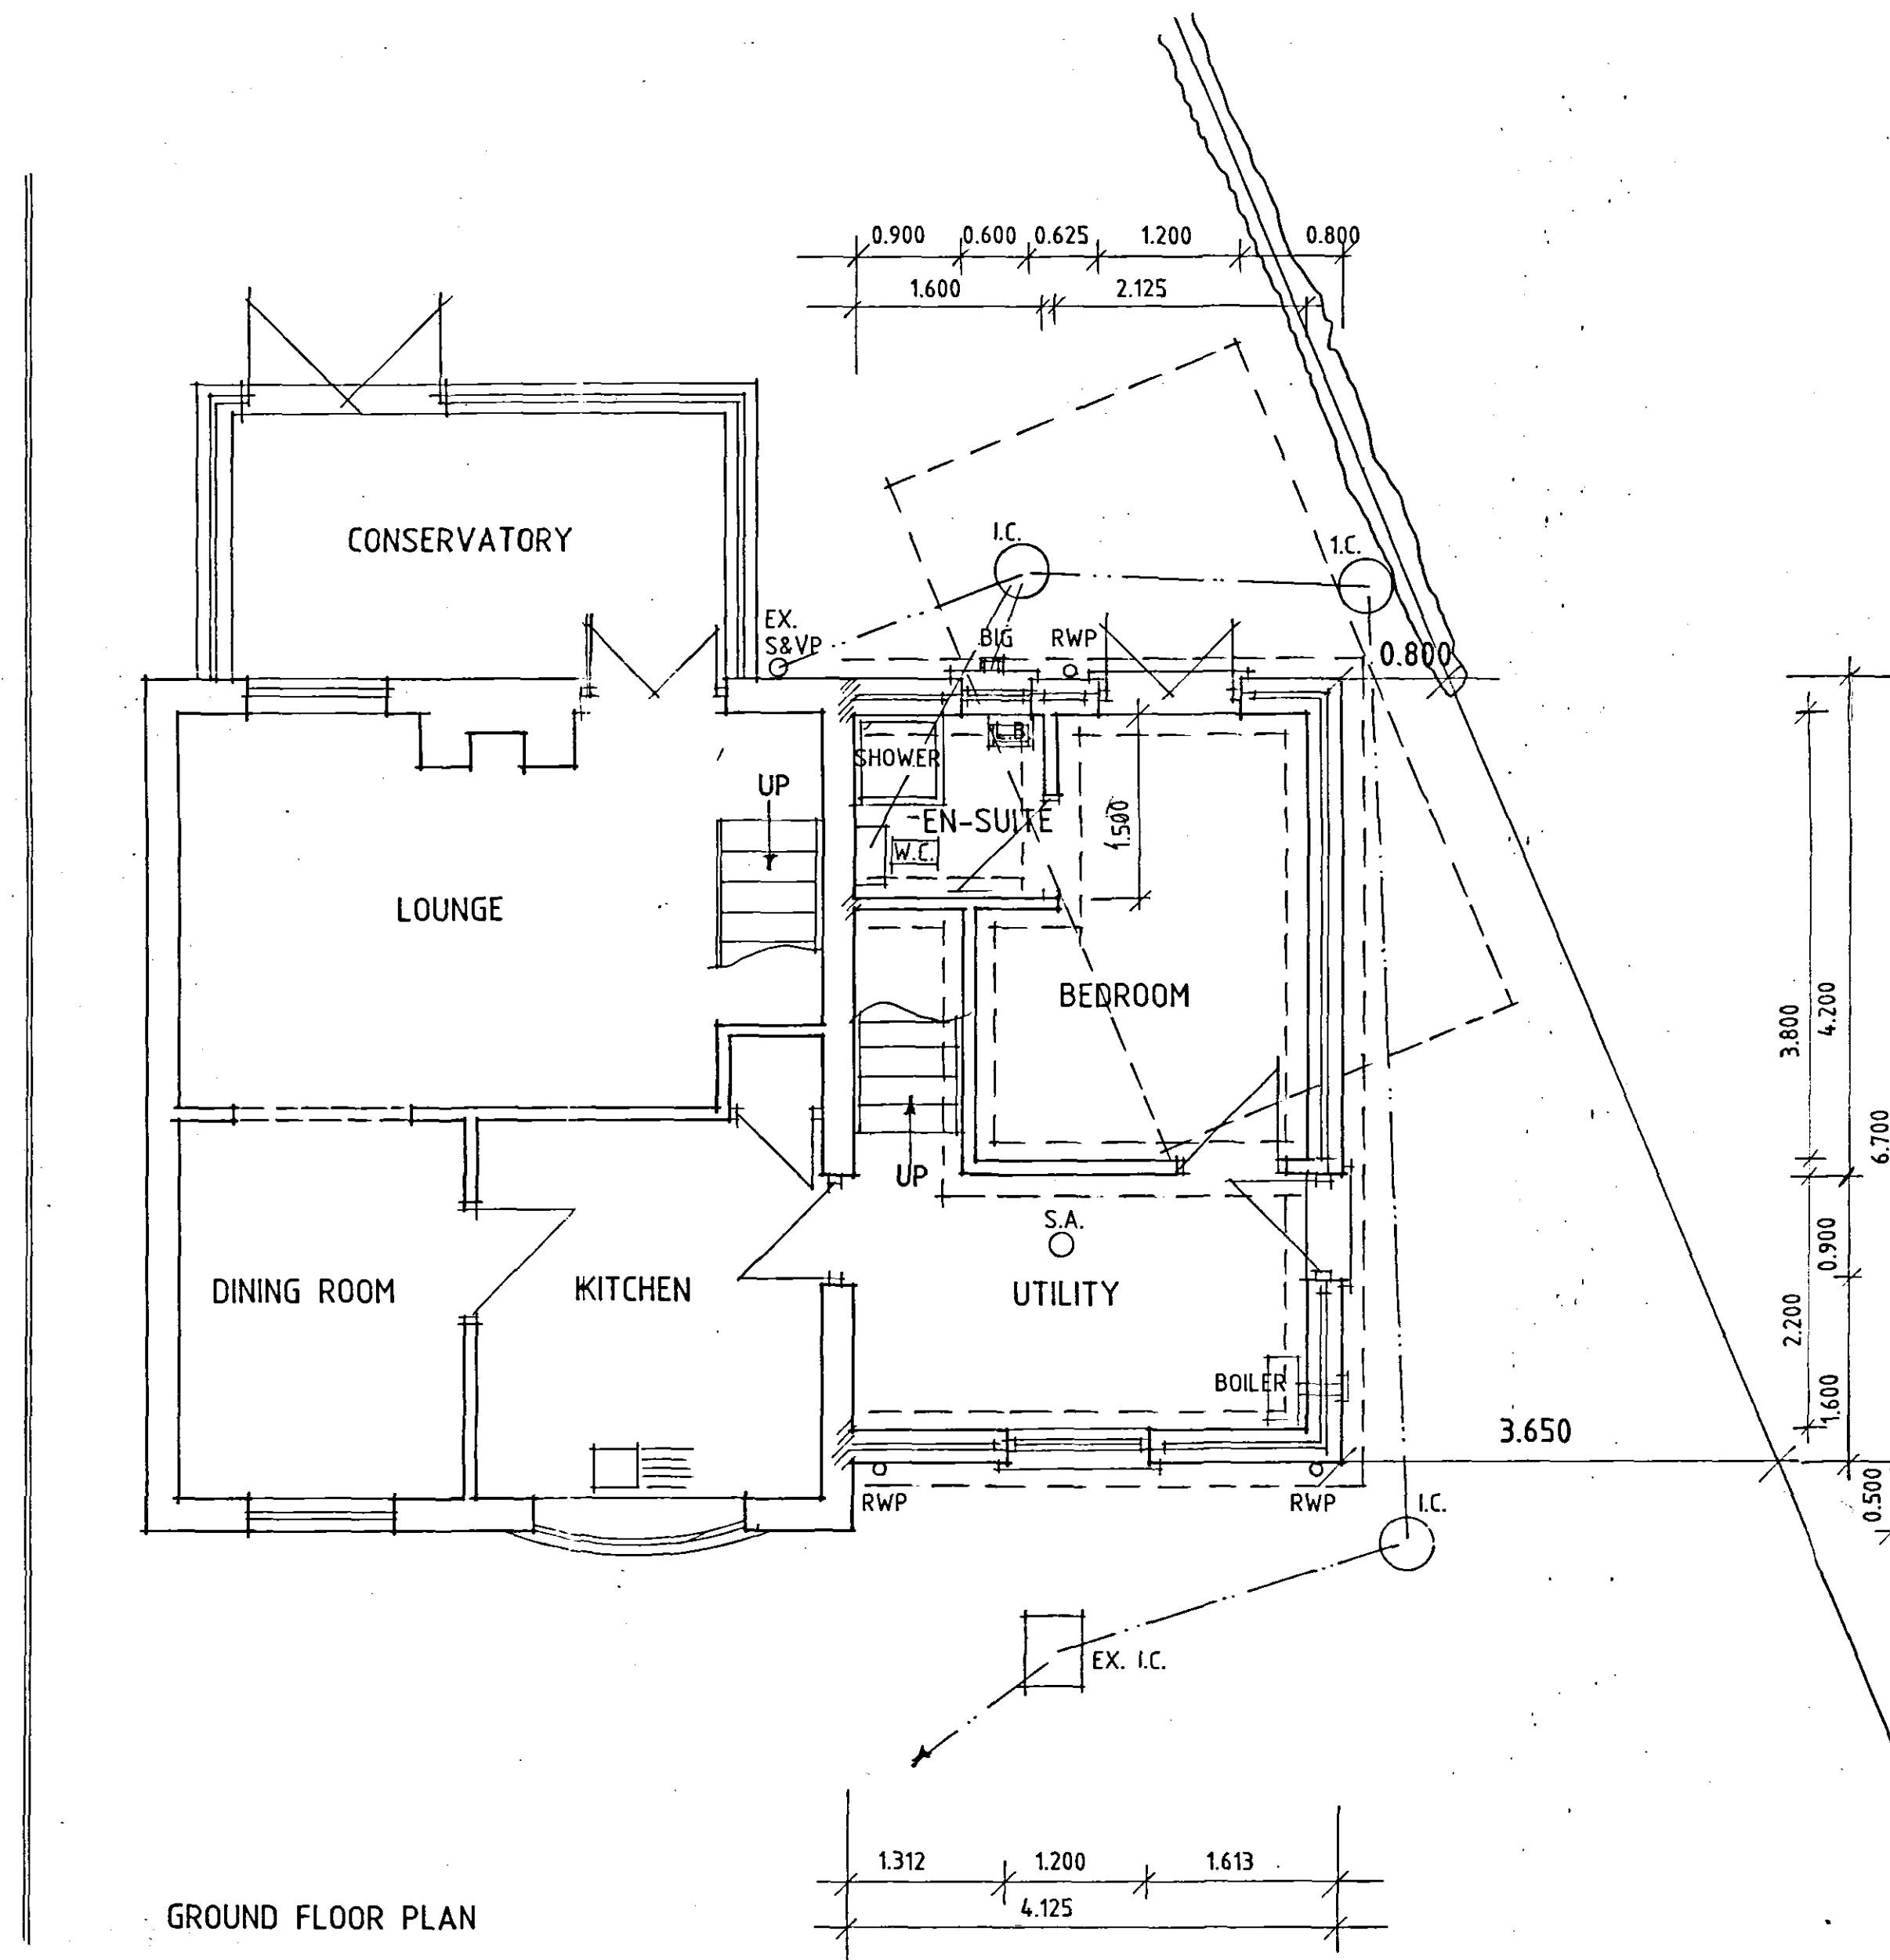

**DETERMINED
PLAN**

SHDC
Planning & Development
15 MAY 2008
Ref: 0595/08

A - IMF. ADDED - 22.4.08

Status
CONSULTANTS IN ARCHITECTURE & PLANNING

PROPOSED EXTENSION AT
31 MARSHLANDS DRIVE,
HOLBEACH FOR

MISS. S. EVANS.

PLAN AS PROPOSED

1:50 1:100 SD08-015-2
APRIL-08 B.GILHAM.

2 Edinburgh Walk, Holbeach,
Spalding, Lincs. PE12 7AP.
Tel: 01406 424363 Fax: 01406 490702