






FRONT

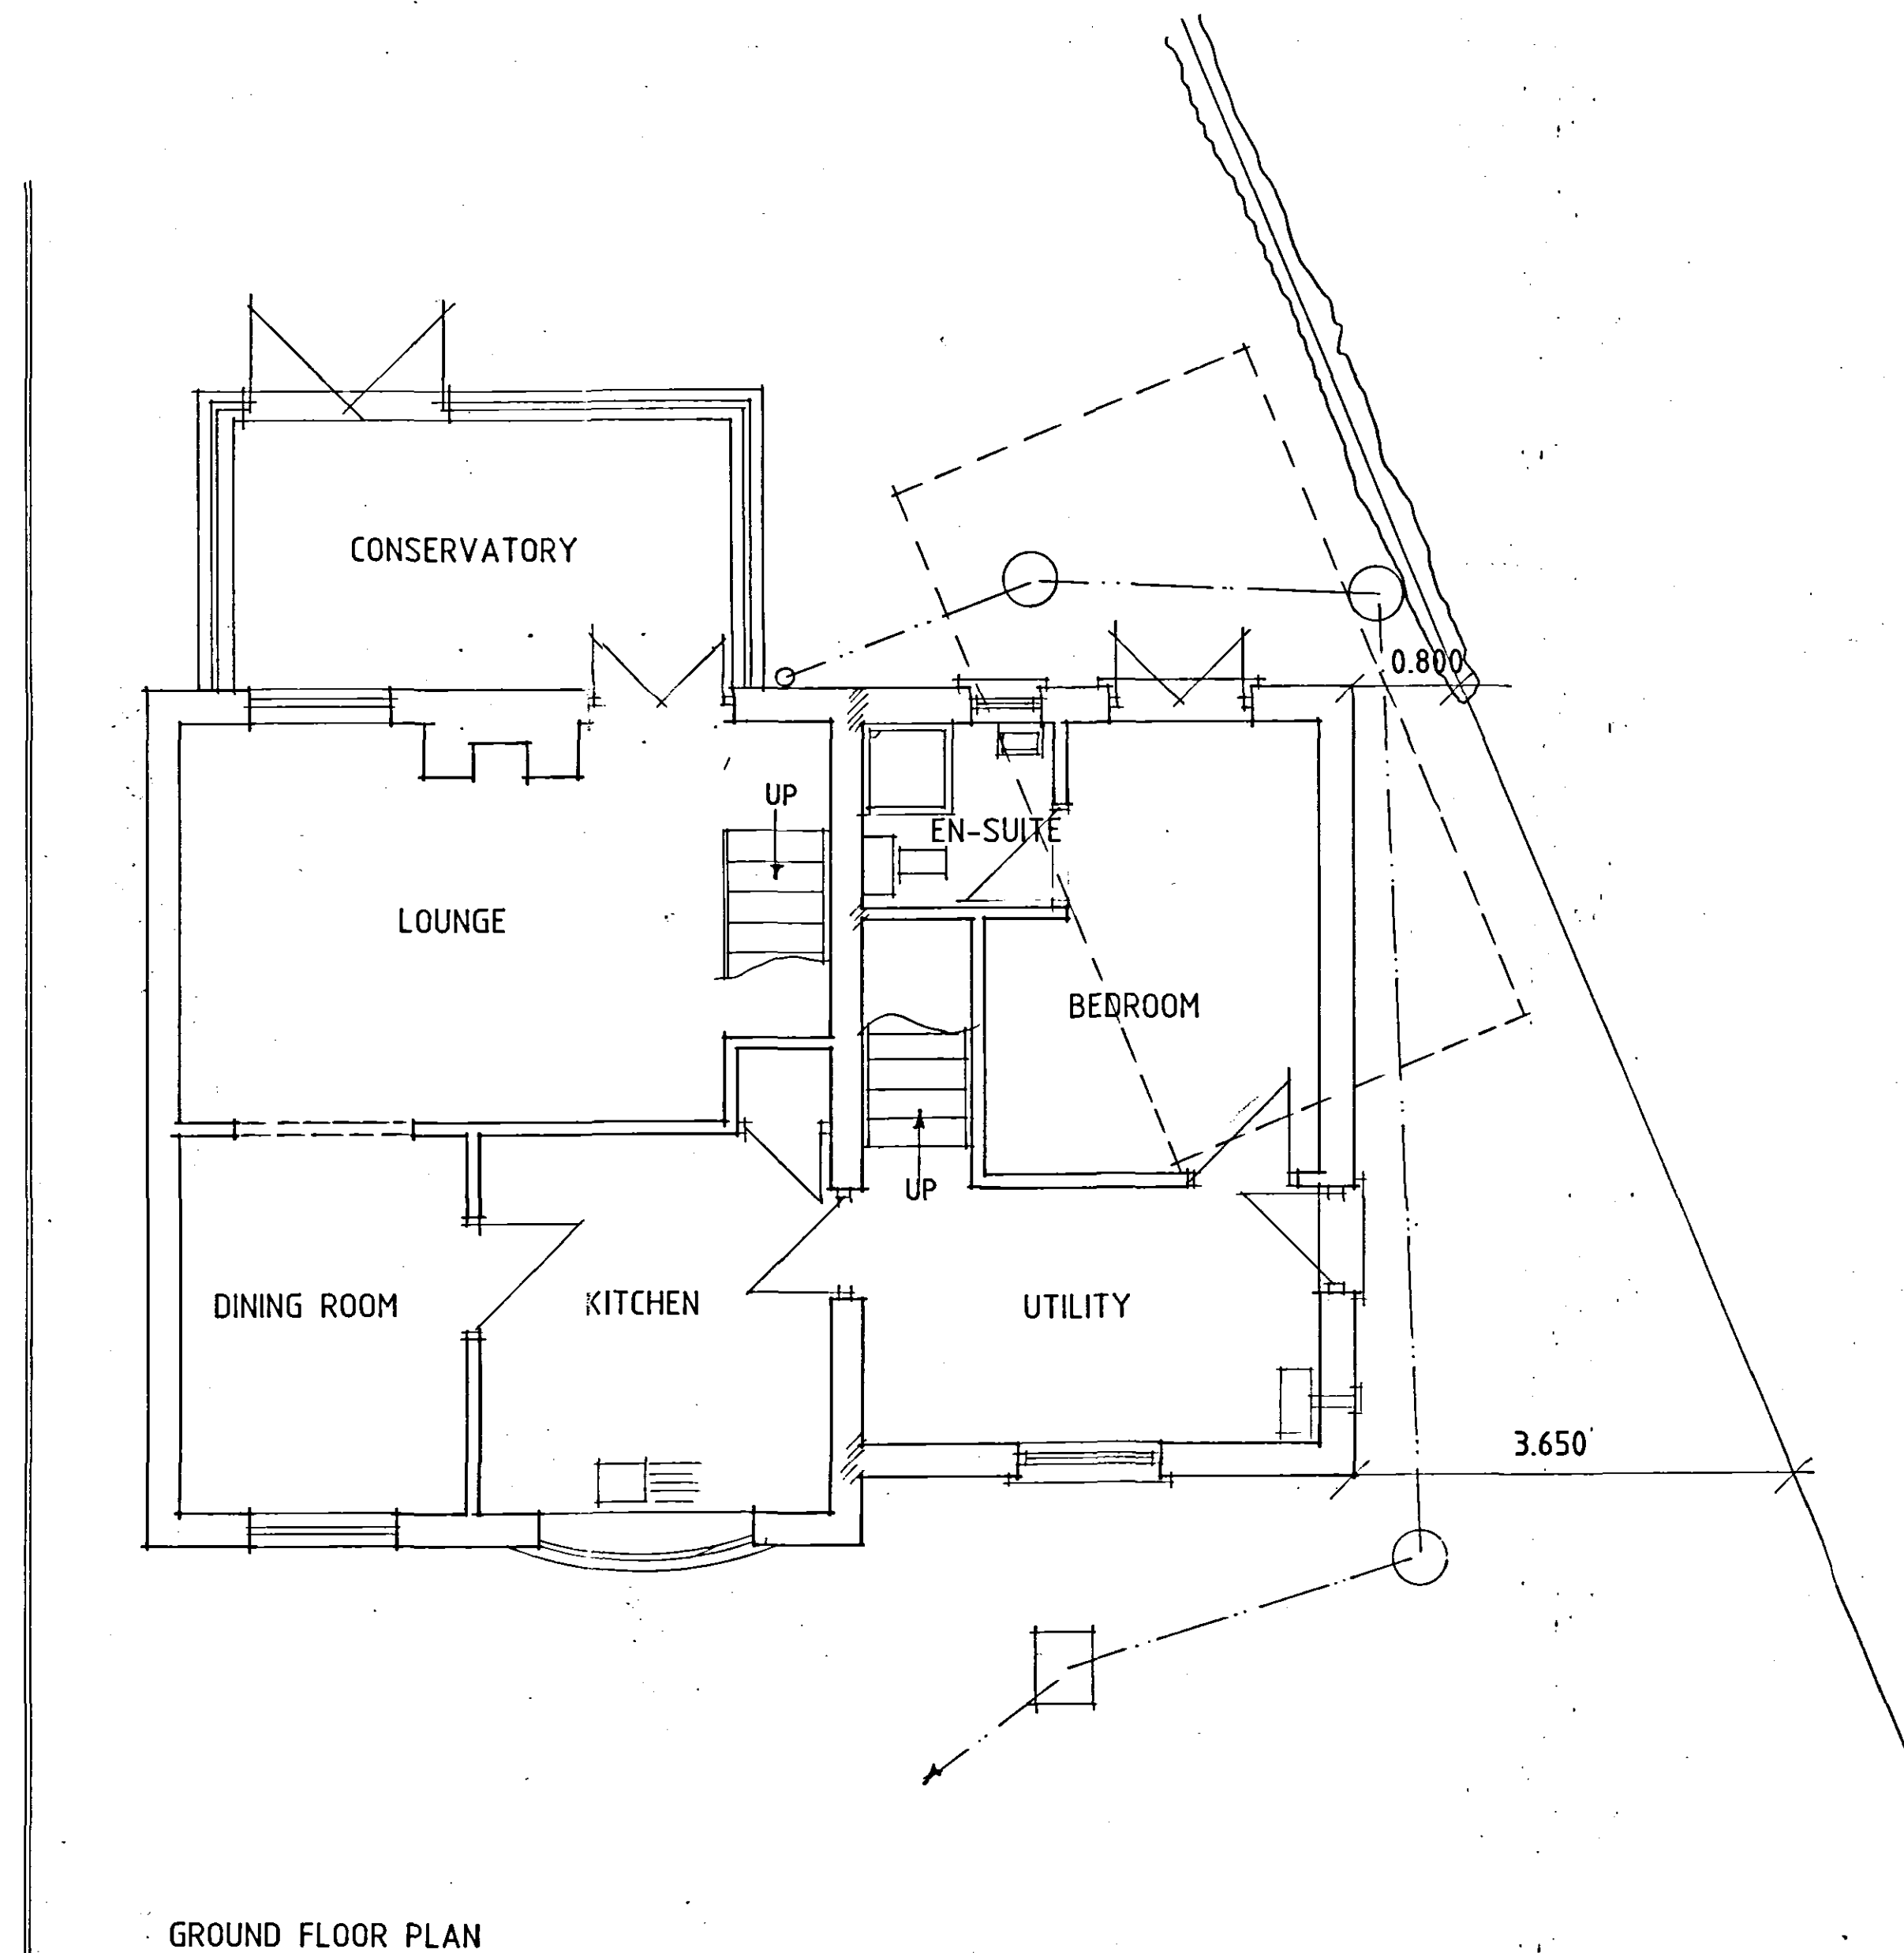

GROUND FLOOR PLAN

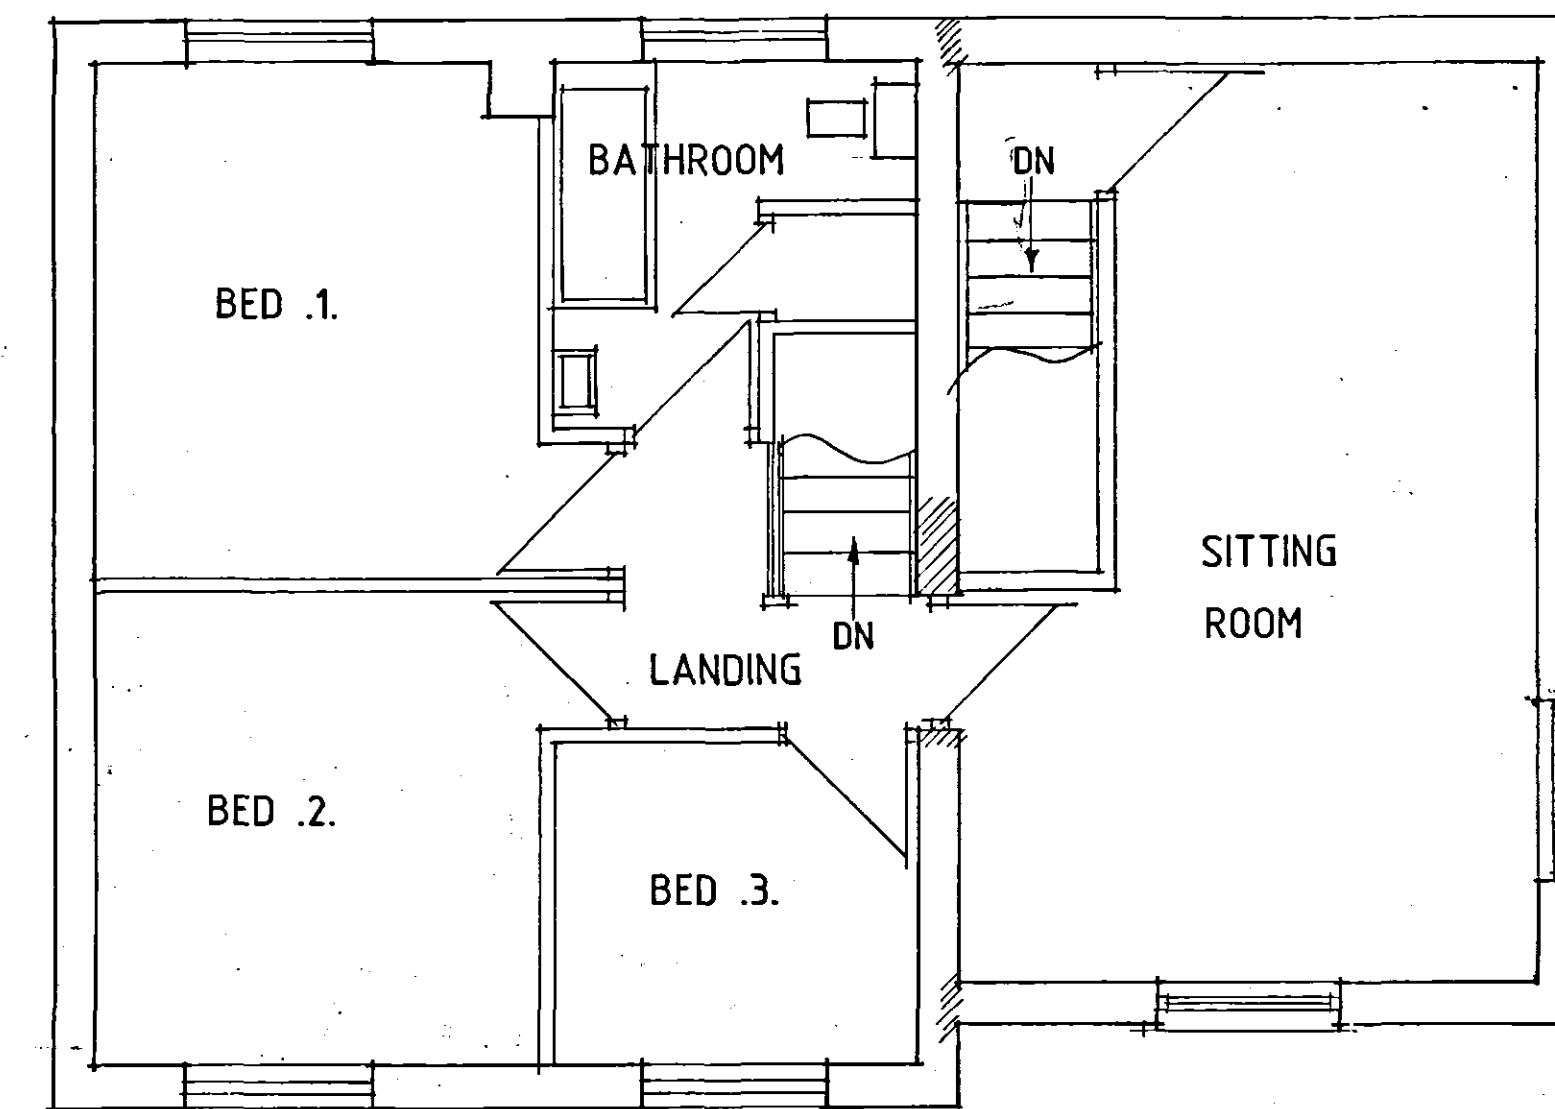

FIRST FLOOR PLAN

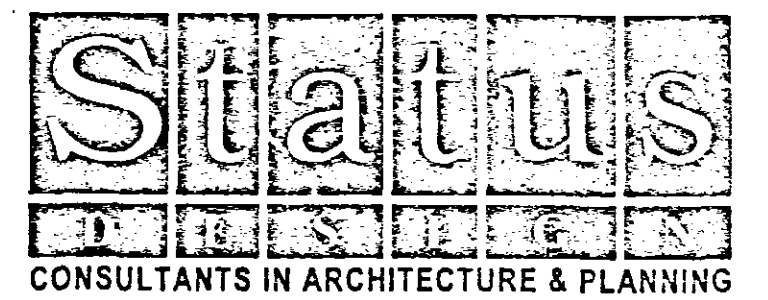

PROPOSED EXTENSION AT
31 MARSHLANDS DRIVE,
HOLBEACH FOR

MISS. S. EVANS.

PLAN AS PROPOSED
SKETCH

1:50 1:100

APRIL-08

SD08-015-2

B.GILHAM.

