



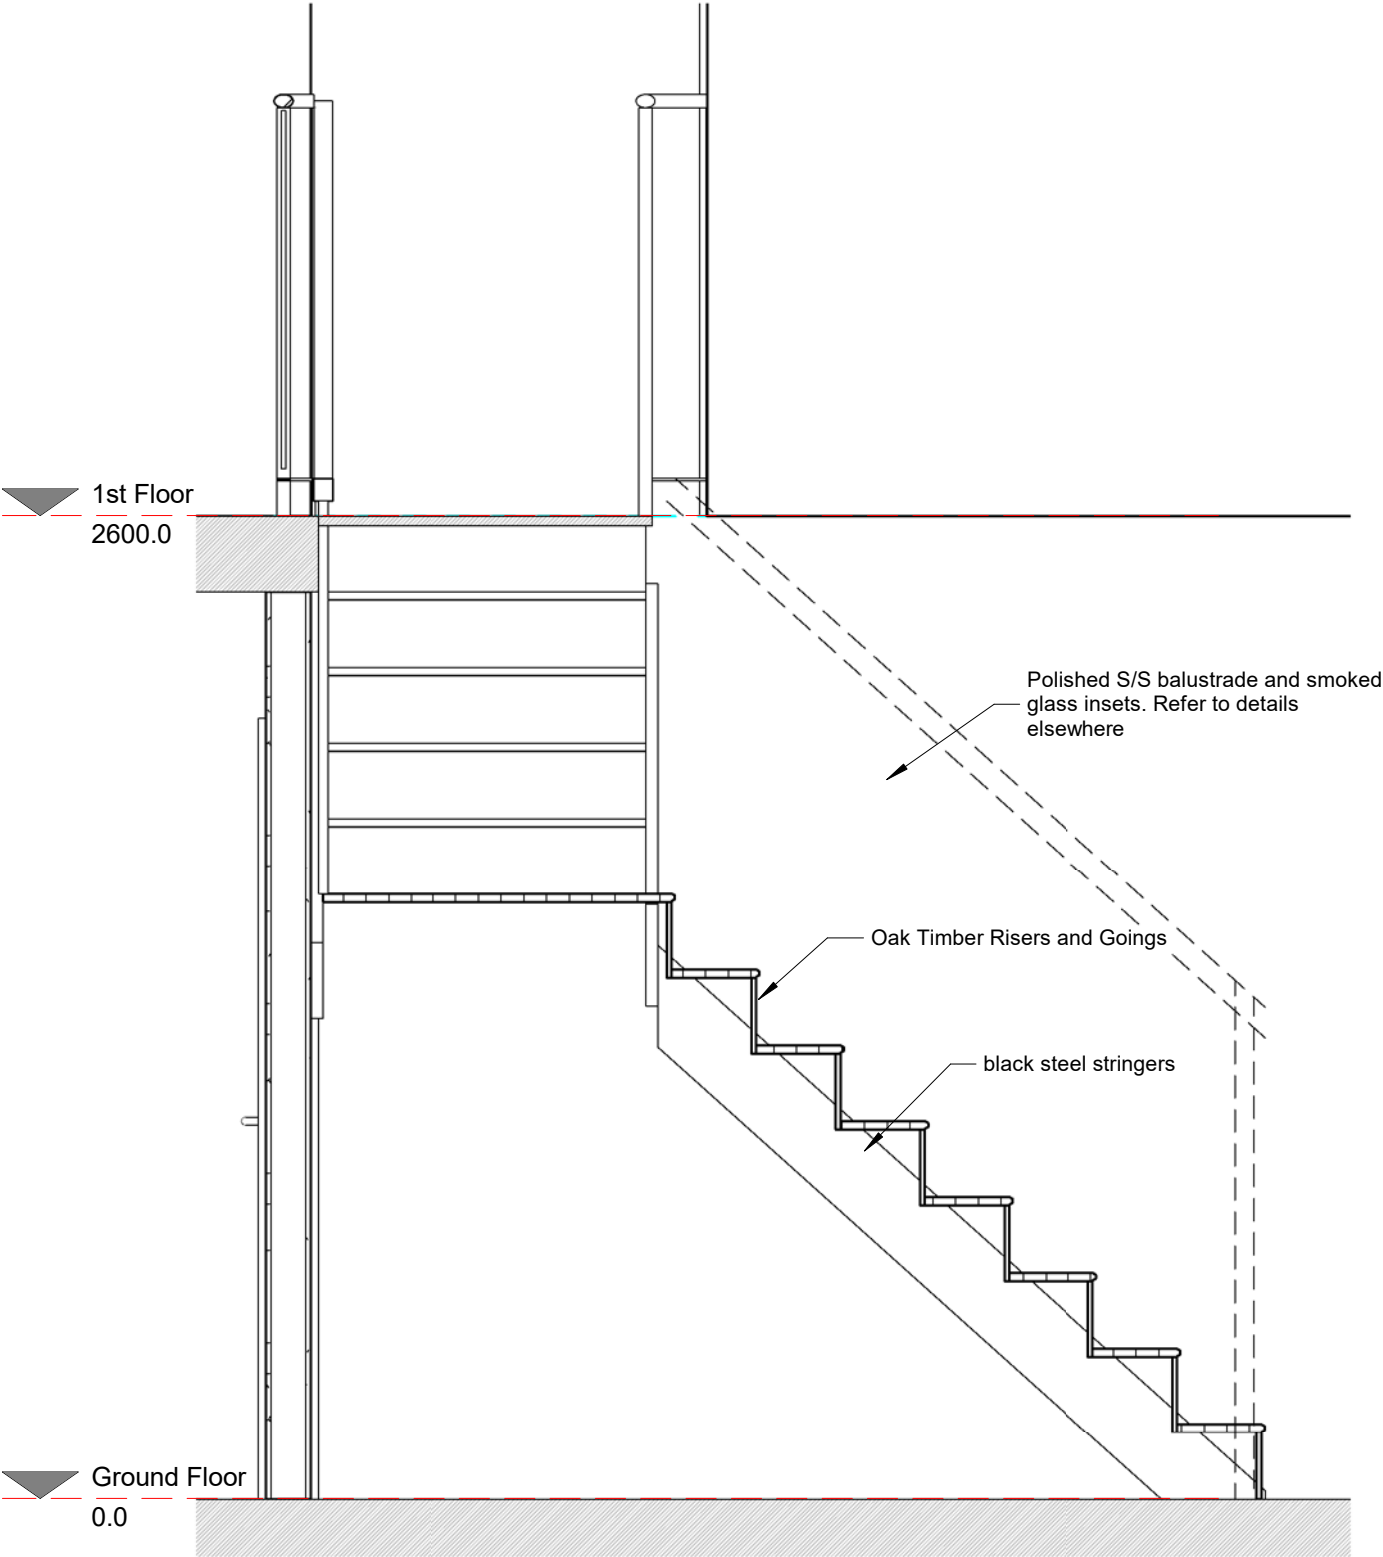

Staircase Section
1 : 20

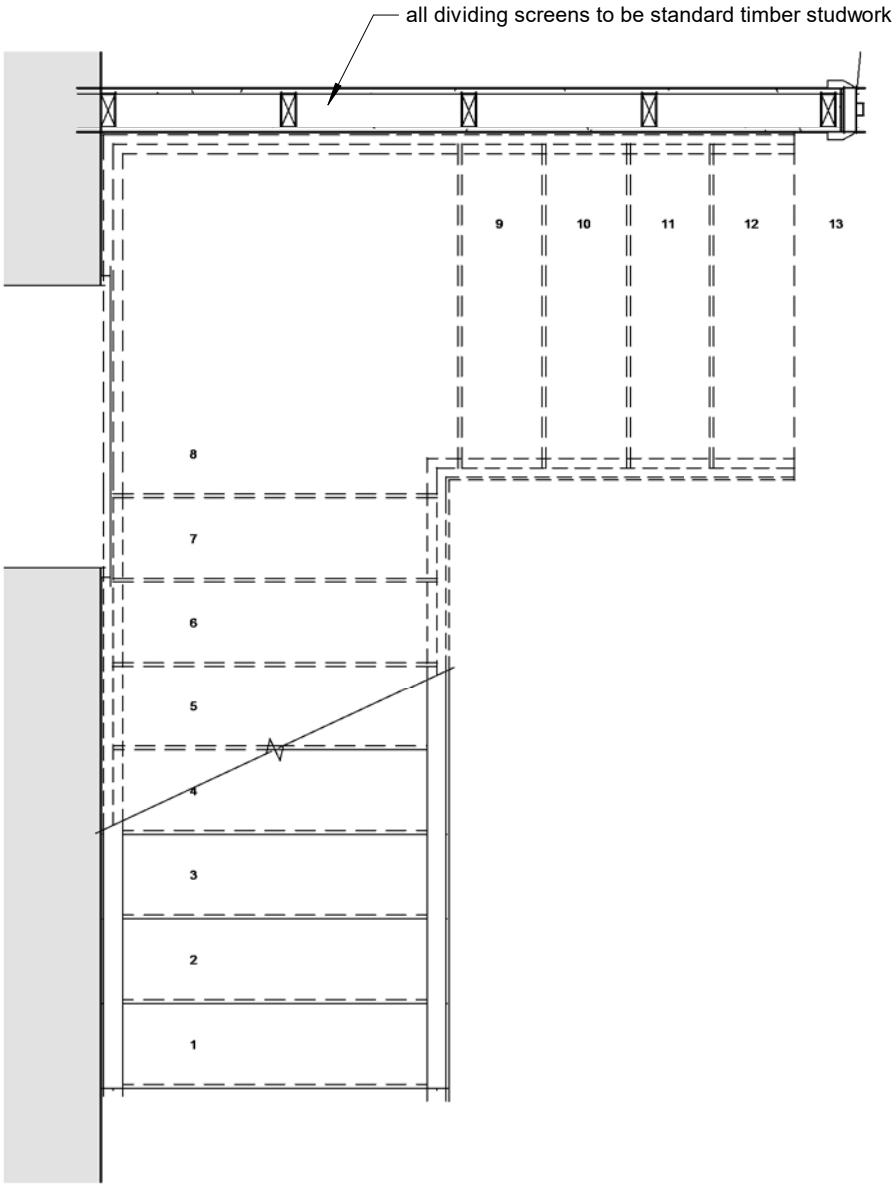

Staircase Plan
1 : 20