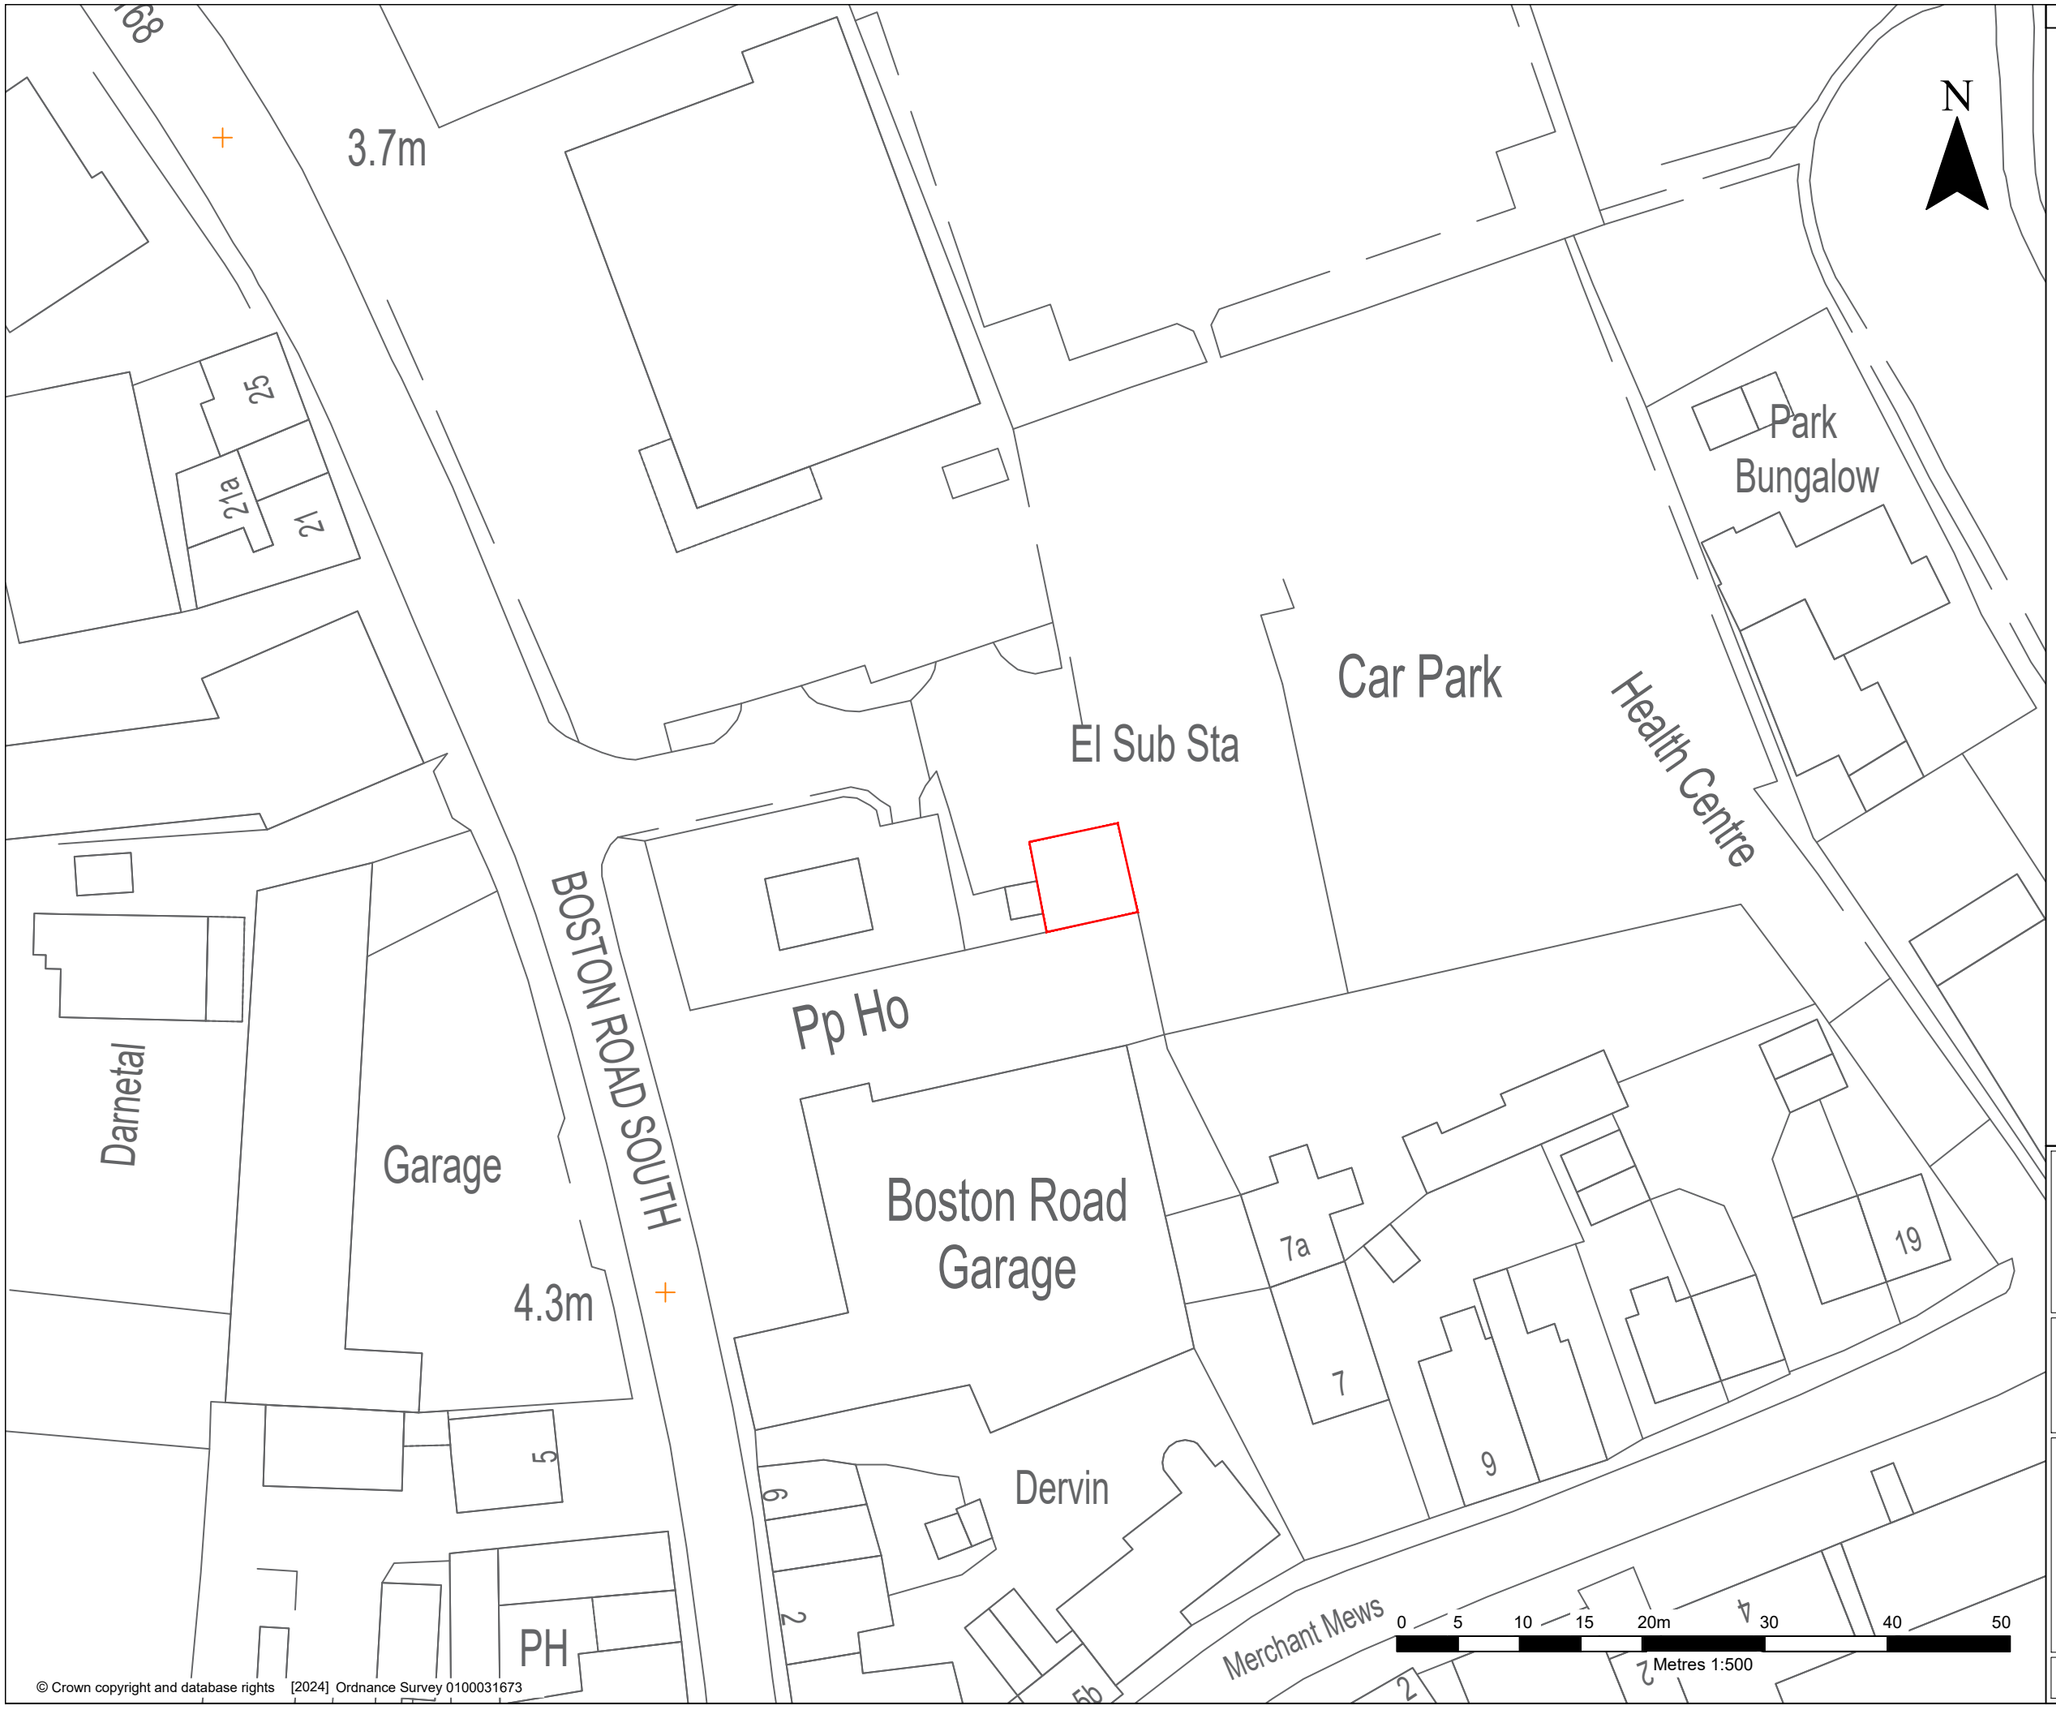


BATTERY BOX

AMP CLEAN ENERGY
1 DOVER STREET
LONDON
W1S 4LD

Land To The East Of Boston Road,
Holbeach PE12 7EE

HOLBEACH BOX
BATTERY BOX BB01280

SITE LOCATION PLAN

PLAN 1

Scale	Date
SCALE AS SHOWN	24/06/2024

DRAWN BY: TFD