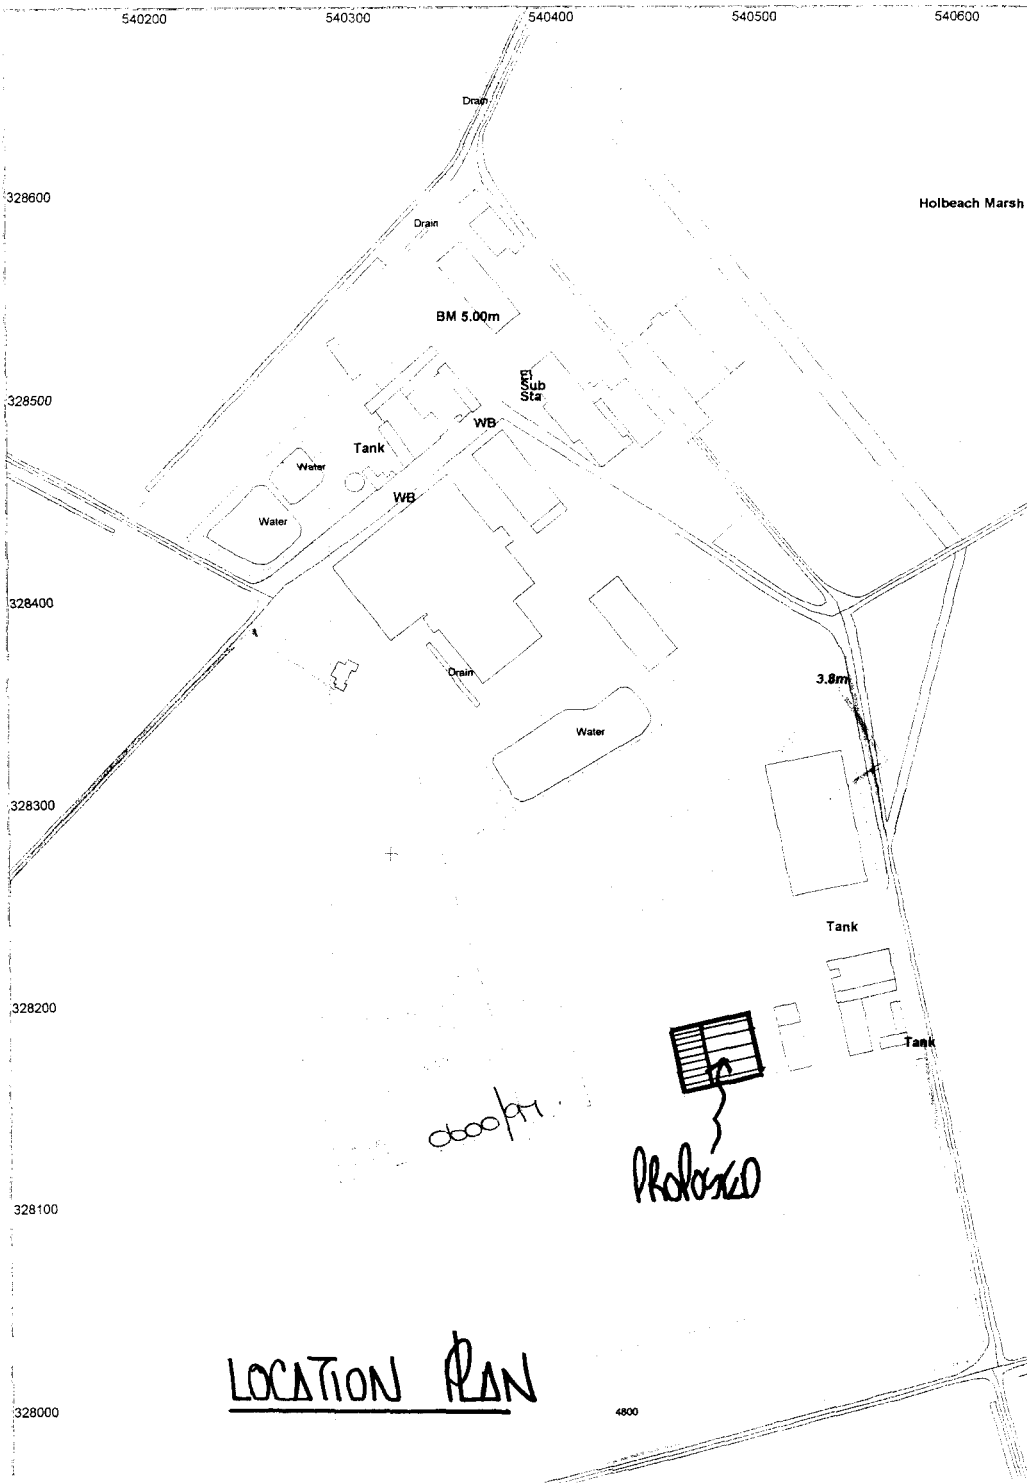

540200
540300
540400
540500
540600
Drain
328600
Drain
Holbeach Marsh
BM 5.00m
Sub Sta
328500
WB
Tank
Water
WB
Water
328400
Drain
3.8m
Water
328300
Tank
328200
Tank
Proposed
328100
LOCATION PLAN
328000
4800

328400

Drain

3.8m

Water

328300

Roof DRAINAGE TO RESERVOIR

Tank

328200

Tank

Proposed

328100

SOUTH [illegible] AND DC
HOUSING [illegible] NNING
28 MAY 1997
Ref: 0600/97

328000

4800

Drain

BLOCK PLAN

Reproduced from Ordnance Survey digital map data with permission of the Controller of her Majesty's Stationery Office, © Crown Copyright.

Name:	Company:	Scale:	Date:	
A H WORTH FARMS	AH WORTH	1: 1250	11 / 03 / 97	OPTIMIX