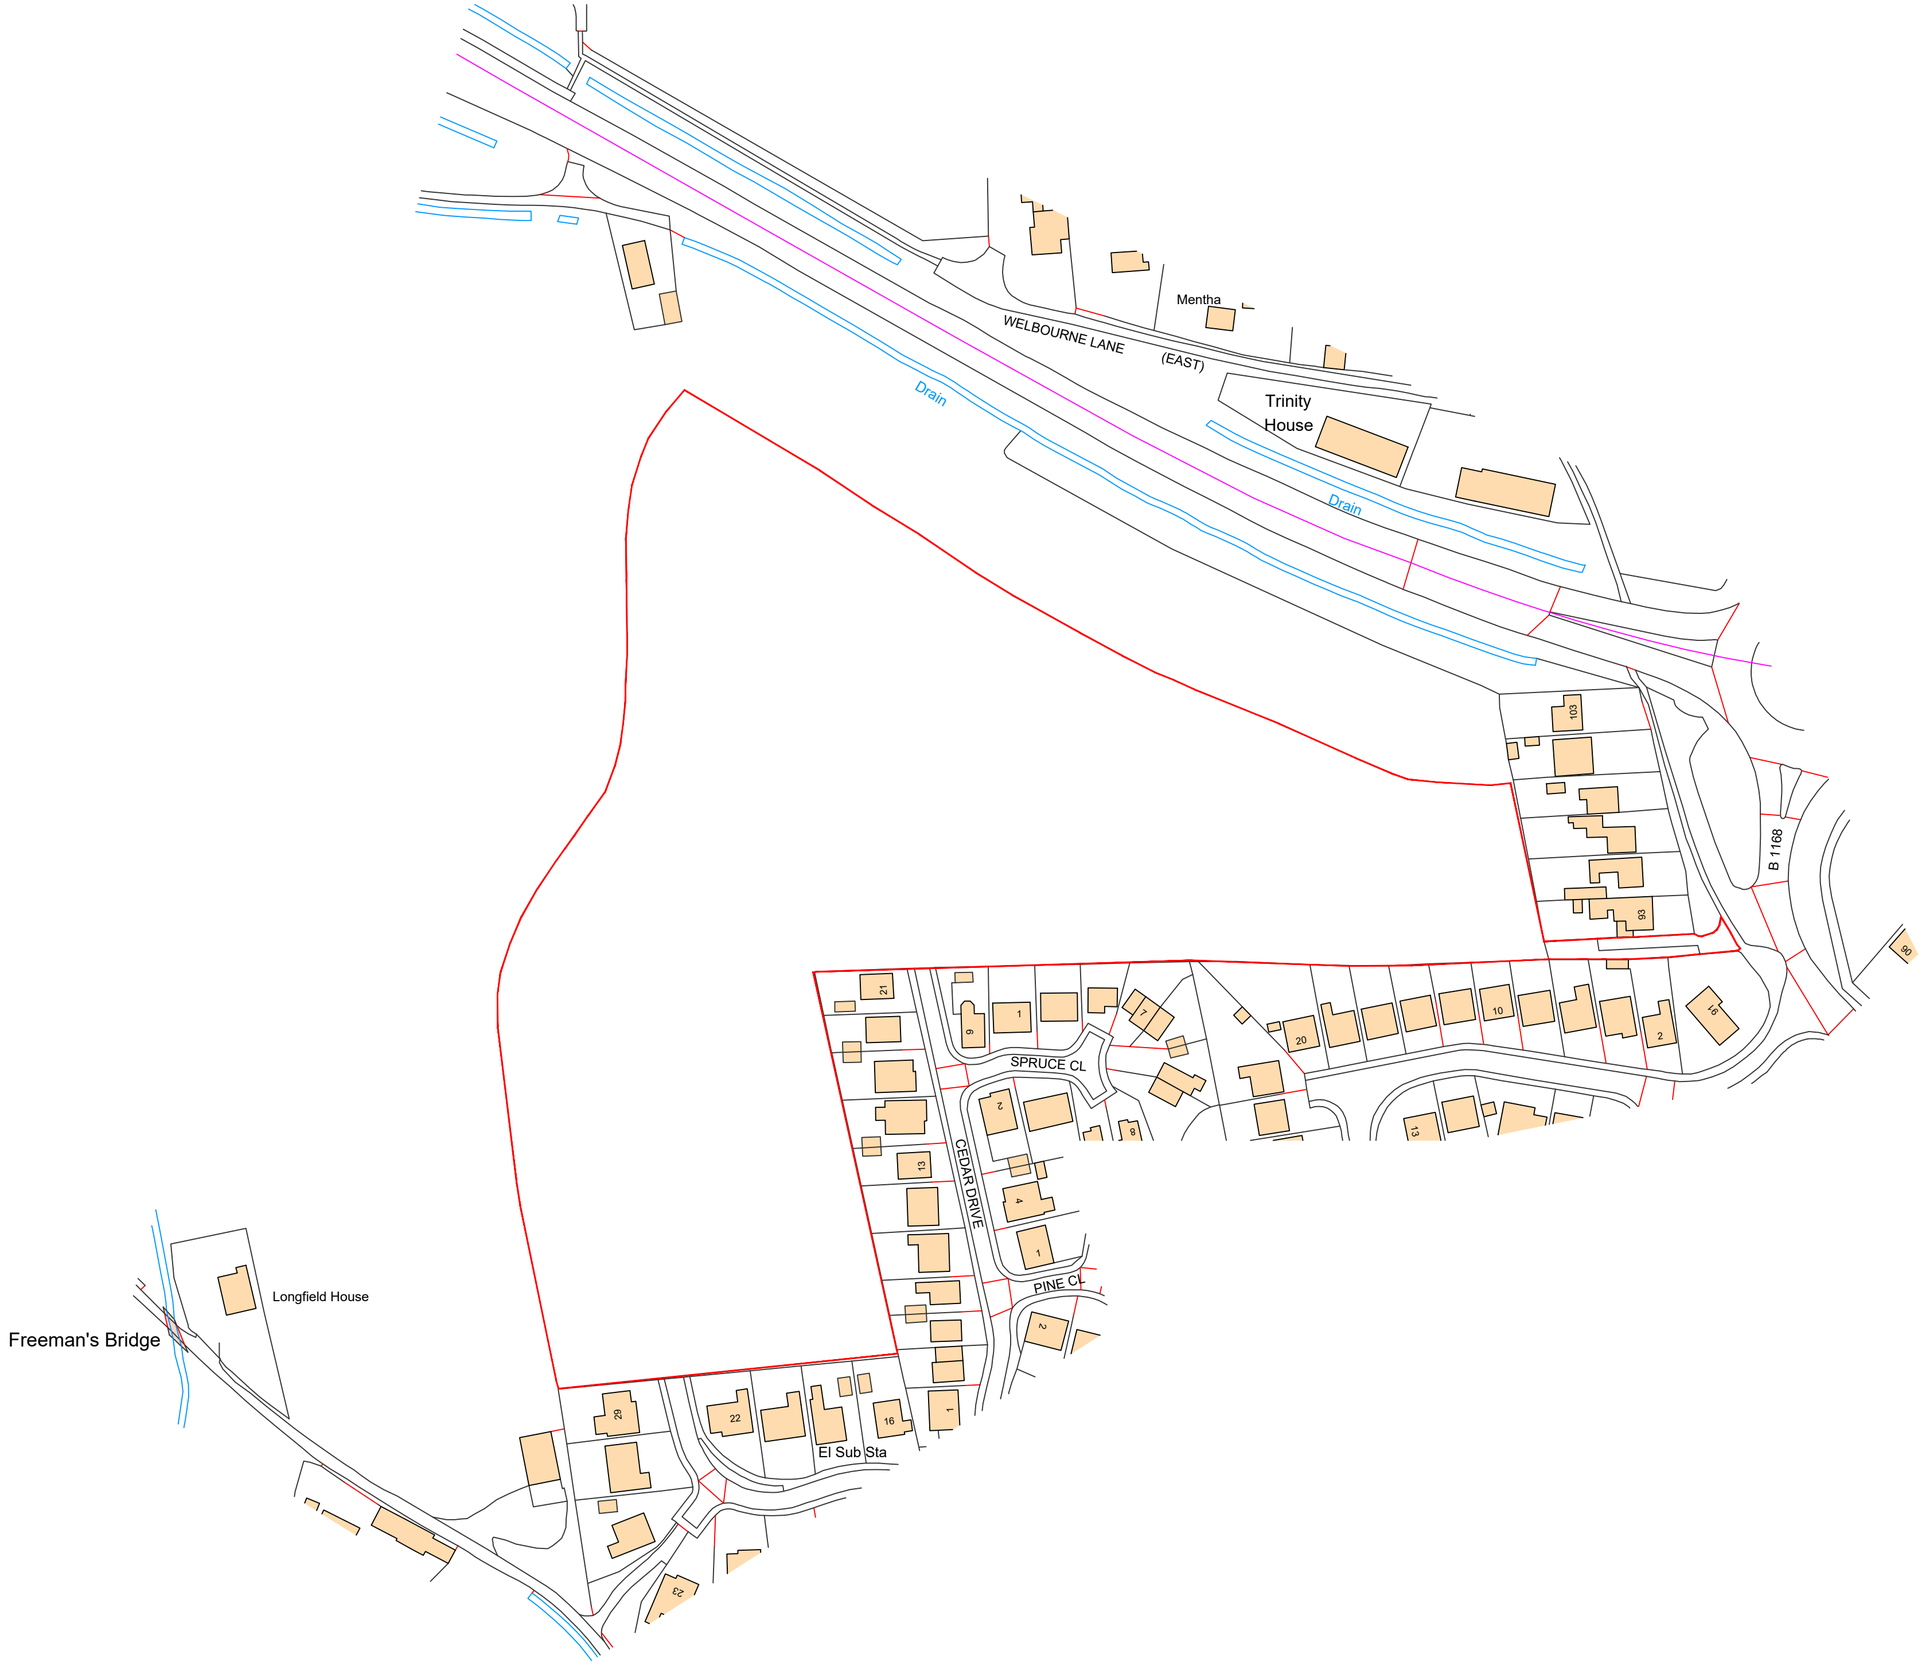


Northon's Lane, **HOLBEACH**

DO NOT SCALE - ALL DIMENSIONS & LEVELS TO BE CHECKED ON SITE - THIS DRAWING IS COPYRIGHT

PLANNING
subject to structural review
subject to accurate measured survey

revision	date	content	initials
-	-	-	-

project: PROPOSED RESIDENTIAL
NORTHON'S LANE
HOLBEACH

client: GLEESONS

title: SITE LOCATION PLAN

date: 20.07.20 | scale: 1:1250@A2 | drawn:

drawing number: 3162-1-000 | checked:

niemen architects
Niemen Architects
Deck 2 The Waterscape
42 Leeds & Bradford Road
Kirkstall Leeds LS5 3EG
Tel: 0113 239 5400
Fax: 0113 239 5401
office@niemen.co.uk
www.niemen.co.uk