


EE



GG



FF

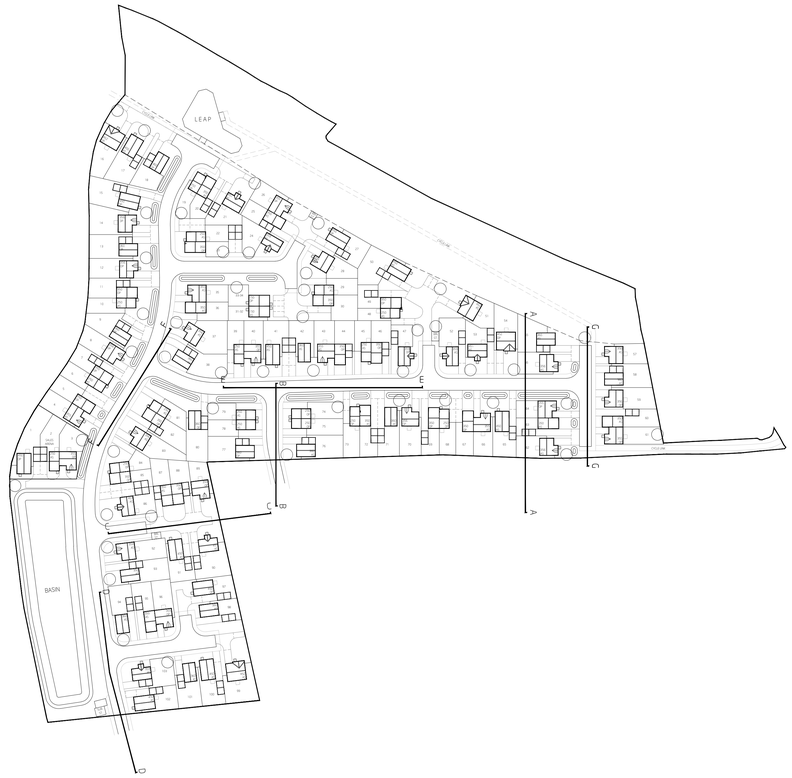

SITE LAYOUT 1:1000

Northon's Lane, **HOLBEACH**

DO NOT SCALE - ALL DIMENSIONS & LEVELS TO BE CHECKED ON SITE - THIS DRAWING IS COPYRIGHT

PLANNING
subject to structural review
subject to accurate measured survey

revision	date	content	initials
A	01.04.21	INTRODUCED NEW HOUSE TYPES.	ODS

project: PROPOSED RESIDENTIAL NORTHON'S LANE HOLBEACH

client: GLEESON

title: PROPOSED STREET SCENE

date: 20.07.20 | scale: 1:100@A0 | drawn:

drawing number: 3162-1-002 A | checked:

niemen architects
Niemen Architects
Deck 2 The Waterscape
42 Leeds & Bradford Road
Kirkstall Leeds LS5 3EG
Tel: 0113 239 5400
Fax: 0113 239 5401
office@niemen.co.uk
www.niemen.co.uk