



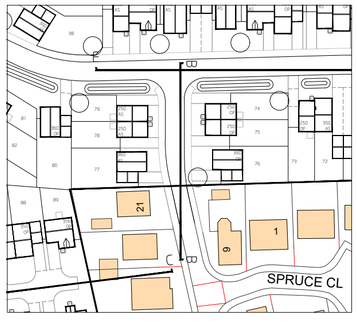

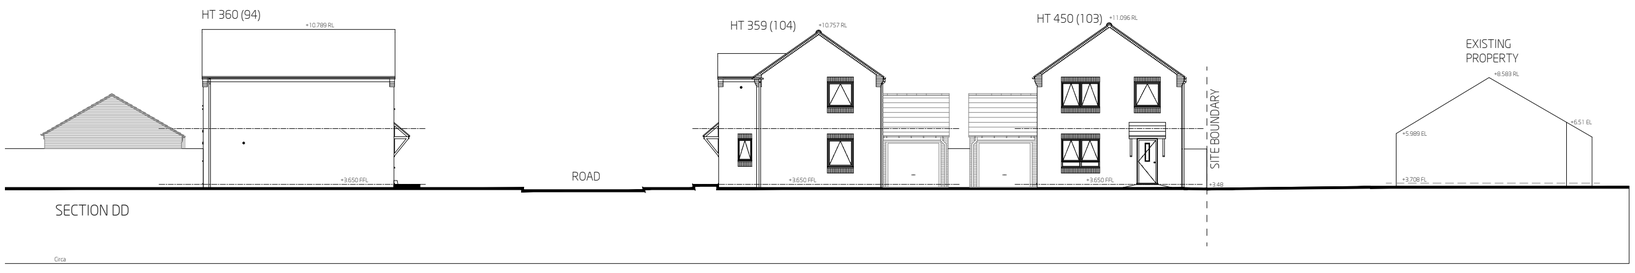







Northon's Lane, HOLBEACH

DO NOT SCALE - ALL DIMENSIONS & LEVELS TO BE CHECKED ON SITE - THIS DRAWING IS COPYRIGHT

PLANNING
subject to structural review
subject to accurate measured survey

revision	date	content	initials
B	07.04.21	HANDED PLOT 76.	DDS
A	07.04.21	SITE LAYOUT AMENDED.	DDS

project: PROPOSED RESIDENTIAL NORTHON'S LANE HOLBEACH

client: GLEESONS DEVELOPMENT

title: SITE BOUNDARY SECTIONS

date	scale	drawn
25.03.21	1:200@A2	DDS

drawing number: 3162-1-003 B

checked:

niemen architects
Niemen Architects
Deck 2 The Waterscape
42 Leeds & Bradford Road
Kirkstall Leeds LS5 3EG
Tel: 0113 239 5400
Fax: 0113 239 5401
office@niemen.co.uk
www.niemen.co.uk