
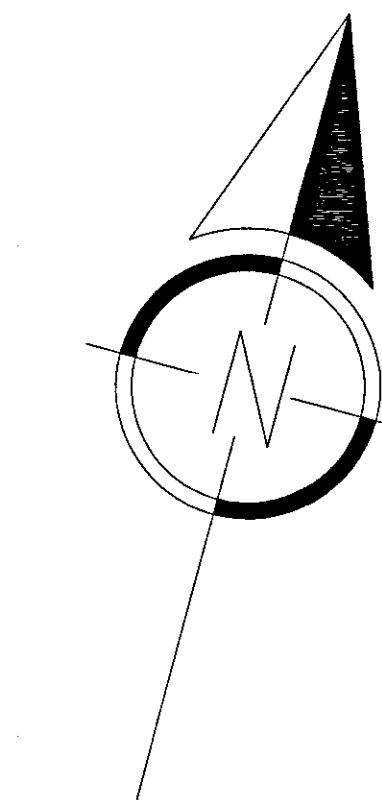


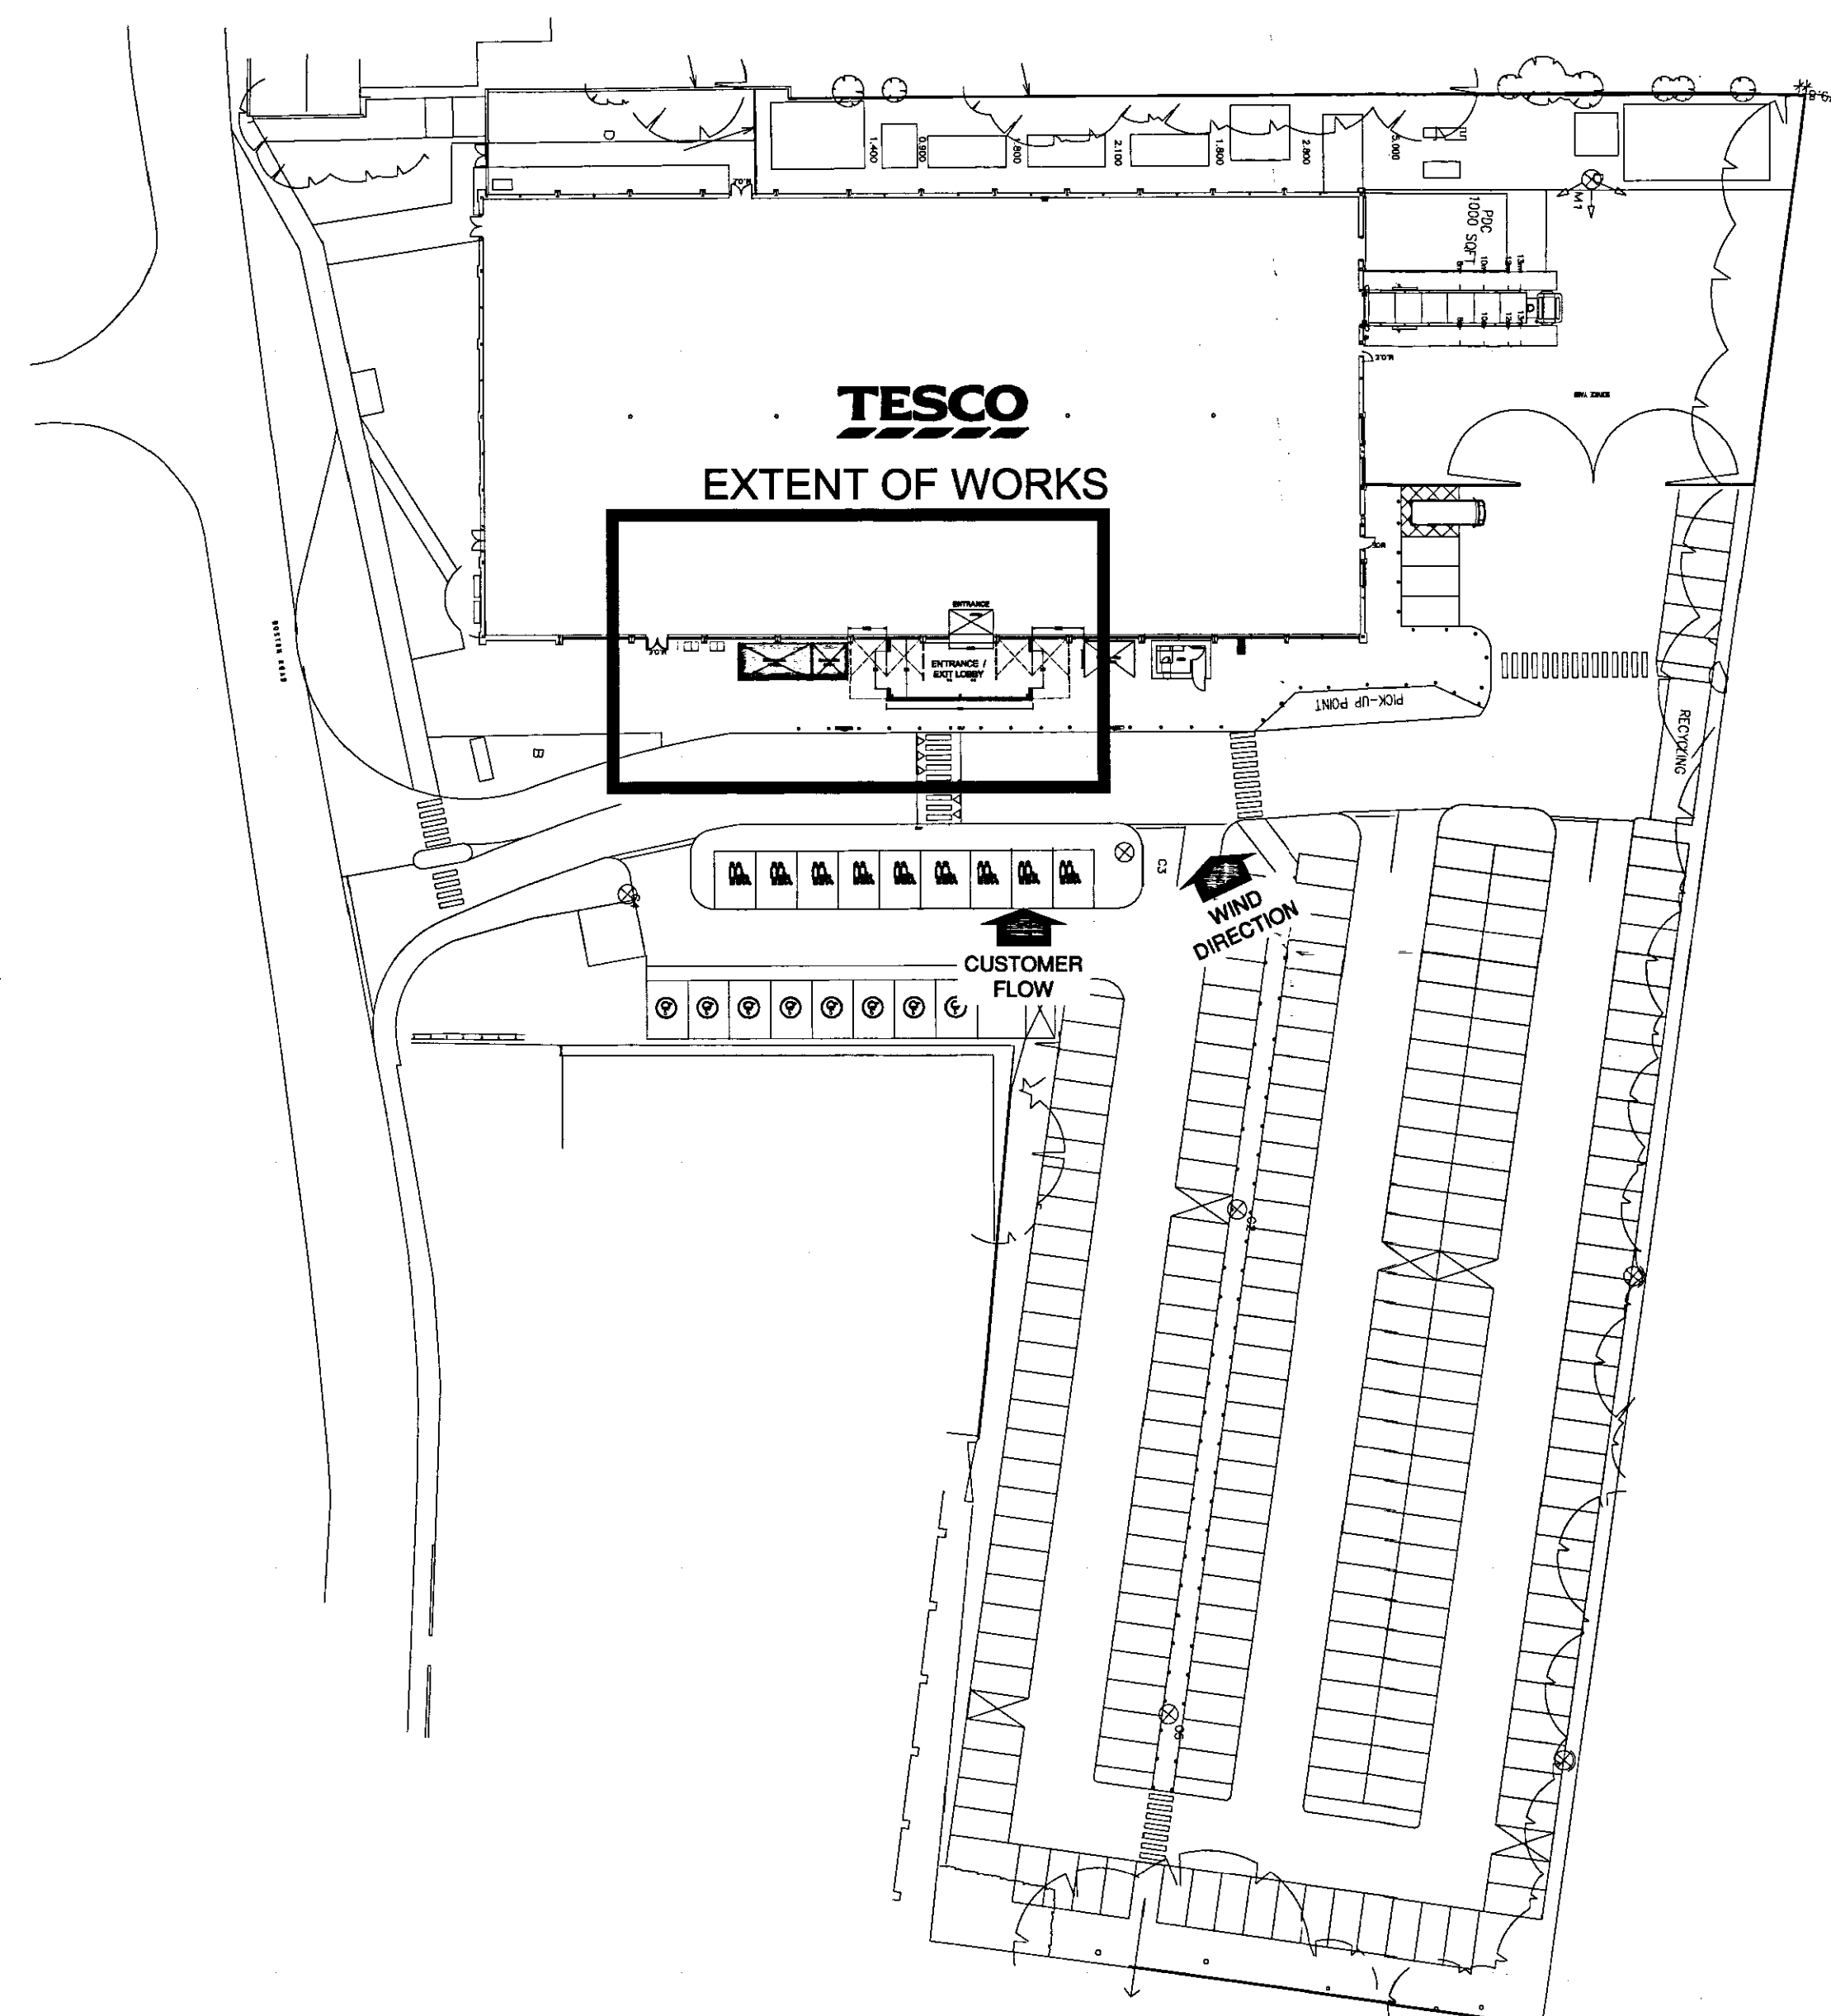

SHDC
Planning & Development
19 MAY 2008
Ref: 0603/08

**DETERMINED
PLAN**

REV.	AMENDMENTS	DATE
APPROVED BY:		
REMOVED EQUIPMENT ☐ AREA REDECORATED ☐ RESITED EQUIPMENT ☒ NEW EQUIPMENT ☒		
PROJECT 2698 HOLBEACH FORMAT 15		
DESCRIPTION LOBBY PROJECT BLOCK PLAN		
DRAWING NO. 2698gag##.dgn		
PHASE		ISSUE
SYSTEM ID. No.		
SCALE @ A1 1:500		DATE 08.05.08
PLANNER A.LEE		
DRAWN A.LEE		
CHECKED P.SURTEES		
ARCHITECTS DRAWING NO.		D8917-066-006
S&W STOREPLANNING www.stylesandwood.co.uk		
TESCO IMPLEMENTATION STORE PLANNING		
TESCO STORES LIMITED. STORE PLANNING DEPARTMENT PROPERTY SERVICES P.O. BOX 400, CIRRUS BUILDING, SHIRE PARK WELWYN GARDEN CITY, HERTS. AL7 1AB TELEPHONE : 01707 395150 THE COPYRIGHT AND ALL OTHER RIGHTS IN AND RELATING TO THIS PUBLICATION BELONG TO AND ARE THE SOLE PROPERTY OF TESCO STORES LIMITED ALL RIGHTS ARE RESERVED. NEITHER THE WHOLE NOR ANY PART OF THIS PUBLICATION MAY BE REPRODUCED OR TRANSMITTED IN ANY FORM OR BY ANY ELECTRONIC OR MECHANICAL MEANS INCLUDING PHOTOCOPYING AND RECORDING OR FROM ANY RETRIEVAL SYSTEM WITHOUT THE PRIOR WRITTEN LICENCE FROM THE OWNER © 2008 TESCO STORES LIMITED		