

(C) Crown Copyright. South Holland District Council 100018215

12/07/2010

TF3524SE

1:2500

20 JUL 2010


Ref: 0603-10


25
13
HALL HILL ROAD
22
12
32
1:500
TF3524SE
20/07/2010
South Holland District Council 100018215
Ref: 0603-10

Hall Hill Road, Holbeach PE12 7JB

Drawing - HHR01

Scale 1:250

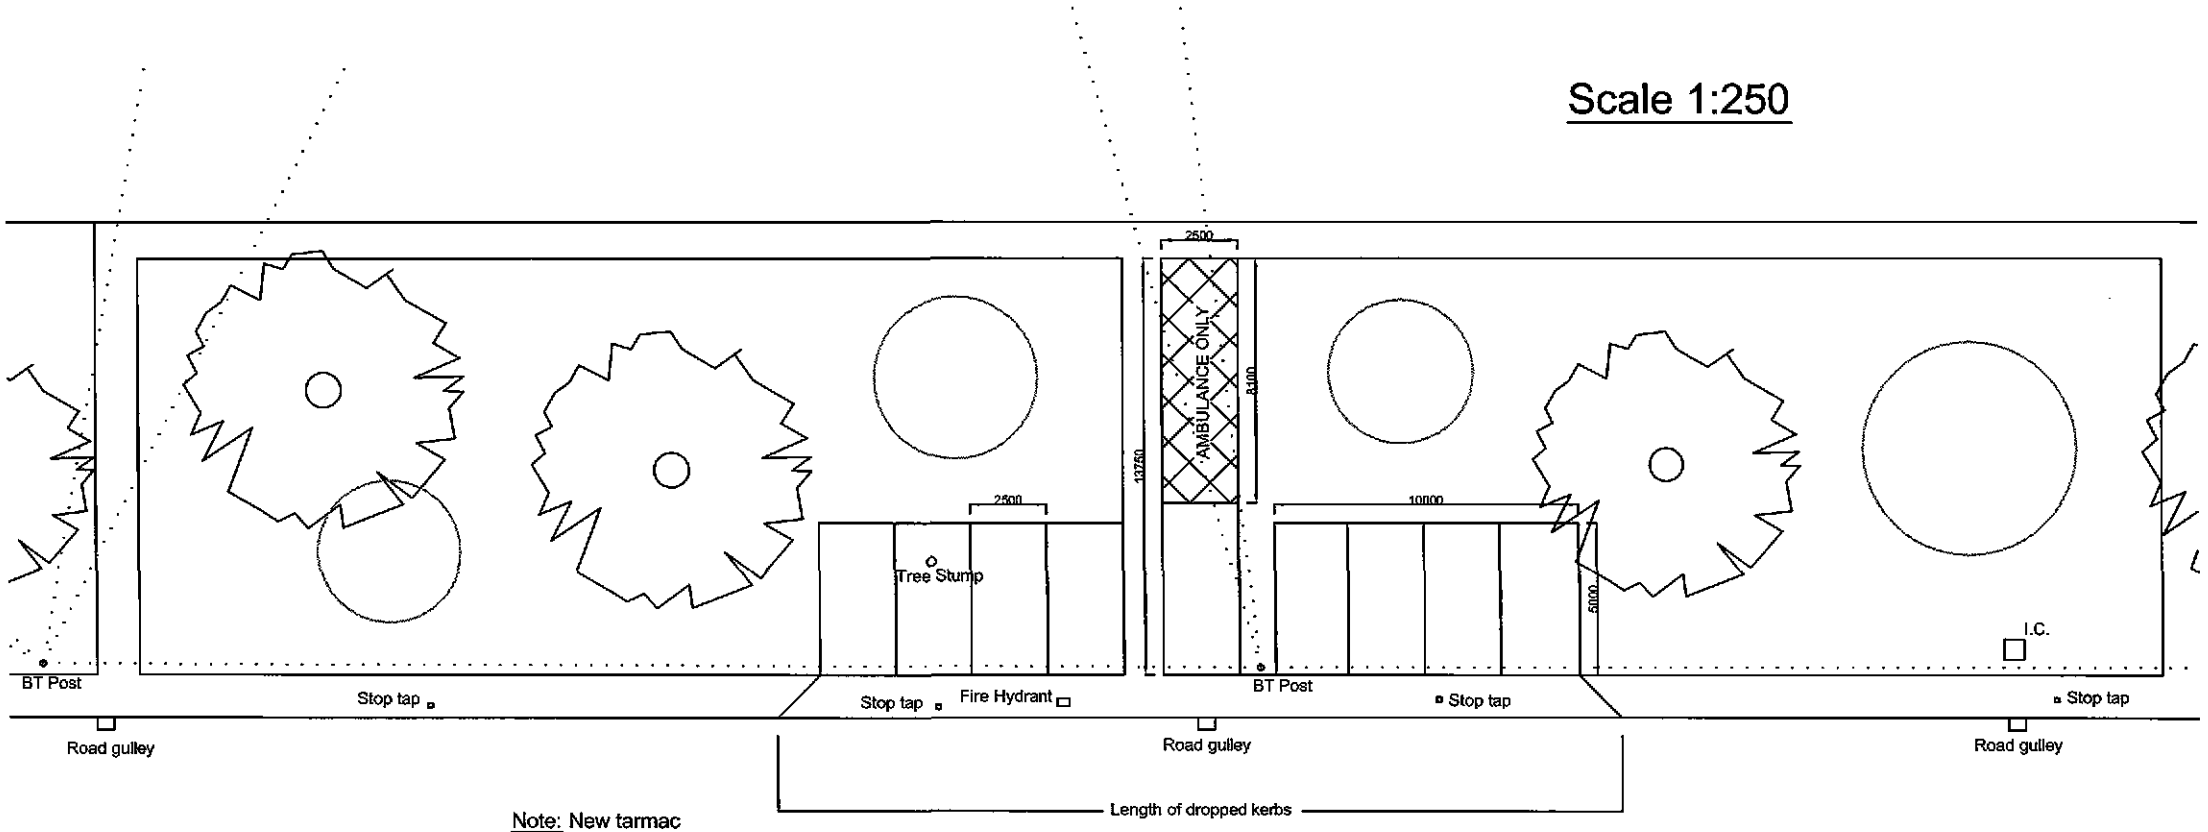

Note: New tarmac surface to provide 9no. new parking bays (including ambulance bay)

Note: New surface water run-off created to be disposed of via soakaways

SHDC
Planning & Development
20 JUL 2010
Ref: 0603-10