
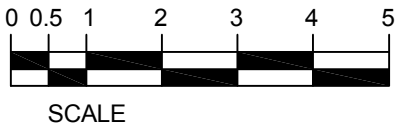
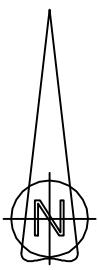


ONLY SCALE FOR PLANNING PURPOSES

Reproduced from the Ordnance Survey Map
with the Permission of The Controller of HM
Stationery Office, Crown Copyright Reserved.
Licence No. AL 100030540

Copyright © 2011 Rural Partners Ltd.
All rights reserved. No part of this drawing may be altered, traced, copied,
electronically scanned, or photographed without the consent of Rural Partners Ltd.
Neither may this drawing or part of it be used for any purpose other than for which
it was issued without the consent of Rural Partners Ltd.

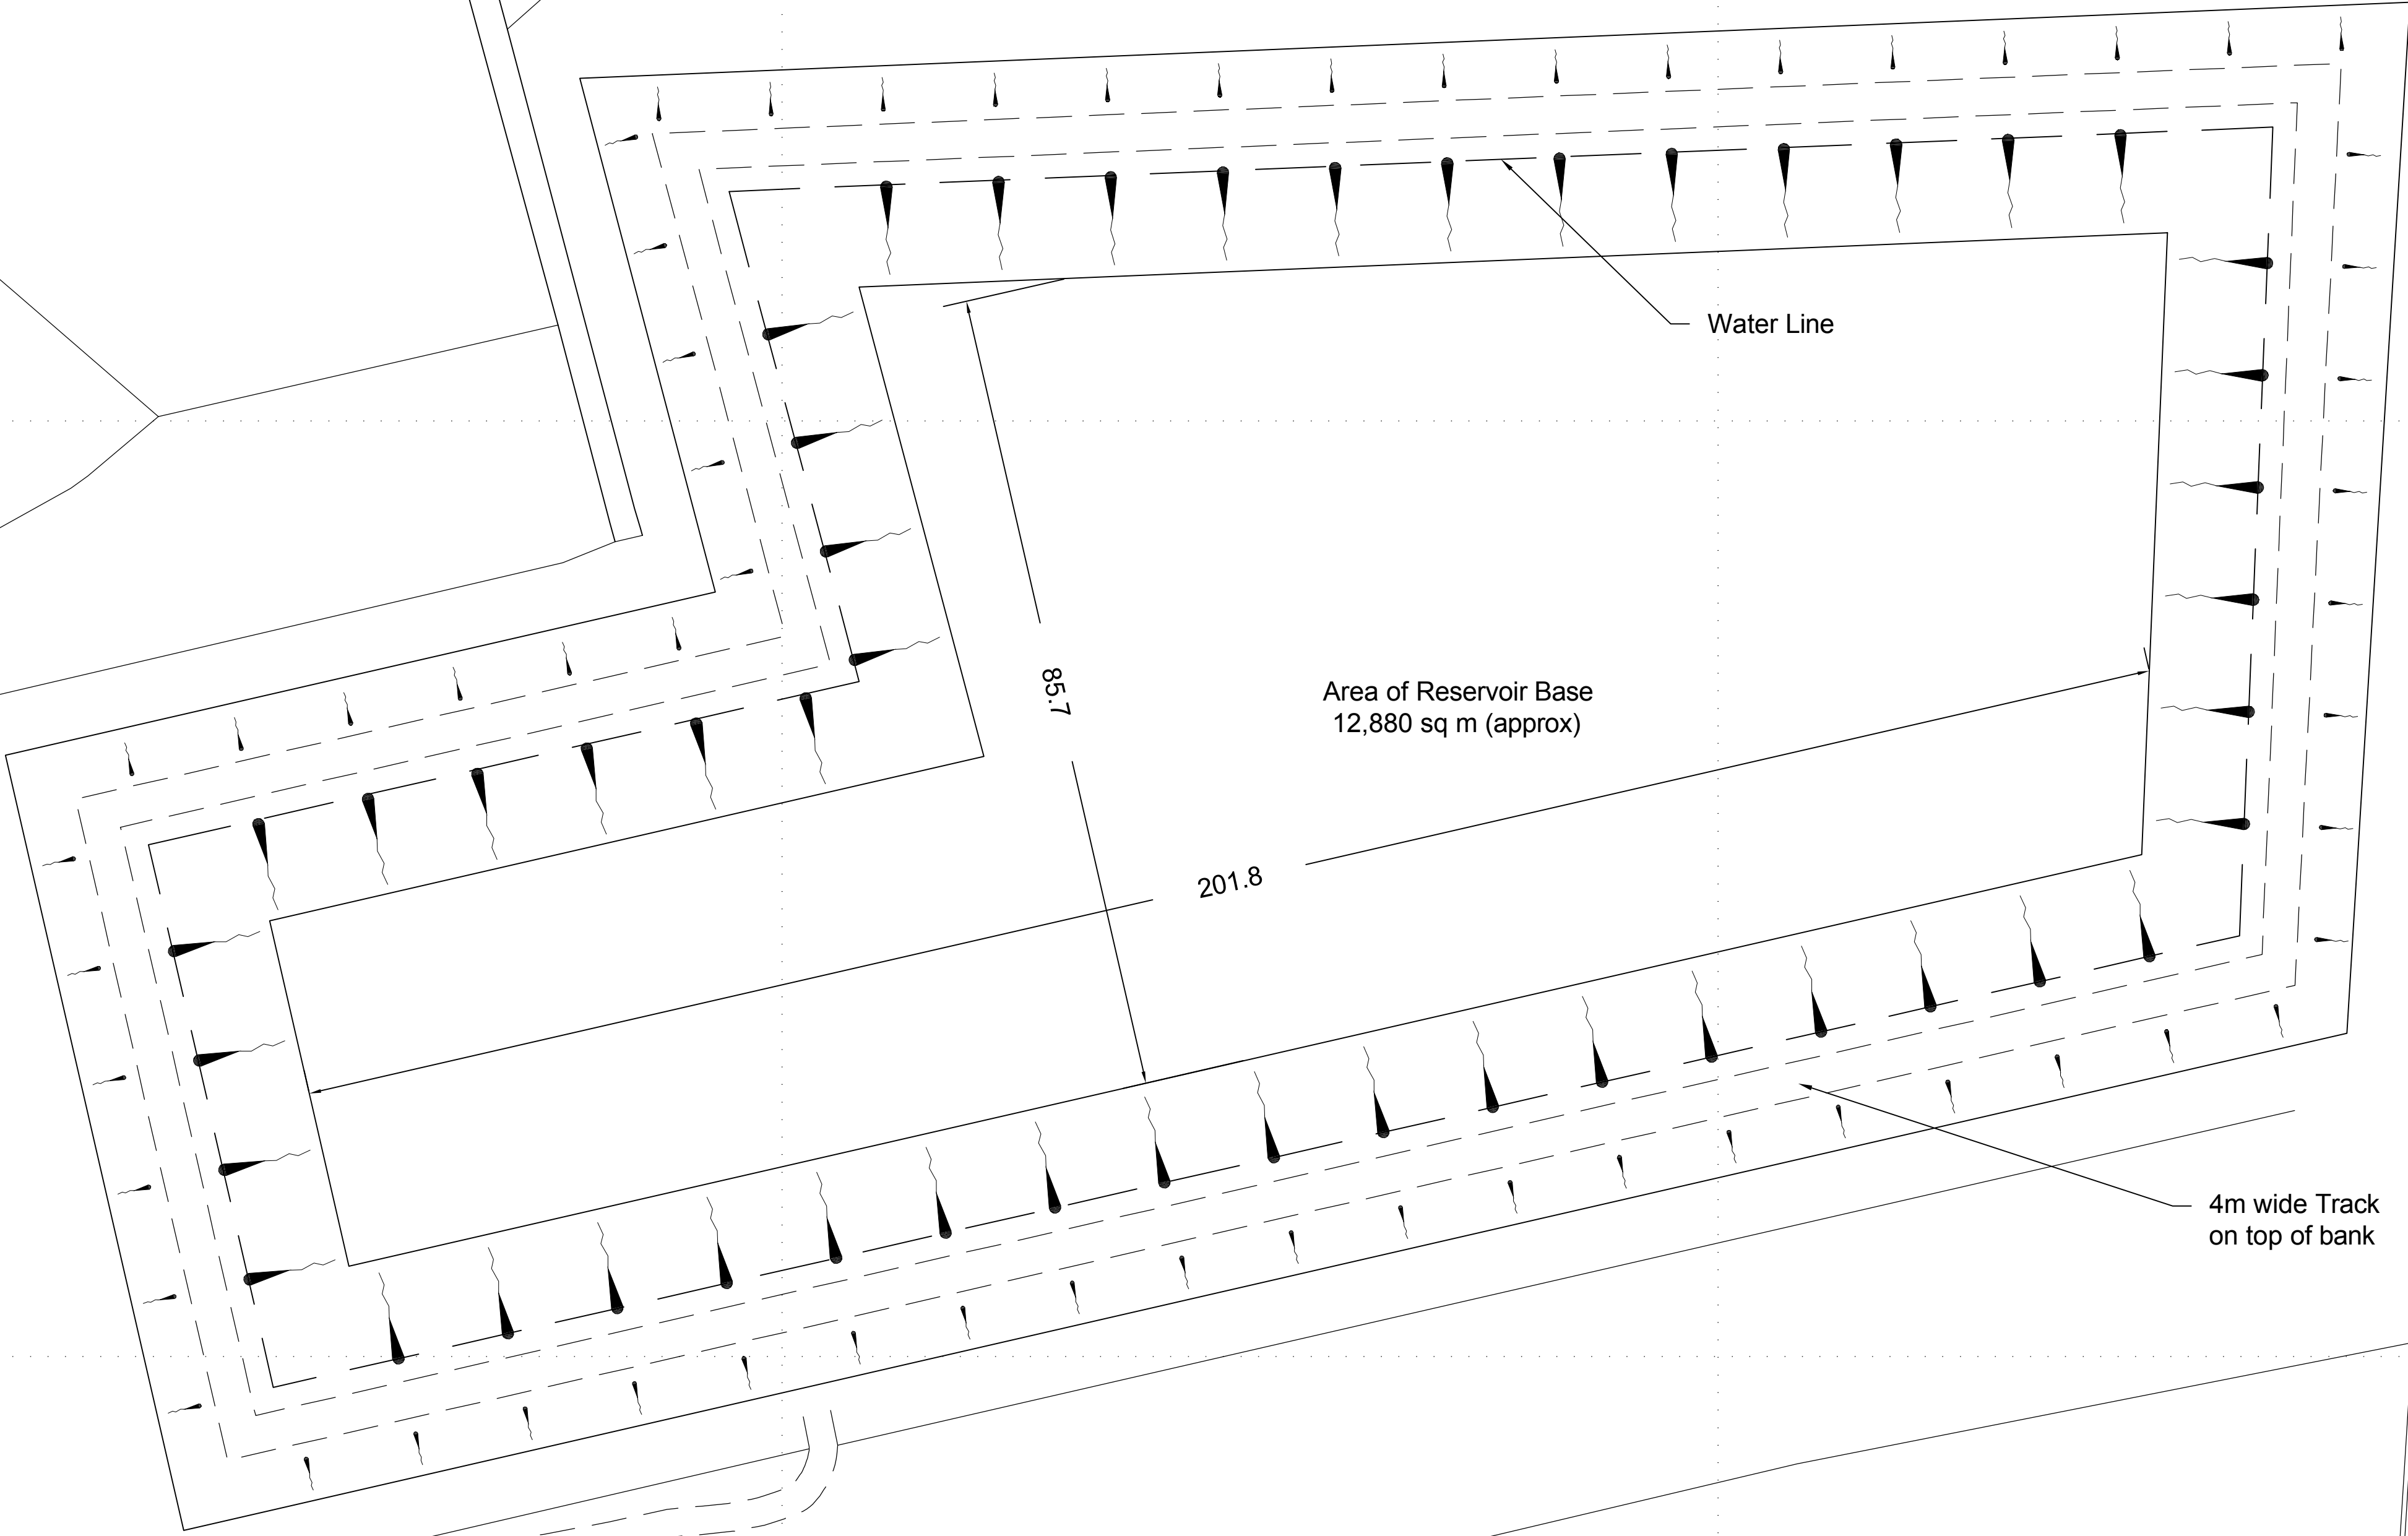

Parkhouse Farm, Harbottle
Morpeth, Northumberland, NE65 7BD
Tel: 01669 650250 Mobile: 07836 675966
www.ruralpartners.co.uk


CLIENT
Caudwell Farms
Hartley Farm
Holbeach St Mathews
Spalding, Lincolnshire, PE12 8EW

DRAWING
Proposed Irrigation Reservoir
Plan and Section

REV	DESCRIPTION	DATE	BY

SCALE 1 : 500 on A1	DRAWN SAK
------------------------	--------------

DATE 17-06-16	DRAWING No. FP/006/01
------------------	--------------------------

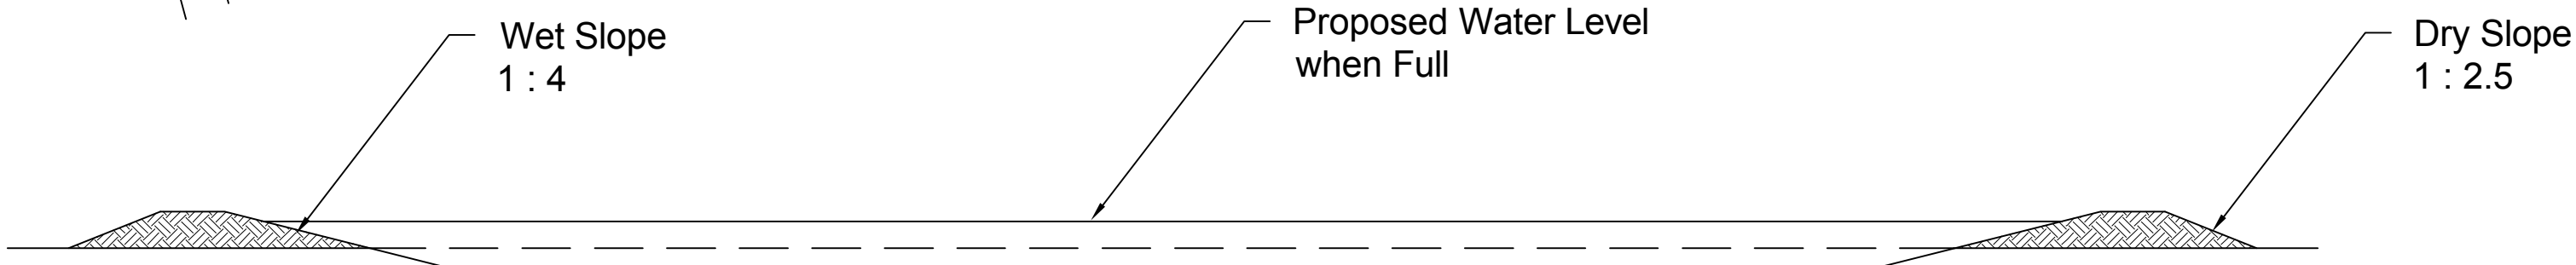

Typical Section

Reservoir to be lined with
impermeable membrane
installed in accordance with
Manufactures Instructions