



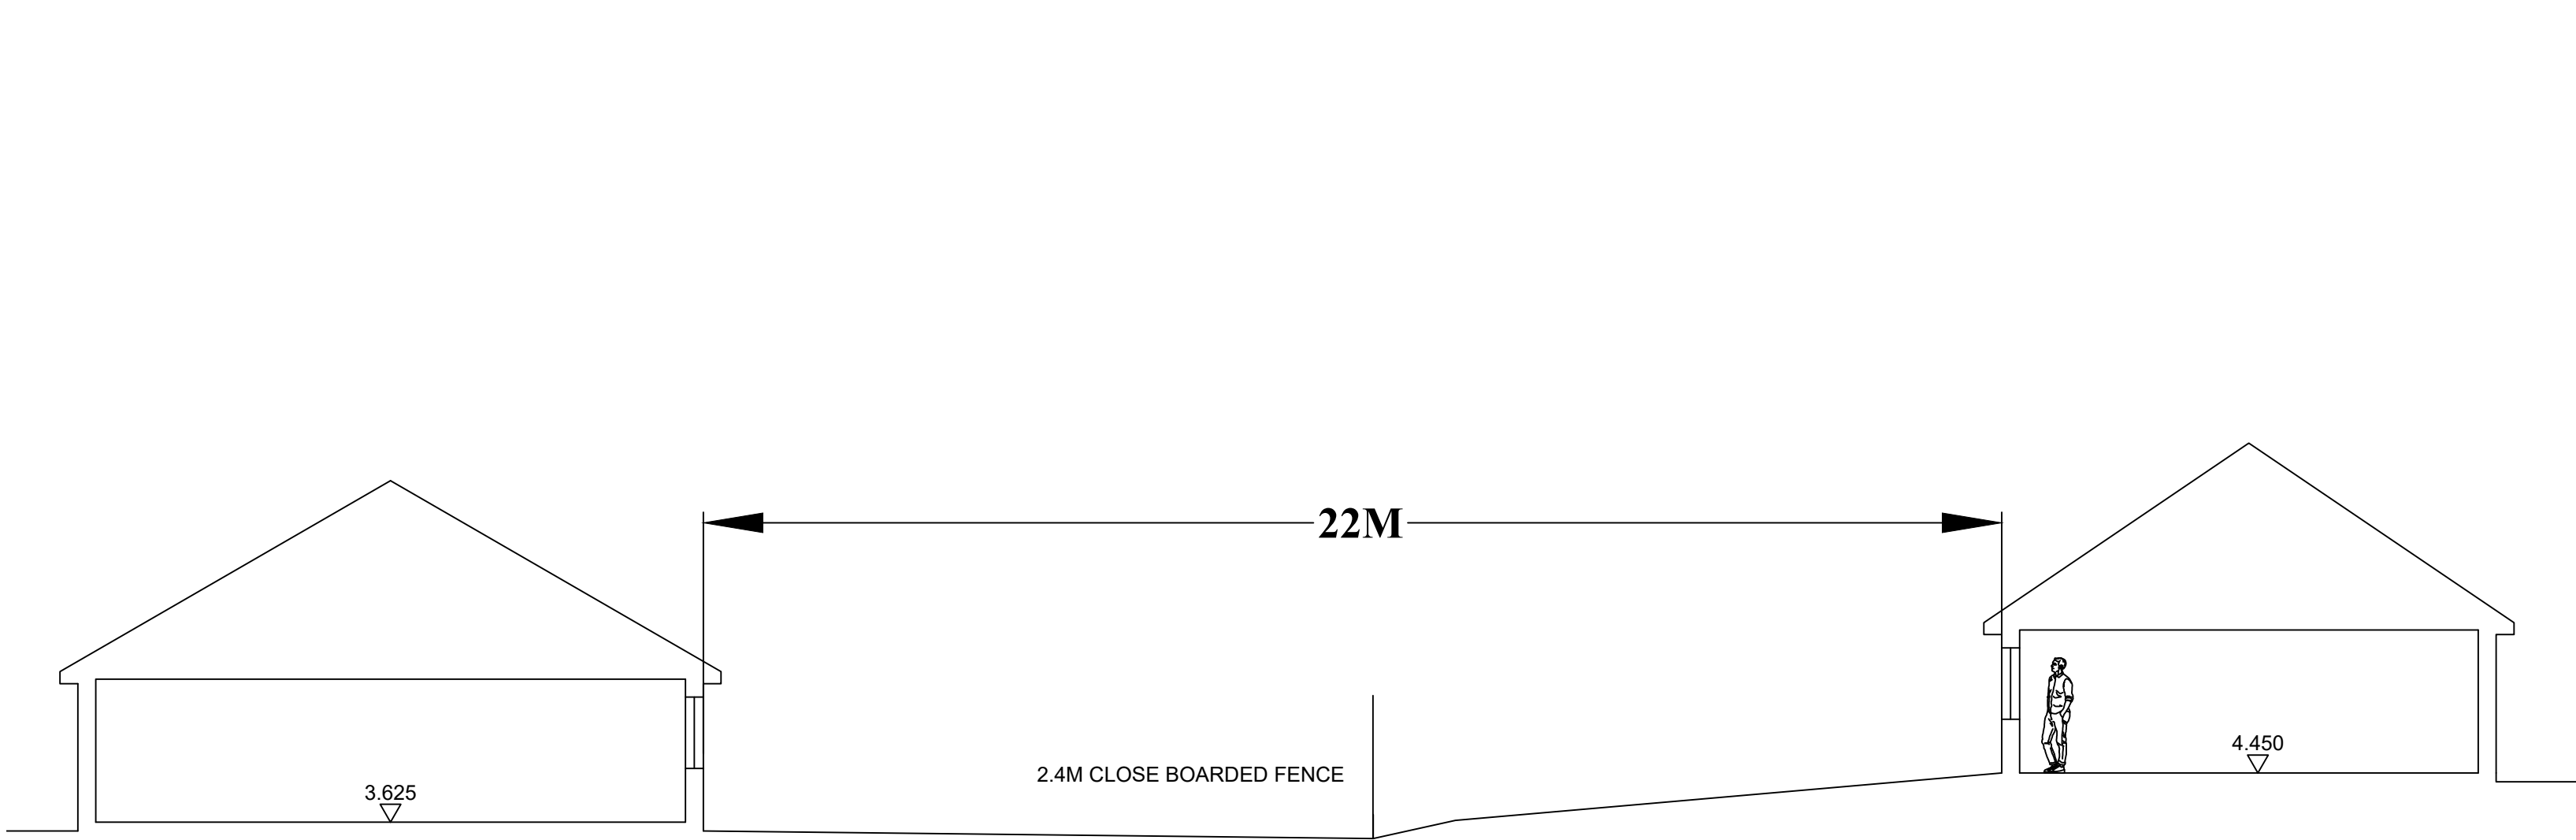

SECTION A-A (Existing planning approved)
1:200

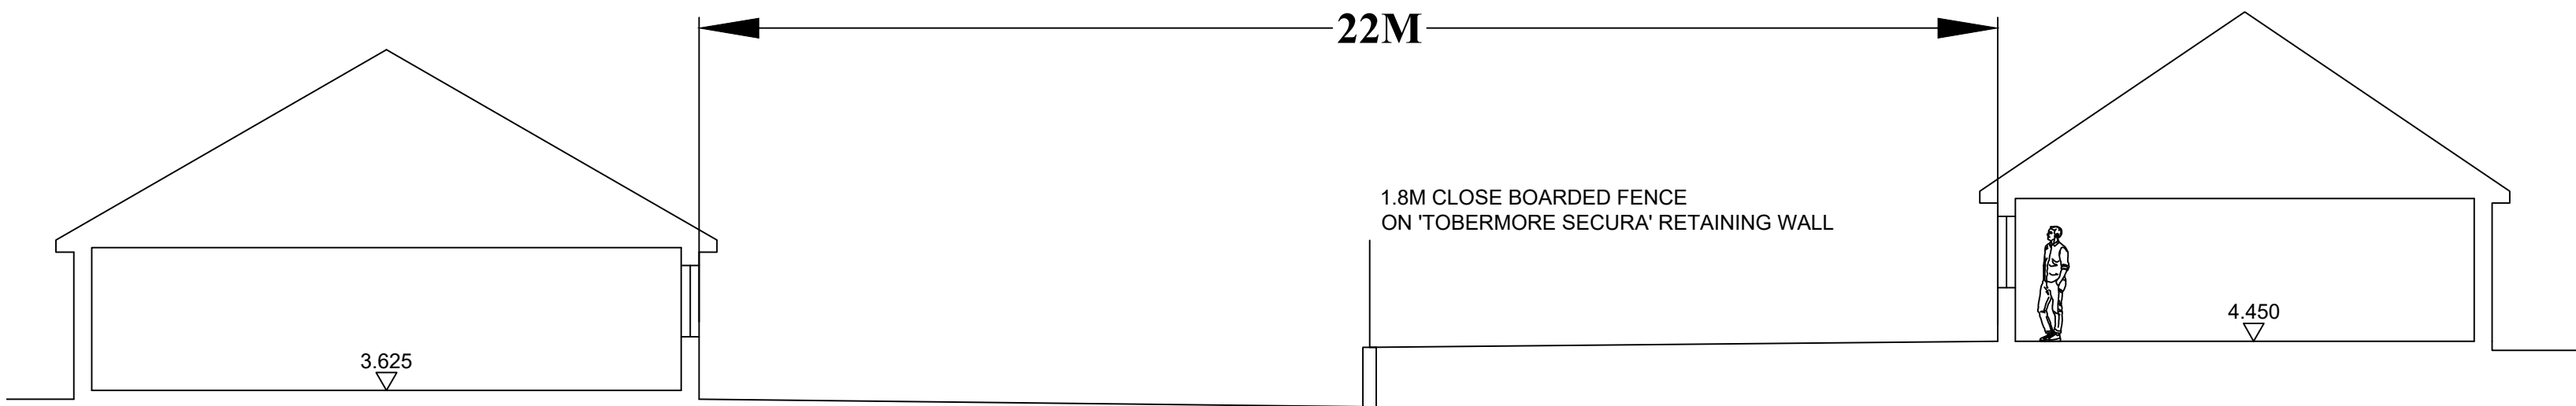

SECTION A-A (Proposed site section)
1:200



REV	DATE	DESCRIPTION



ASHWOOD
HOMES

1 Goodison Road, Lincs Gateway Business Park,
Spalding, Lincs, PE12 6FY T: 01406 490590

PROJECT:
PROPOSED RESIDENTIAL DEVELOPMENT AT
FEN ROAD
HOLBEACH

DRAWING TITLE:
SITE SECTIONS - NORTHERN BOUNDARY

SCALE: AS NOTED	DATE: 12.06.2023
DRAWN: GB	REV: /
DRAWING No: 103 - SS - 02	