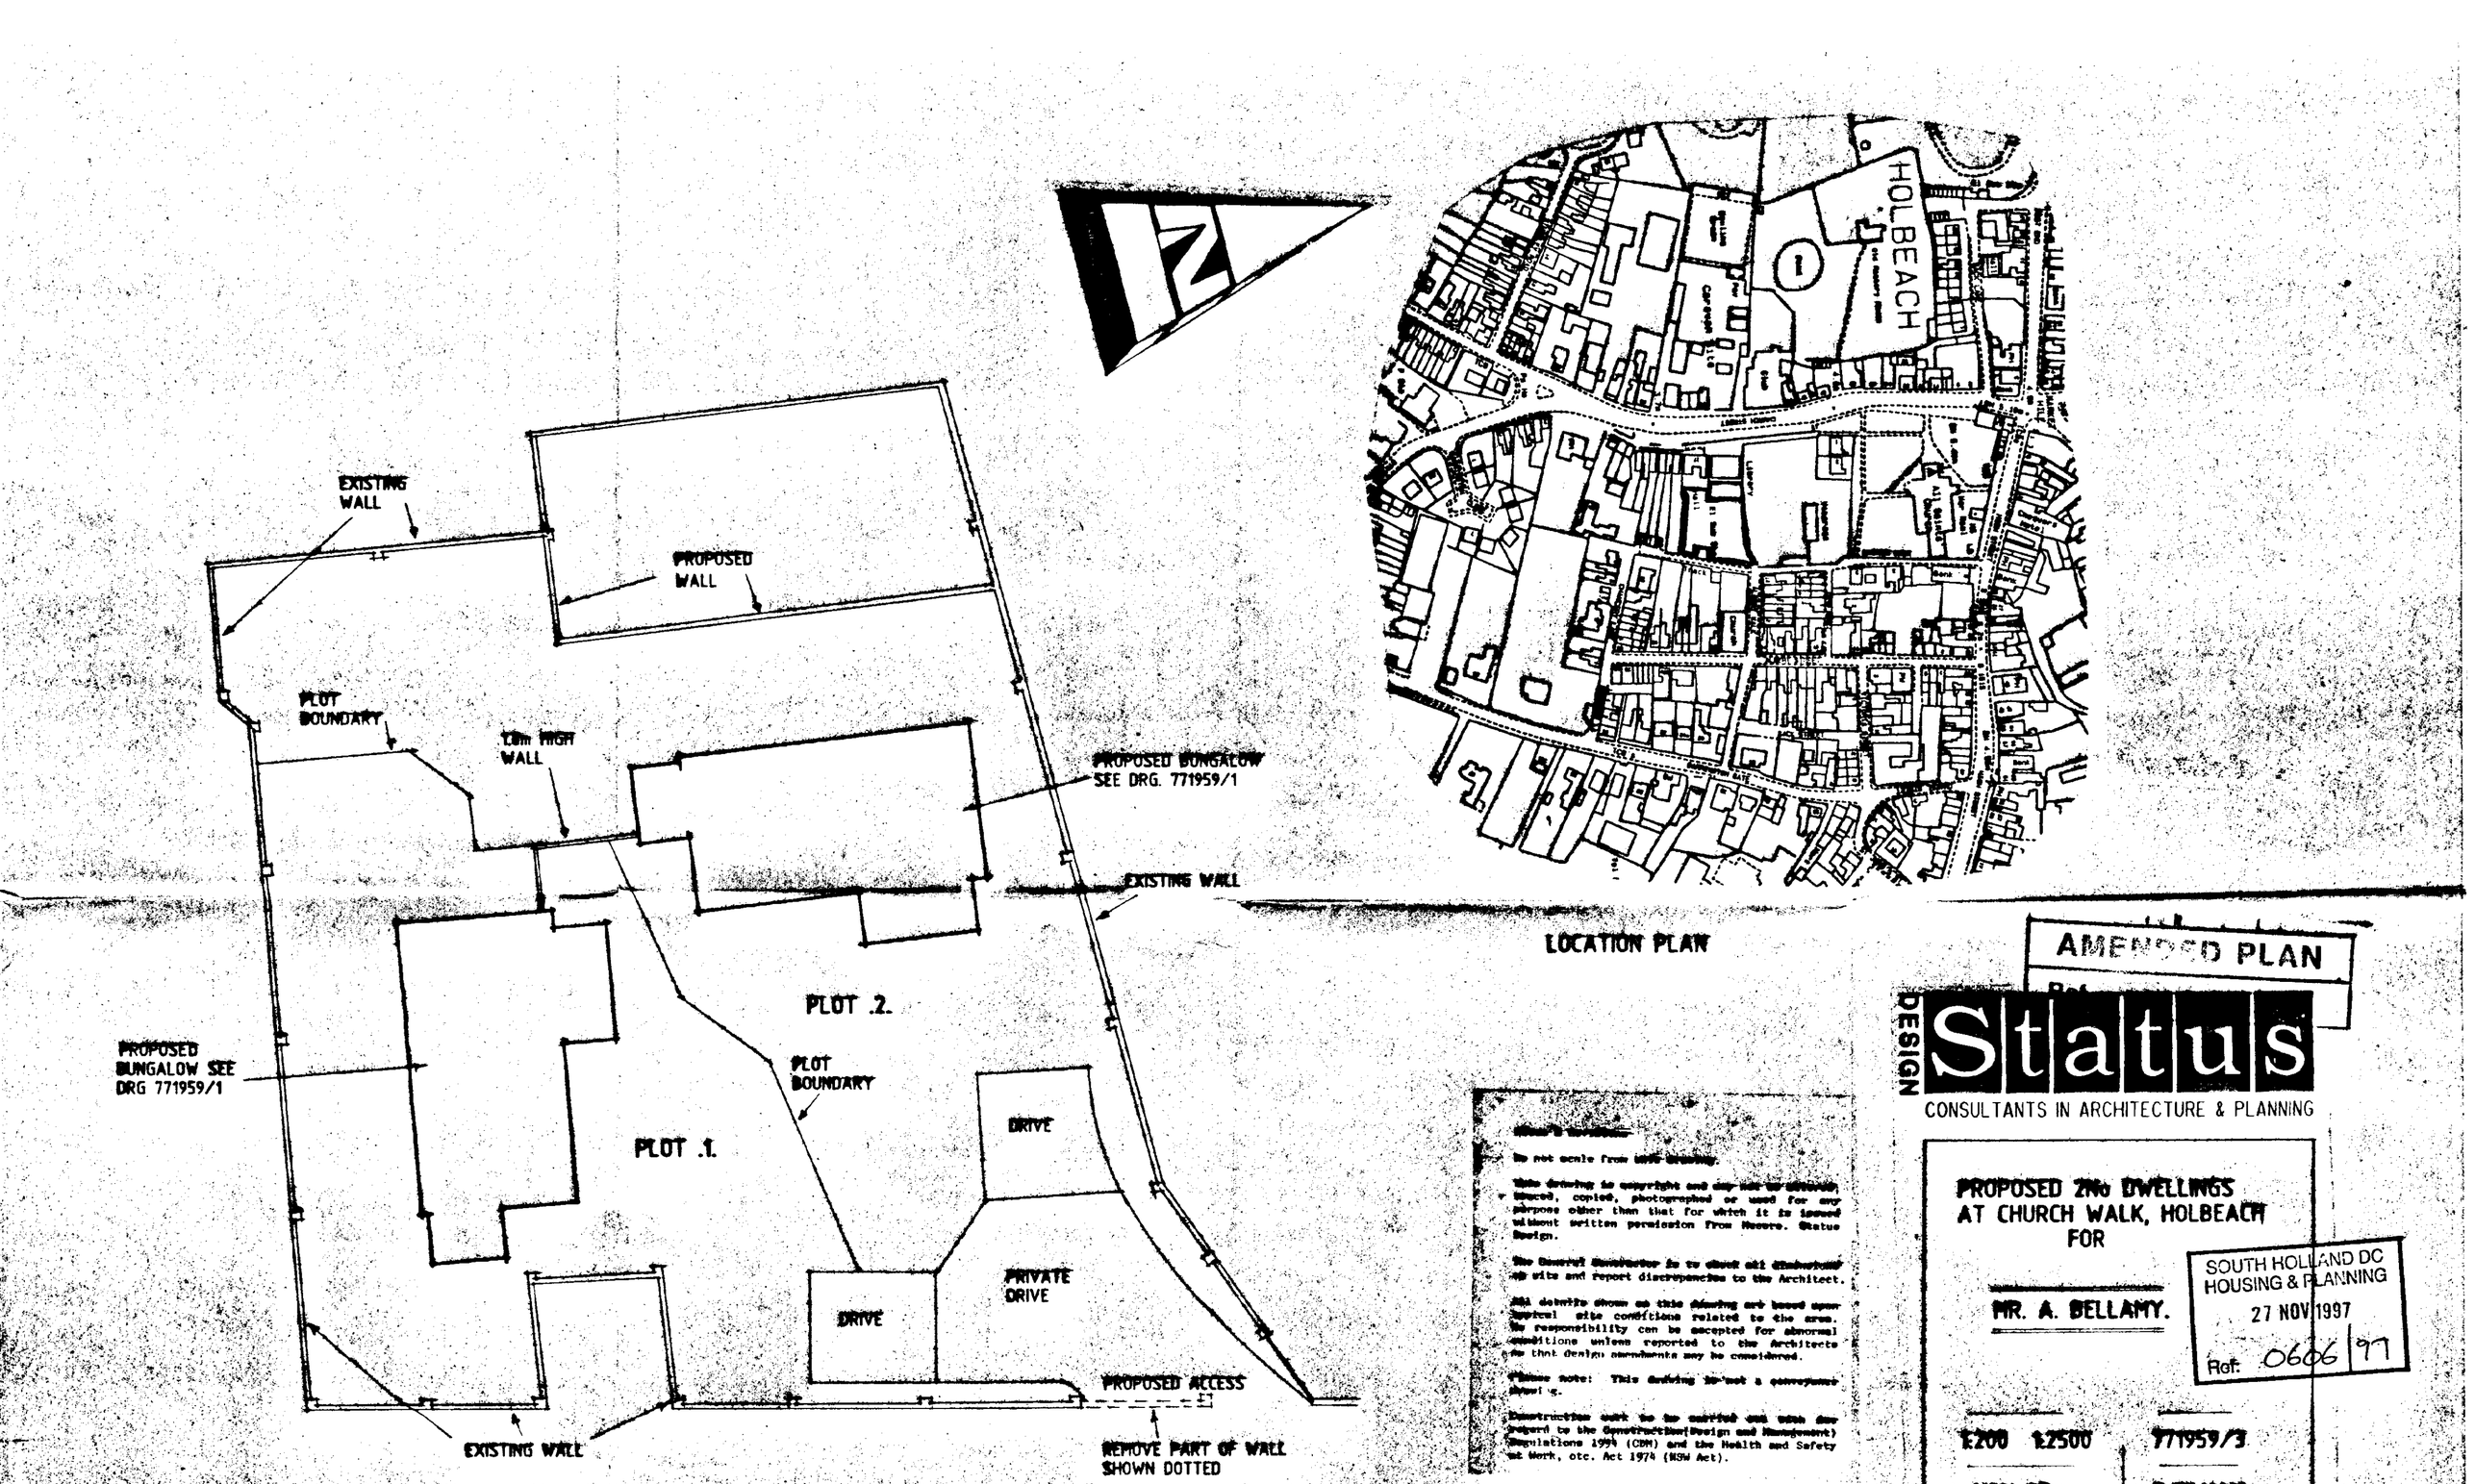


LOCATION PLAN

SITE PLAN

THIS DRG. TO BE READ IN CONJUNCTION WITH 771959/1

Do not scale from this drawing.

This drawing is copyright and may not be reproduced, traced, copied, photographed or used for any purpose other than that for which it is issued without written permission from Messrs. Status Design.

The General Contractor is to check all dimensions on site and report discrepancies to the Architect.

All details shown on this drawing are based upon typical site conditions related to the area. No responsibility can be accepted for abnormal conditions unless reported to the Architects so that design amendments may be considered.

Please note: This drawing is not a conveyance drawing.

Construction work to be carried out with due regard to the Construction(Design and Management) Regulations 1994 (CDM) and the Health and Safety at Work, etc. Act 1974 (NSW Act).

AMENDED PLAN
Ref.

DESIGN Status
CONSULTANTS IN ARCHITECTURE & PLANNING

PROPOSED 2No DWELLINGS
AT CHURCH WALK, HOLBEACH
FOR

MR. A. BELLAMY.

SOUTH HOLLAND DC
HOUSING & PLANNING
27 NOV 1997
Ref: 0606/97

1:200	1:2500	771959/3
NOV-97		B.GILHAM.

2 Edinburgh Walk, Holbeach,
Spalding, Lincs. PE12 7AP.
Tel: 01406 424343 Fax: 01406 [illegible]

DETERMINED PLAN