

REVISION NOTES/DATE


Revision 1 3/4/98
Fascia extension over entrance.

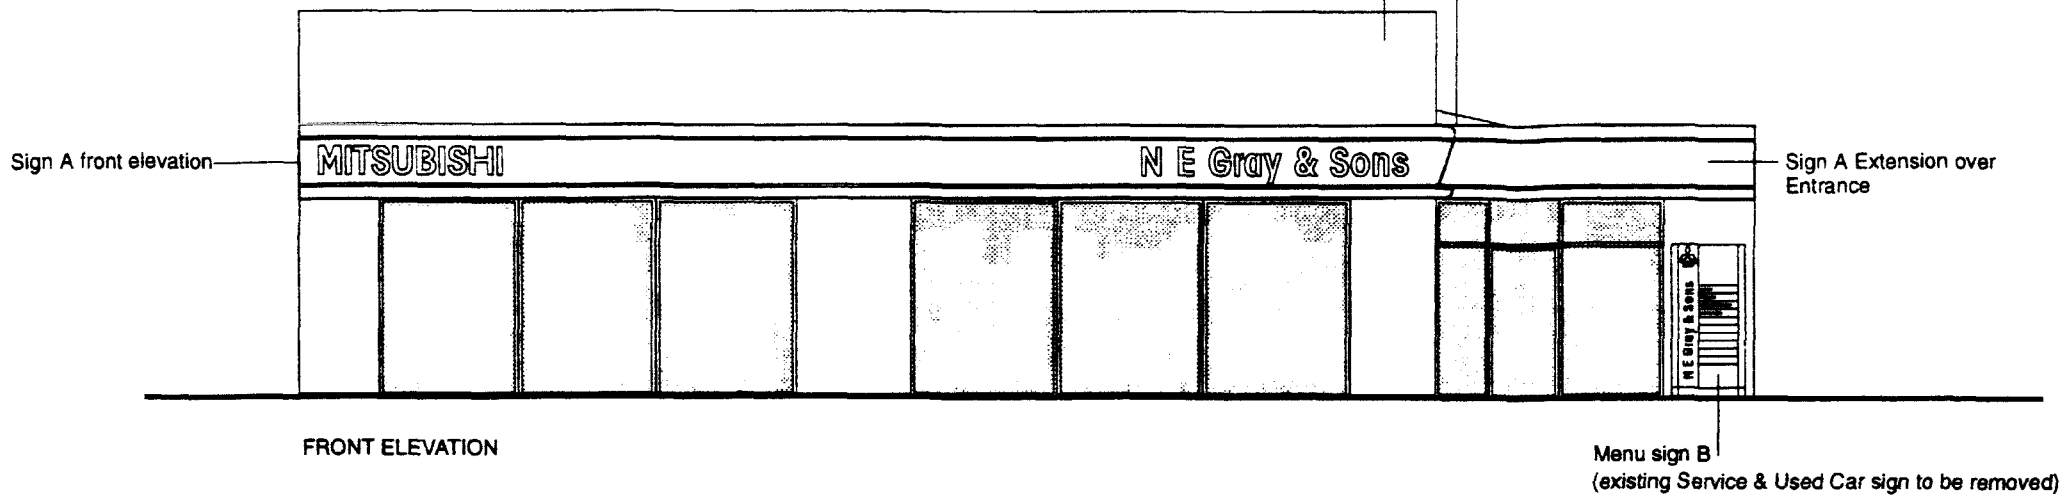

FRONT ELEVATION

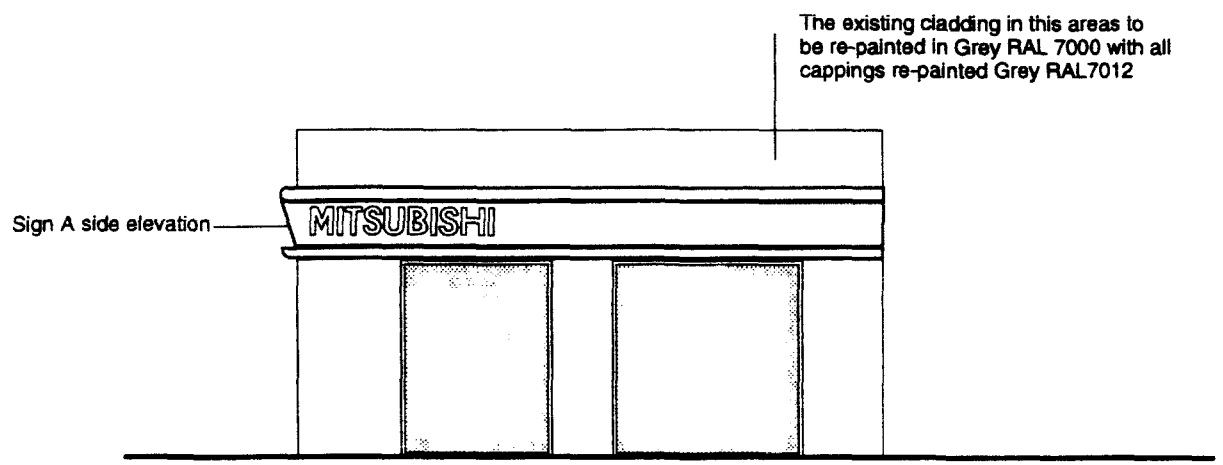

SIDE ELEVATION

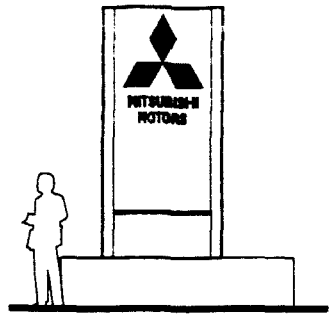


Pylon sign C
scale 1: 100

SOUTH HOLLAND DC
HOUSING & PLANNING
15 JUN 1998
Ref: 0607/98.

Menu sign B
scale 1:50

Sign C -
One double sided externally and part internally illuminated free standing sign.
o/all: 1560 x 3298mm
Face panel (1300 x 2600mm) finished white, stencil cut with illuminated symbol in red acrylic. Symbol to have polished stainless steel outline.
Panel also superimposed with logotype in black acrylic.
Sign to have bullnose features at ends finished RAL 7012 Slate Grey with illuminated red line detail.
Base plinth of sign to be finished RAL 7012 Slate Grey.
Sign externally illuminated by floodlight positioned on one side only in the used car display area.

Sign A -
Single sided fascia sign with a lower bullnose feature incorporating an uplighter to illuminate the angled face panel and letters.
Front Elevation o/all : 15000 x 915mm.
Side Elevation o/a : 7750 x 915mm
Extension o/a: 4165 x 915mm (No inscription)
Sign to have angled face panel constructed from aluminium finished red, superimposed with letters in opal acrylic. Letters to have polished stainless steel outline to face.
Top and bottom of sign to have bullnose features finished RAL 7012 Slate

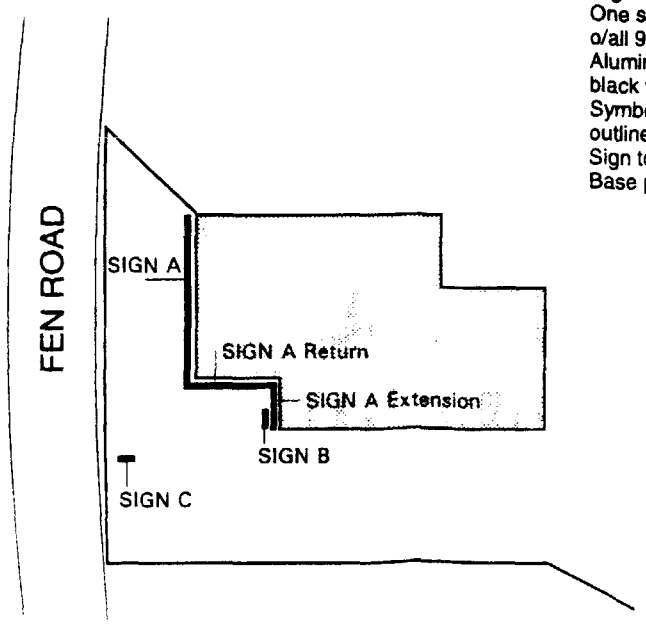

SITE PLAN NTS

Sign B -
One single sided part illuminated Menu sign.
o/all 978 x 2000mm
Aluminium face panel finished white with logotype, text and line detail in black vinyl.
Symbol internally illuminated in red acrylic with polished stainless steel outline.
Sign to have bullnose features at ends finished RAL 7012 Slate Grey
Base plinth of sign also finished RAL 7012 Slate Grey.

PEARCE SIGNS
Murray Road, Orpington
Kent BR5 3QY (Registered Office)
Tel 01689-892 500 Fax 01689-892 518

Project
N E GRAY
FEN ROAD GARAGE

Sheet Title
FEN ROAD , HOLBEACH,
LINCS, PE12 8Q8

Enq. No. 114979	Date 16/2/98
Dwg No. 4979/1 of 1 sheet/s	Rev: 1 3/4/98
Scale 1:100 1:50	Drawn JCH
ref: NE GRAY	ref: OWN FILE

This drawing must not be scaled for manufacturing purposes nor should any colours shown be taken as accurate.