



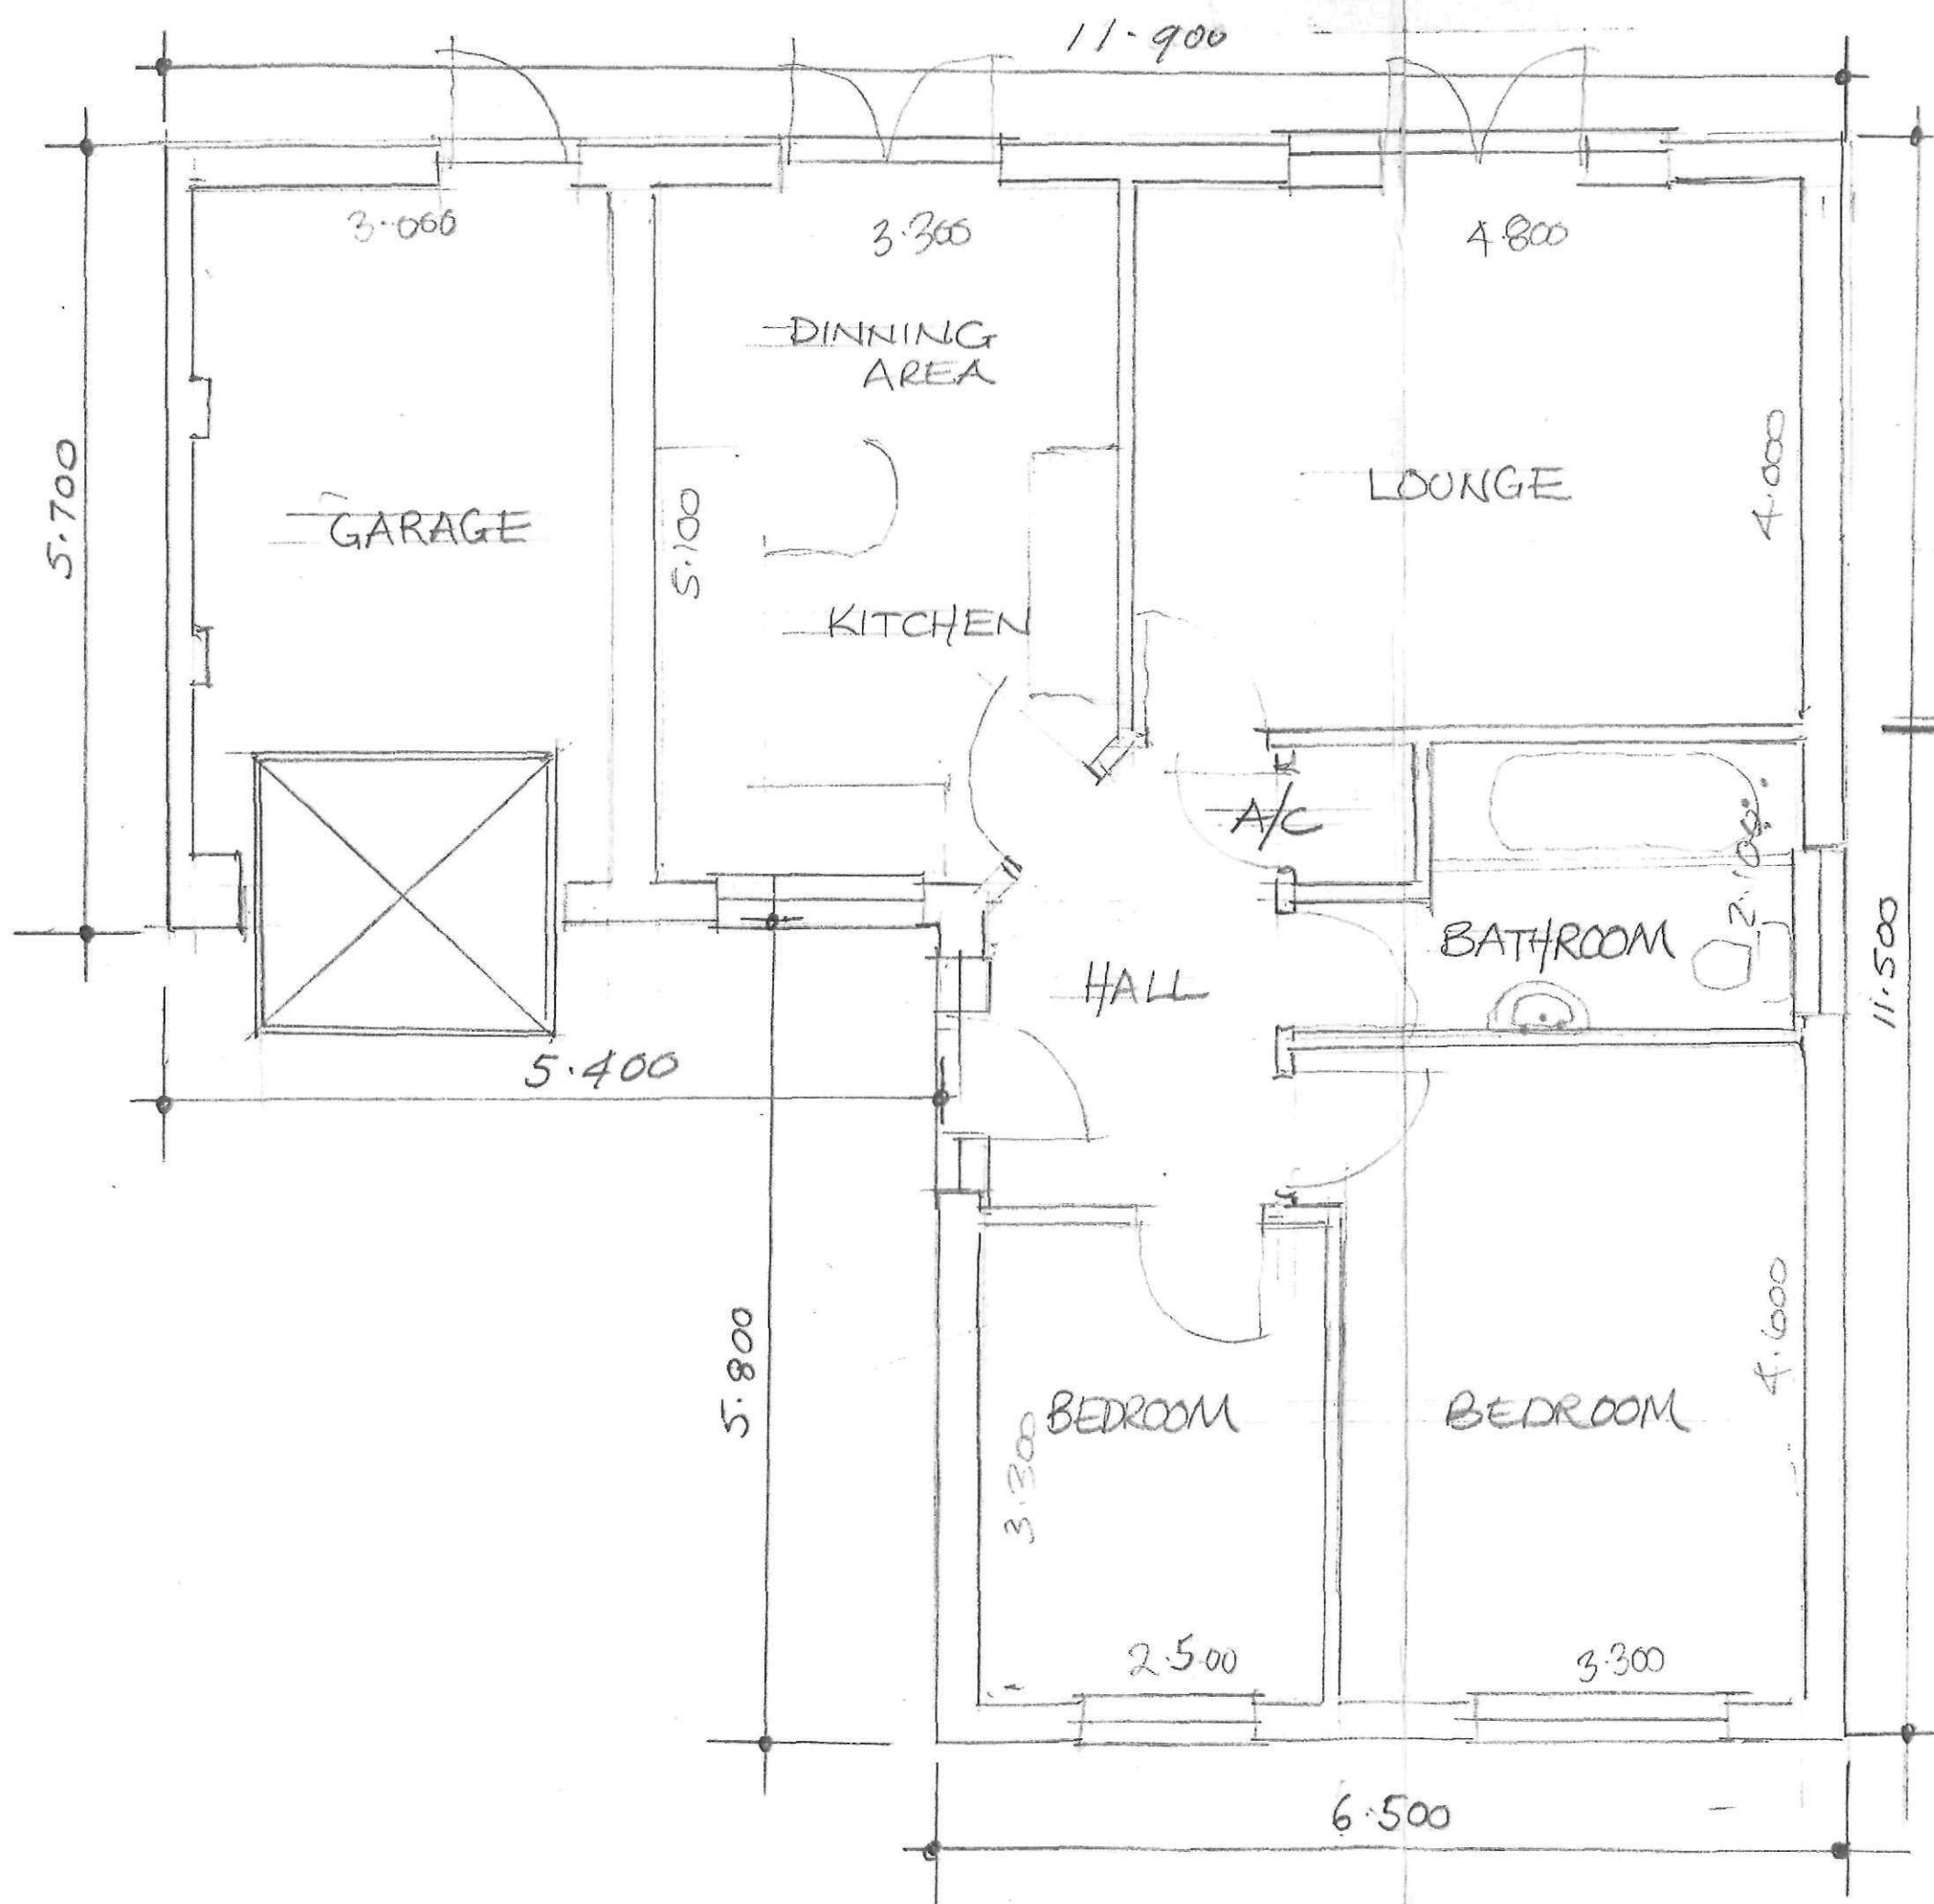

NOTE: EXTERNAL MATERIALS TO
BE AGREED AT FULL PLANNING
STAGE 12. APPROVAL RESERVED MATTERS

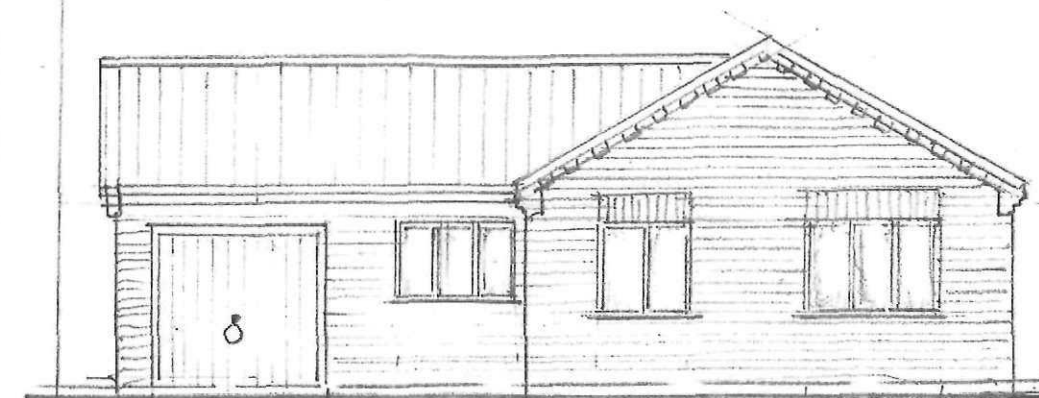

FRONT ELEVATION.
(PROPOSED)

PROJECT: (FOR IDENTIFICATION PURPOSE)
2 BED BUNGALOW WITH
INTEGRAL GARAGE

CLIENTS MR & MRS T. CRANE

SCALES 1:100 1:50

DATE: MAY 2015