



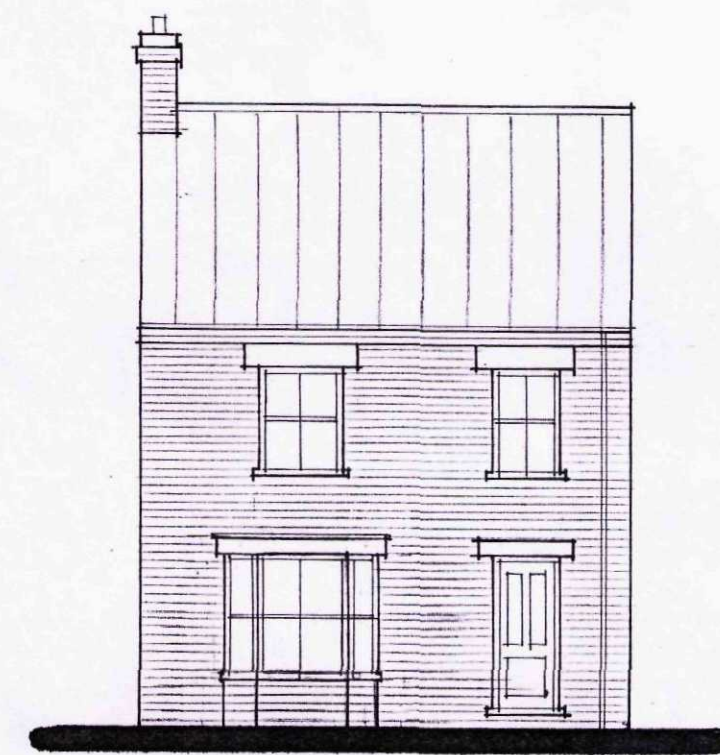


FRONT

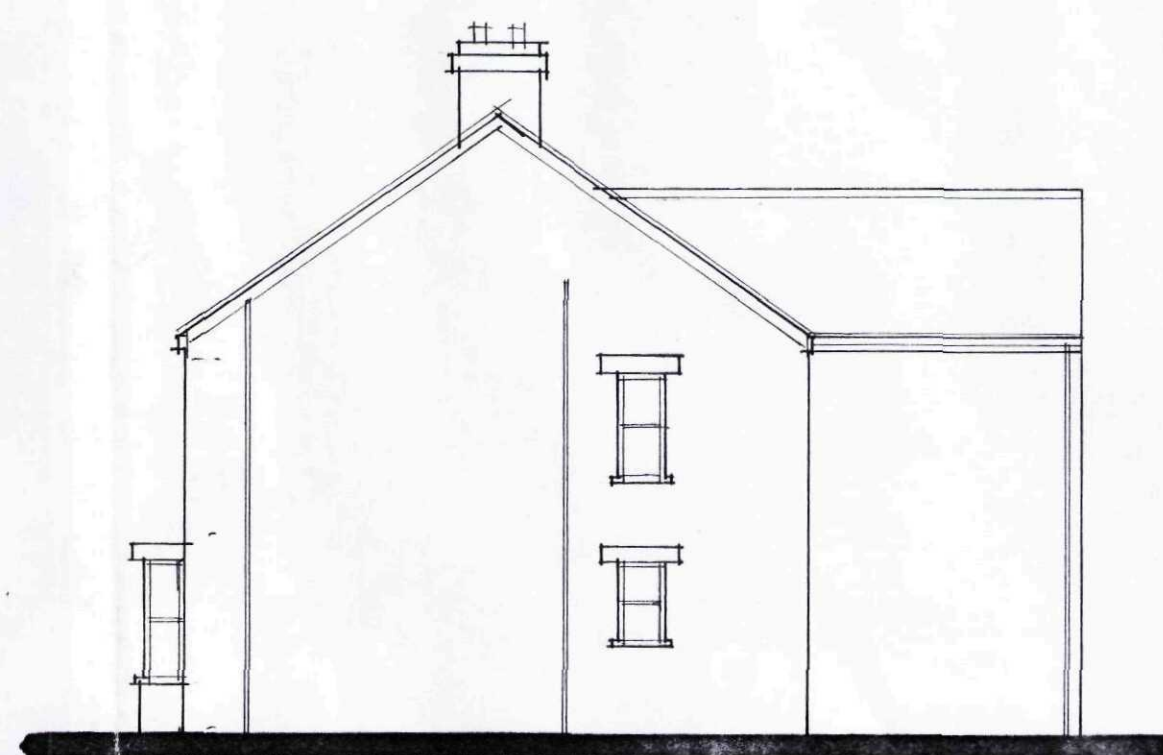


SIDE





REAR

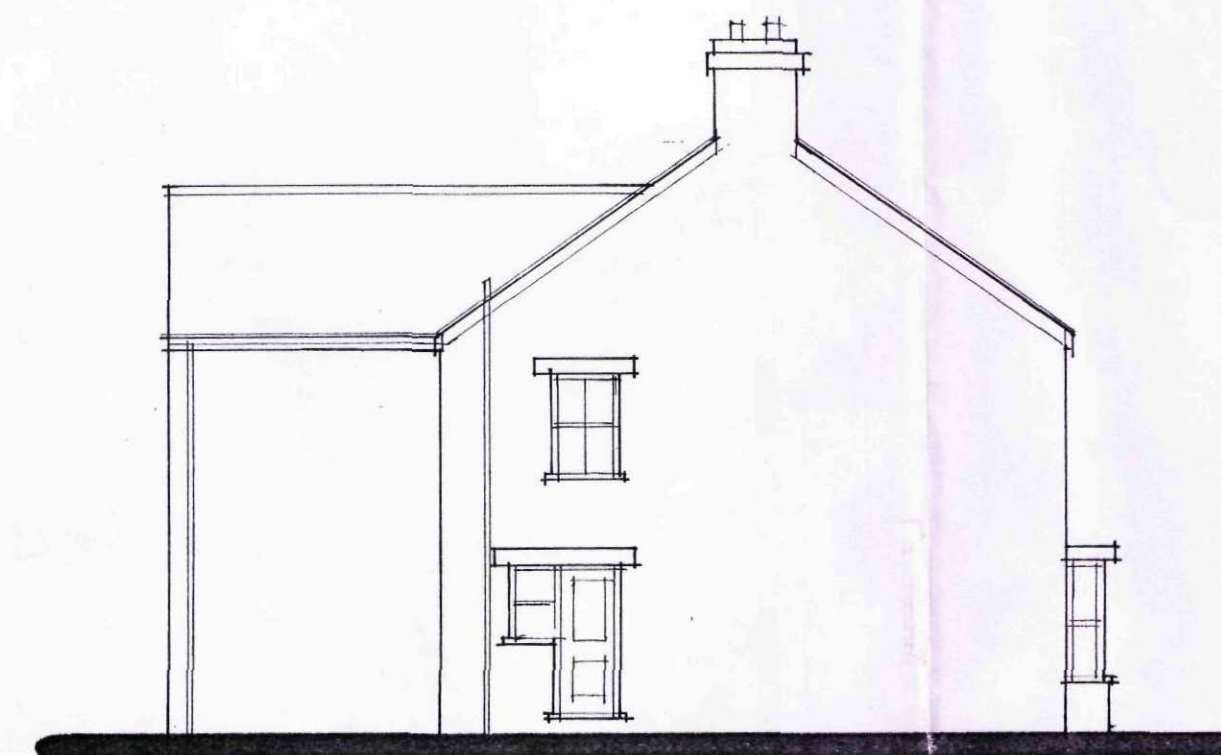

SIDE

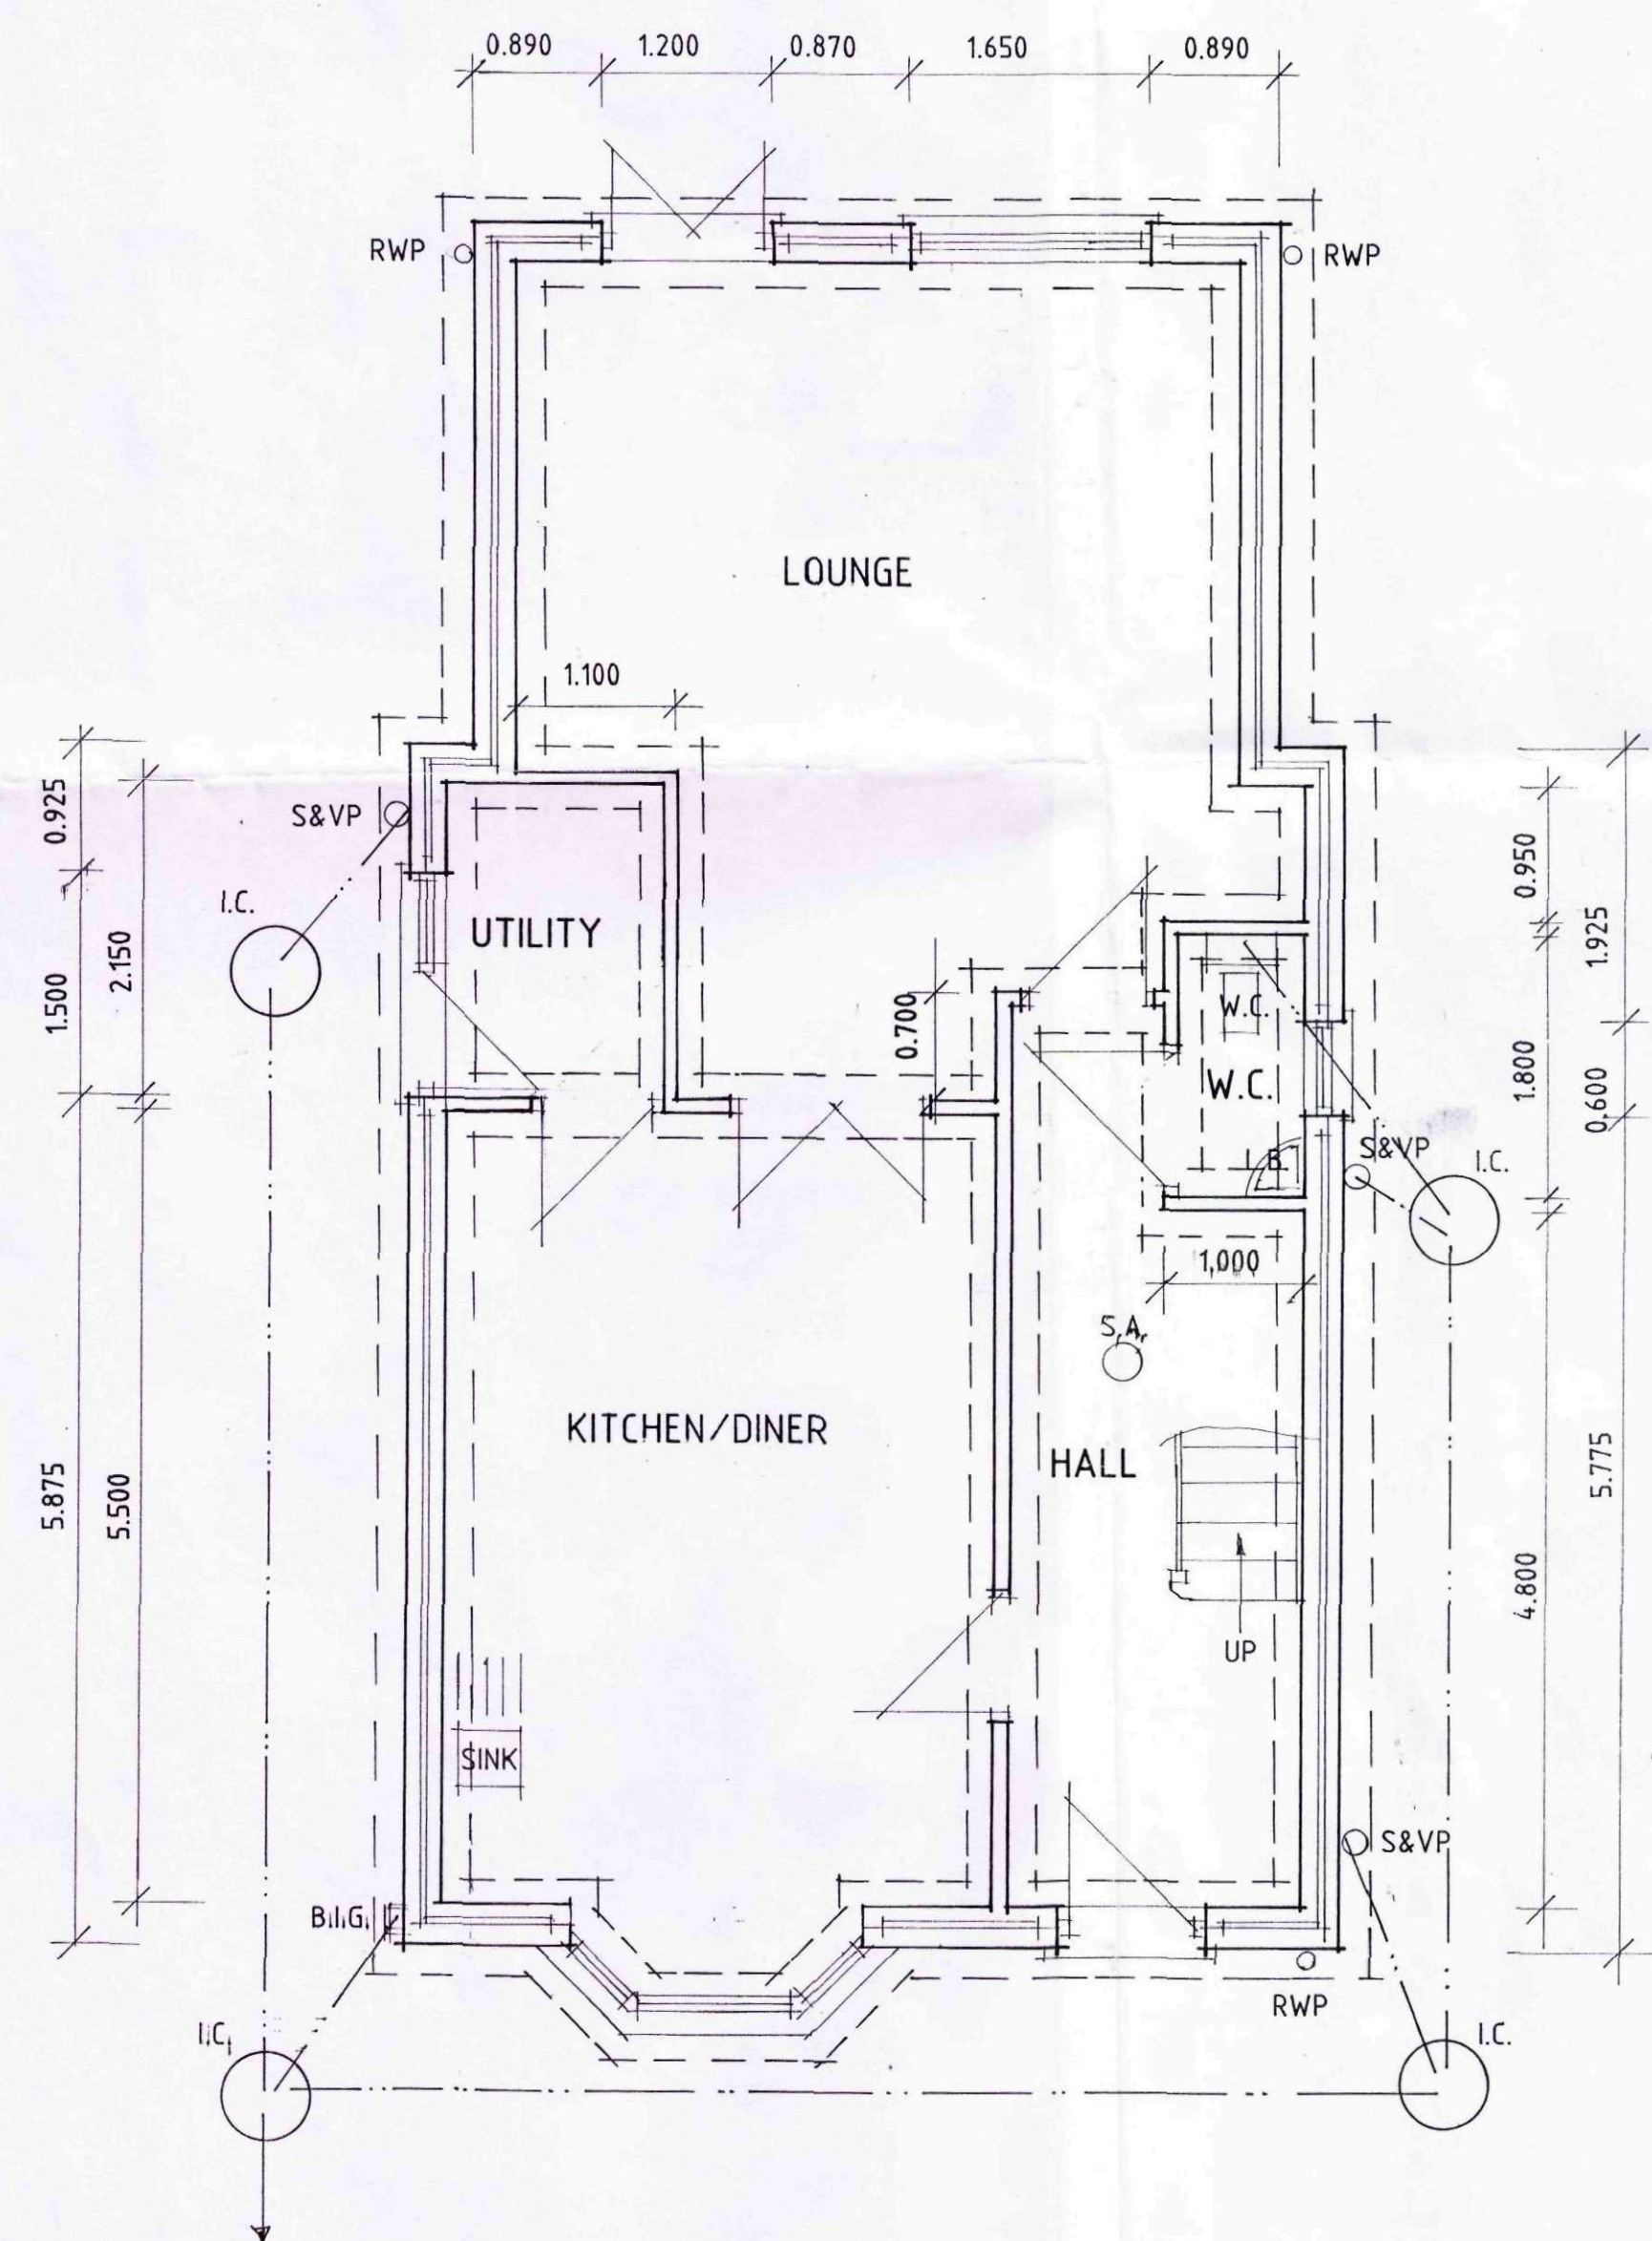

GROUND FLOOR PLAN

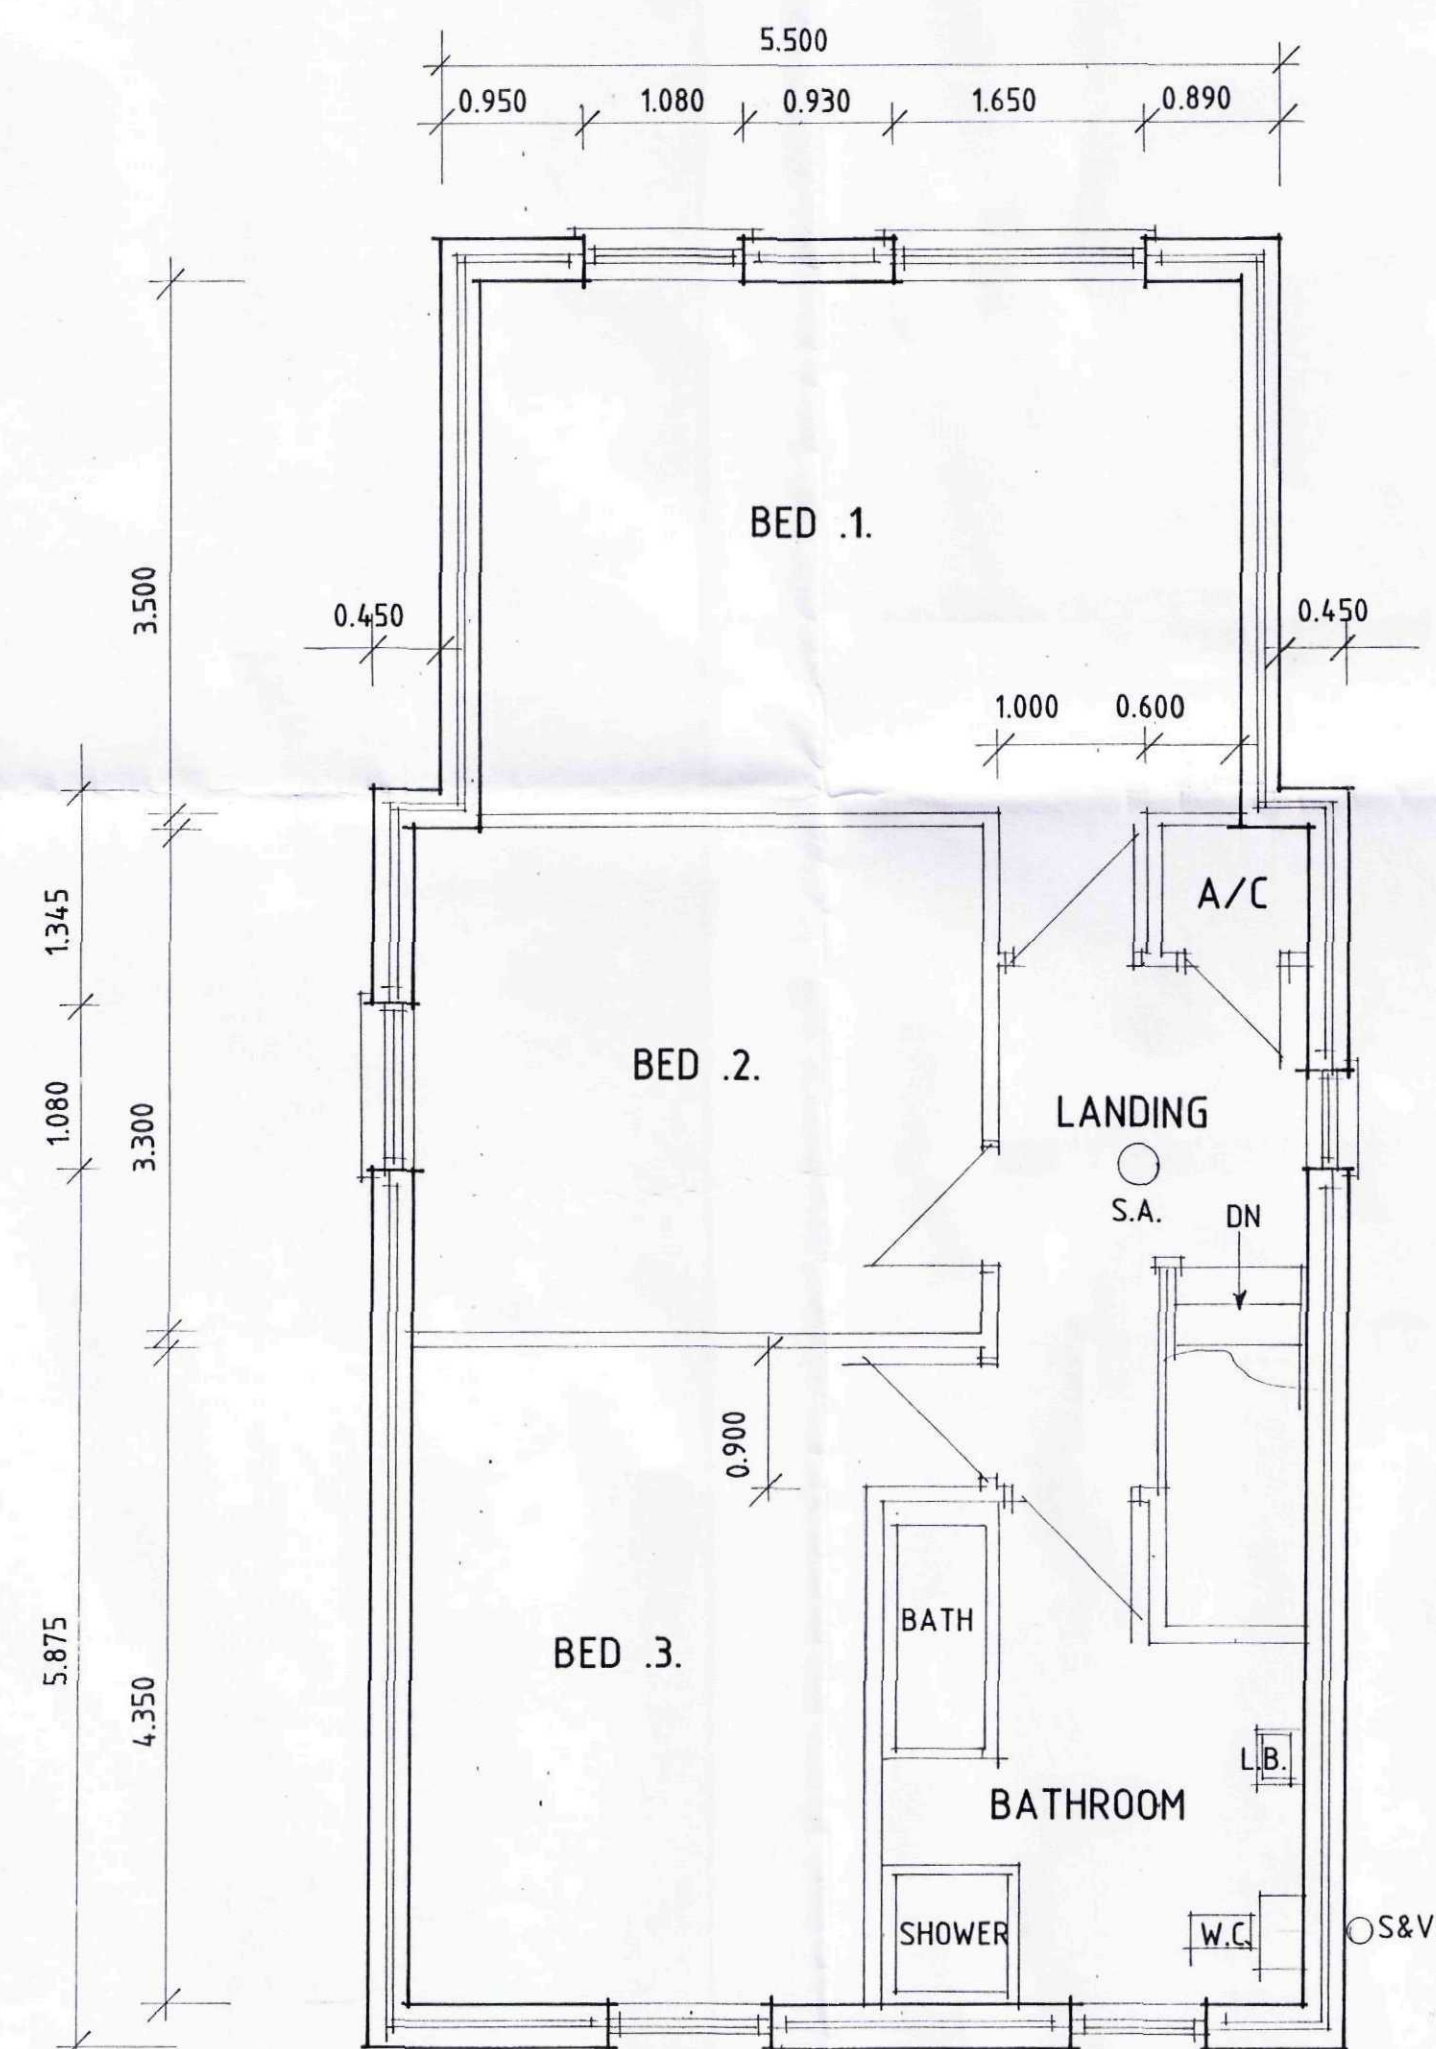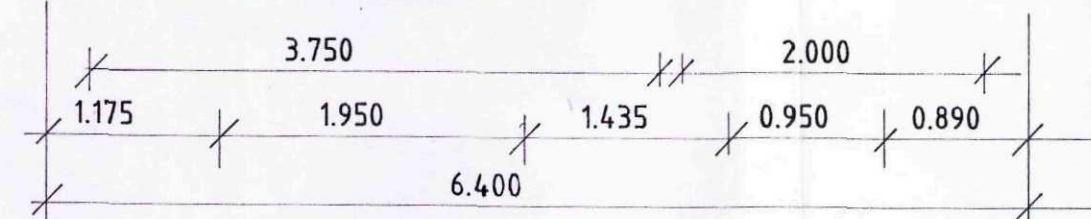

FIRST FLOOR PLAN



.C - B.R. ALTS - 6.2.06
B - INFORMATION ADDED - 5.1.06
A - PLANNING ALTS - 5.12.05

Status
DESIGN
CONSULTANTS IN ARCHITECTURE & PLANNING

PROPOSED HOUSE ADJ. 21
STUKELEY GARDENS, ROAD
HOLBEACH FOR

MR. C. NESBITT.

1:50 1:100 SD05-043/2
NOV-05 B.GILHAM.

7 Edinburgh Walk, Holbeach,
Spalding, Lincs. PE12 7AP
Tel: 01406 424343 Fax: 01406 490702

