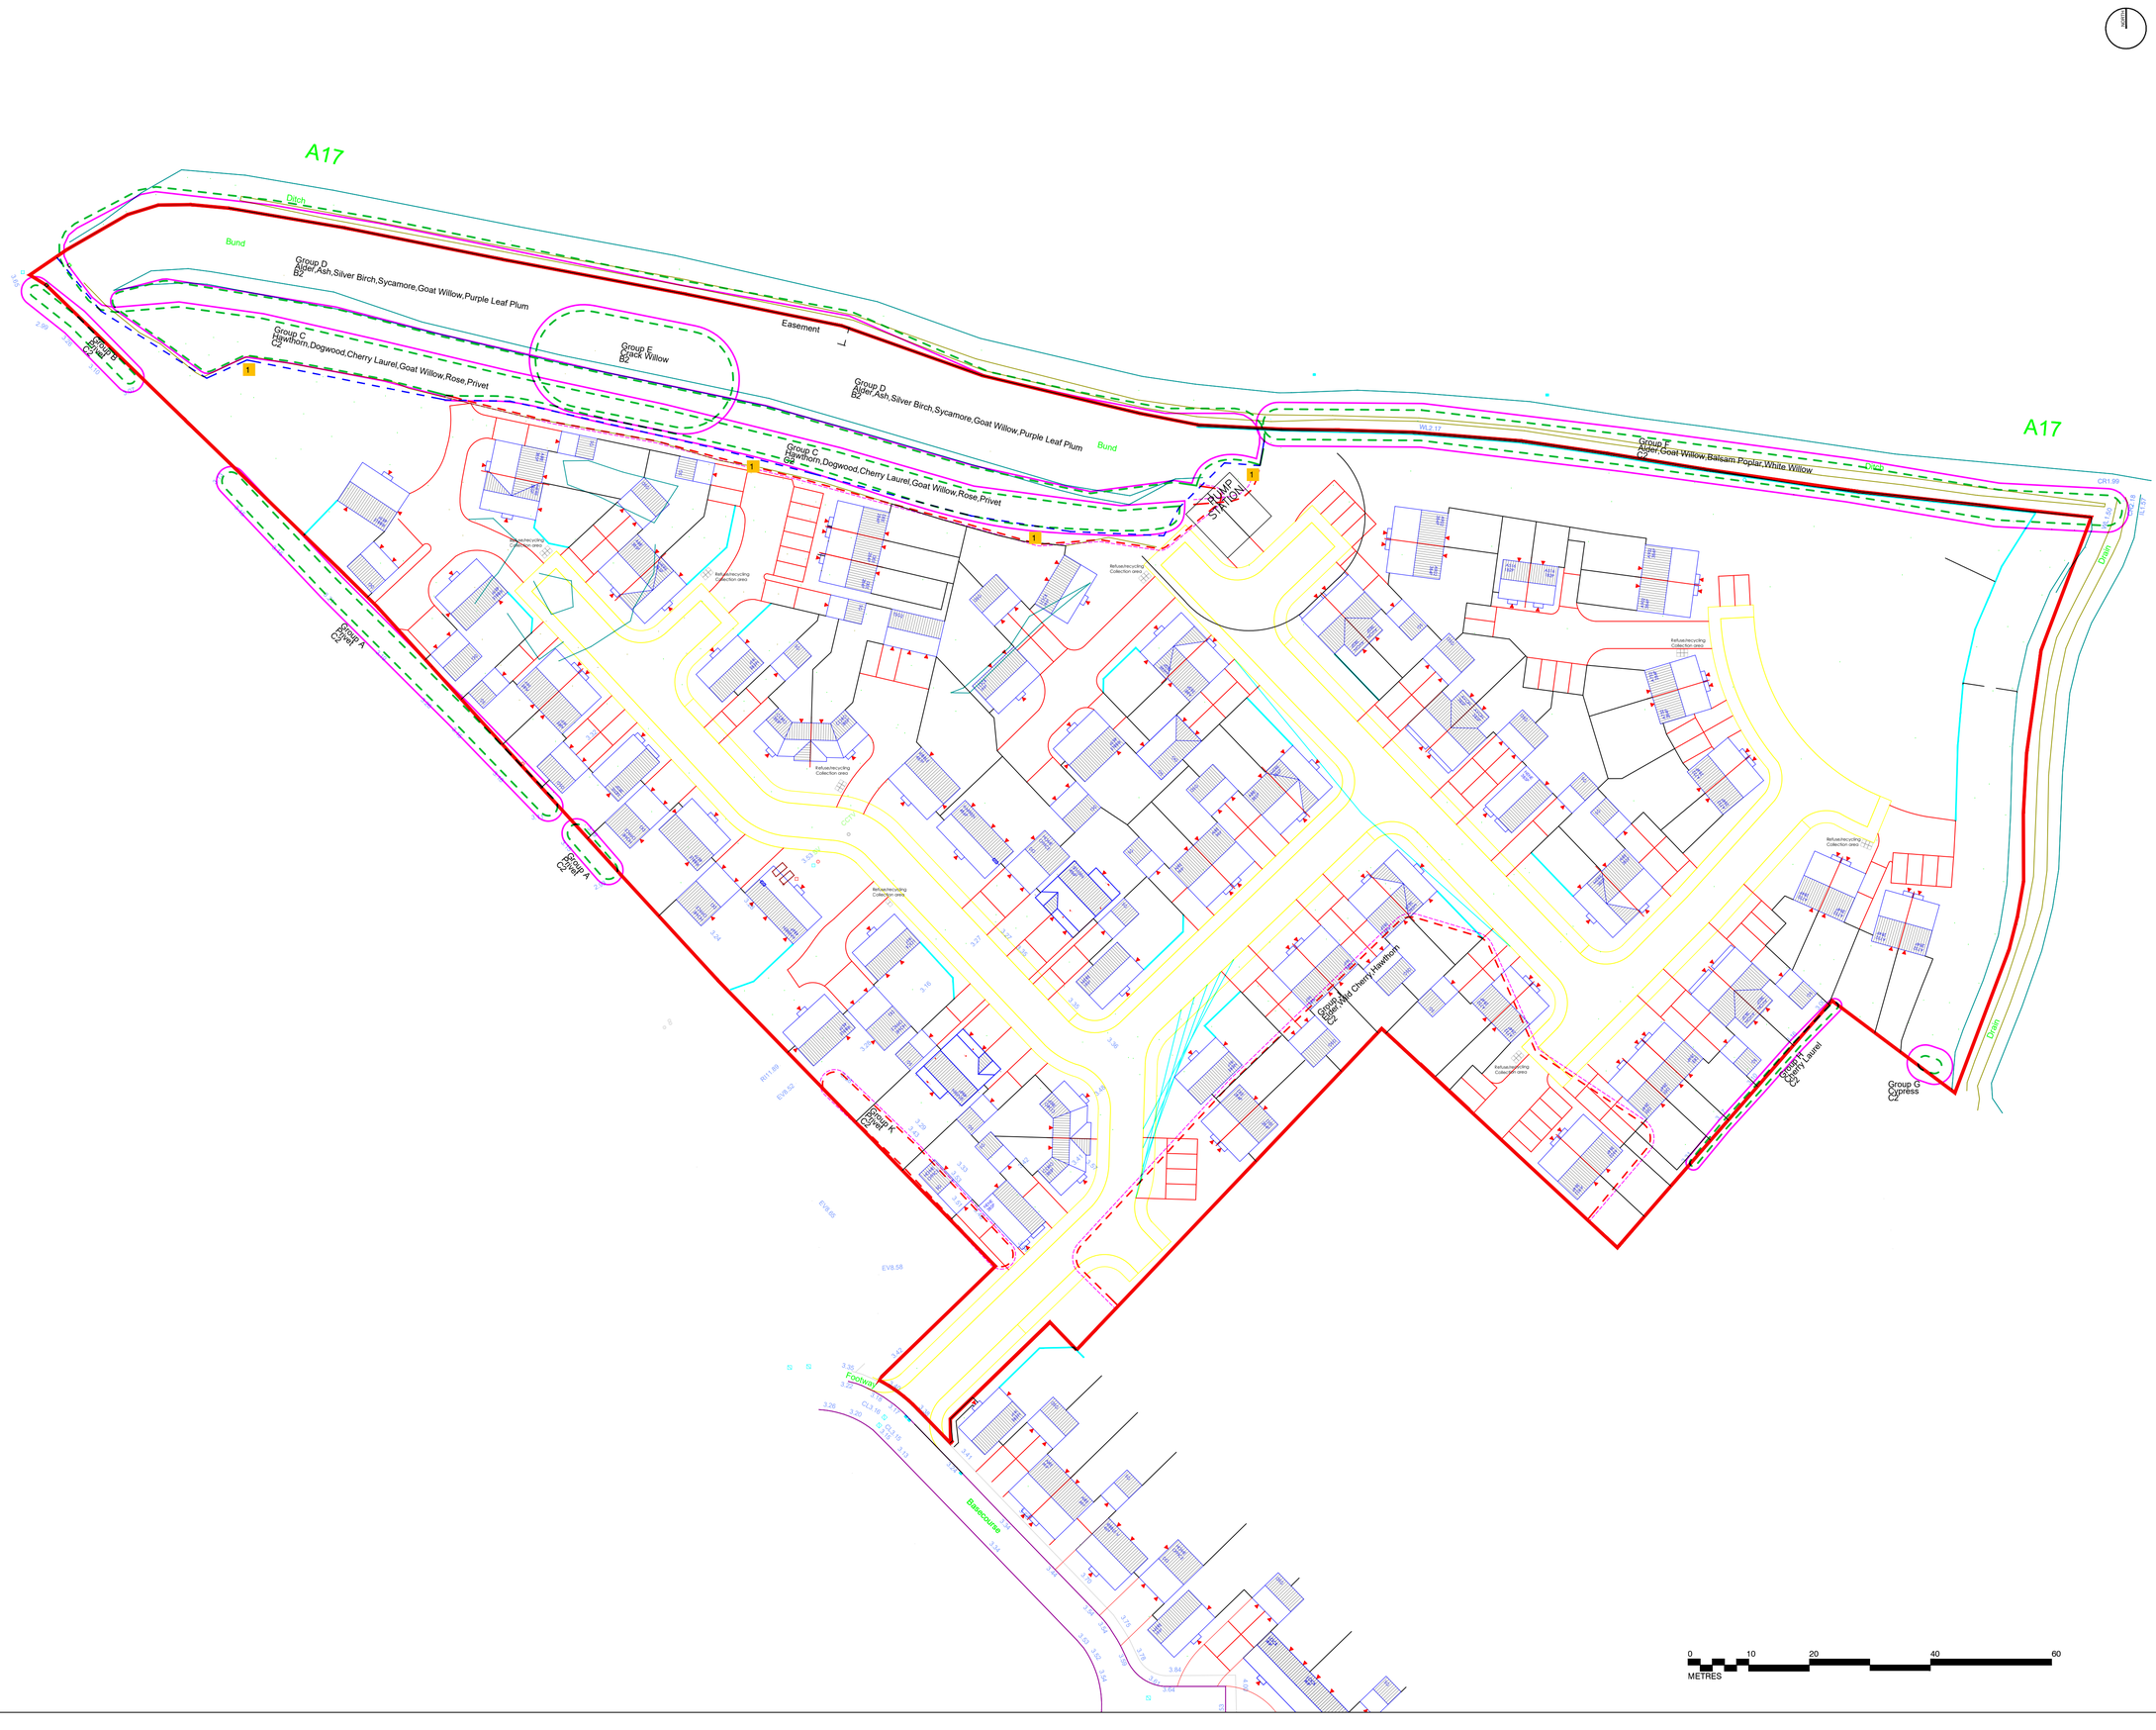


This drawing is the property of Andrew Belson Arboricultural Consultant. Copyright is reserved by him and the drawing is issued on the condition that it is not copied, reproduced, retained nor disclosed to any unauthorized person either wholly or in part without the consent of Andrew Belson.

NOTES: Based on survey drawing 270121 and proposed site layout drawing 1280-003 Rev C

The original of this drawing was produced in colour – a monochrome copy should not be relied upon

KEY

- GRADE A TREES
- GRADE B TREES
- GRADE C TREES
- GRADE U TREES
- ROOT PROTECTION AREA
- CANOPY OUTLINE - INDIVIDUAL TREE
- CANOPY OUTLINE - GROUPS
- CANOPY OUTLINE - FUTURE POTENTIAL
- TREES TO BE REMOVED
- INDICATIVE SHADE AREA

Rev	Description	Date
--	--	--

Purpose of Issue
Planning

Andrew Belson
Arboricultural Consultant
The Tree House, 1a First End
Station Road, Uppingham
Oakham
LE15 9TX
t: 01572 823637
e: info@belsontreesurvey.co.uk

Client
Ashwood Homes

Project
Land off Balmoral Way, Holbeach

Drawing Title
Arboricultural Implications Plan

Drawn	Checked	Reviewed	Date
DJG	--	--	28/04/2021
Job No. 4253	Scale 1:500	Sheet Size A1	Revision —

Drawing Number
4253.Balmoral.Ashwood.AIP