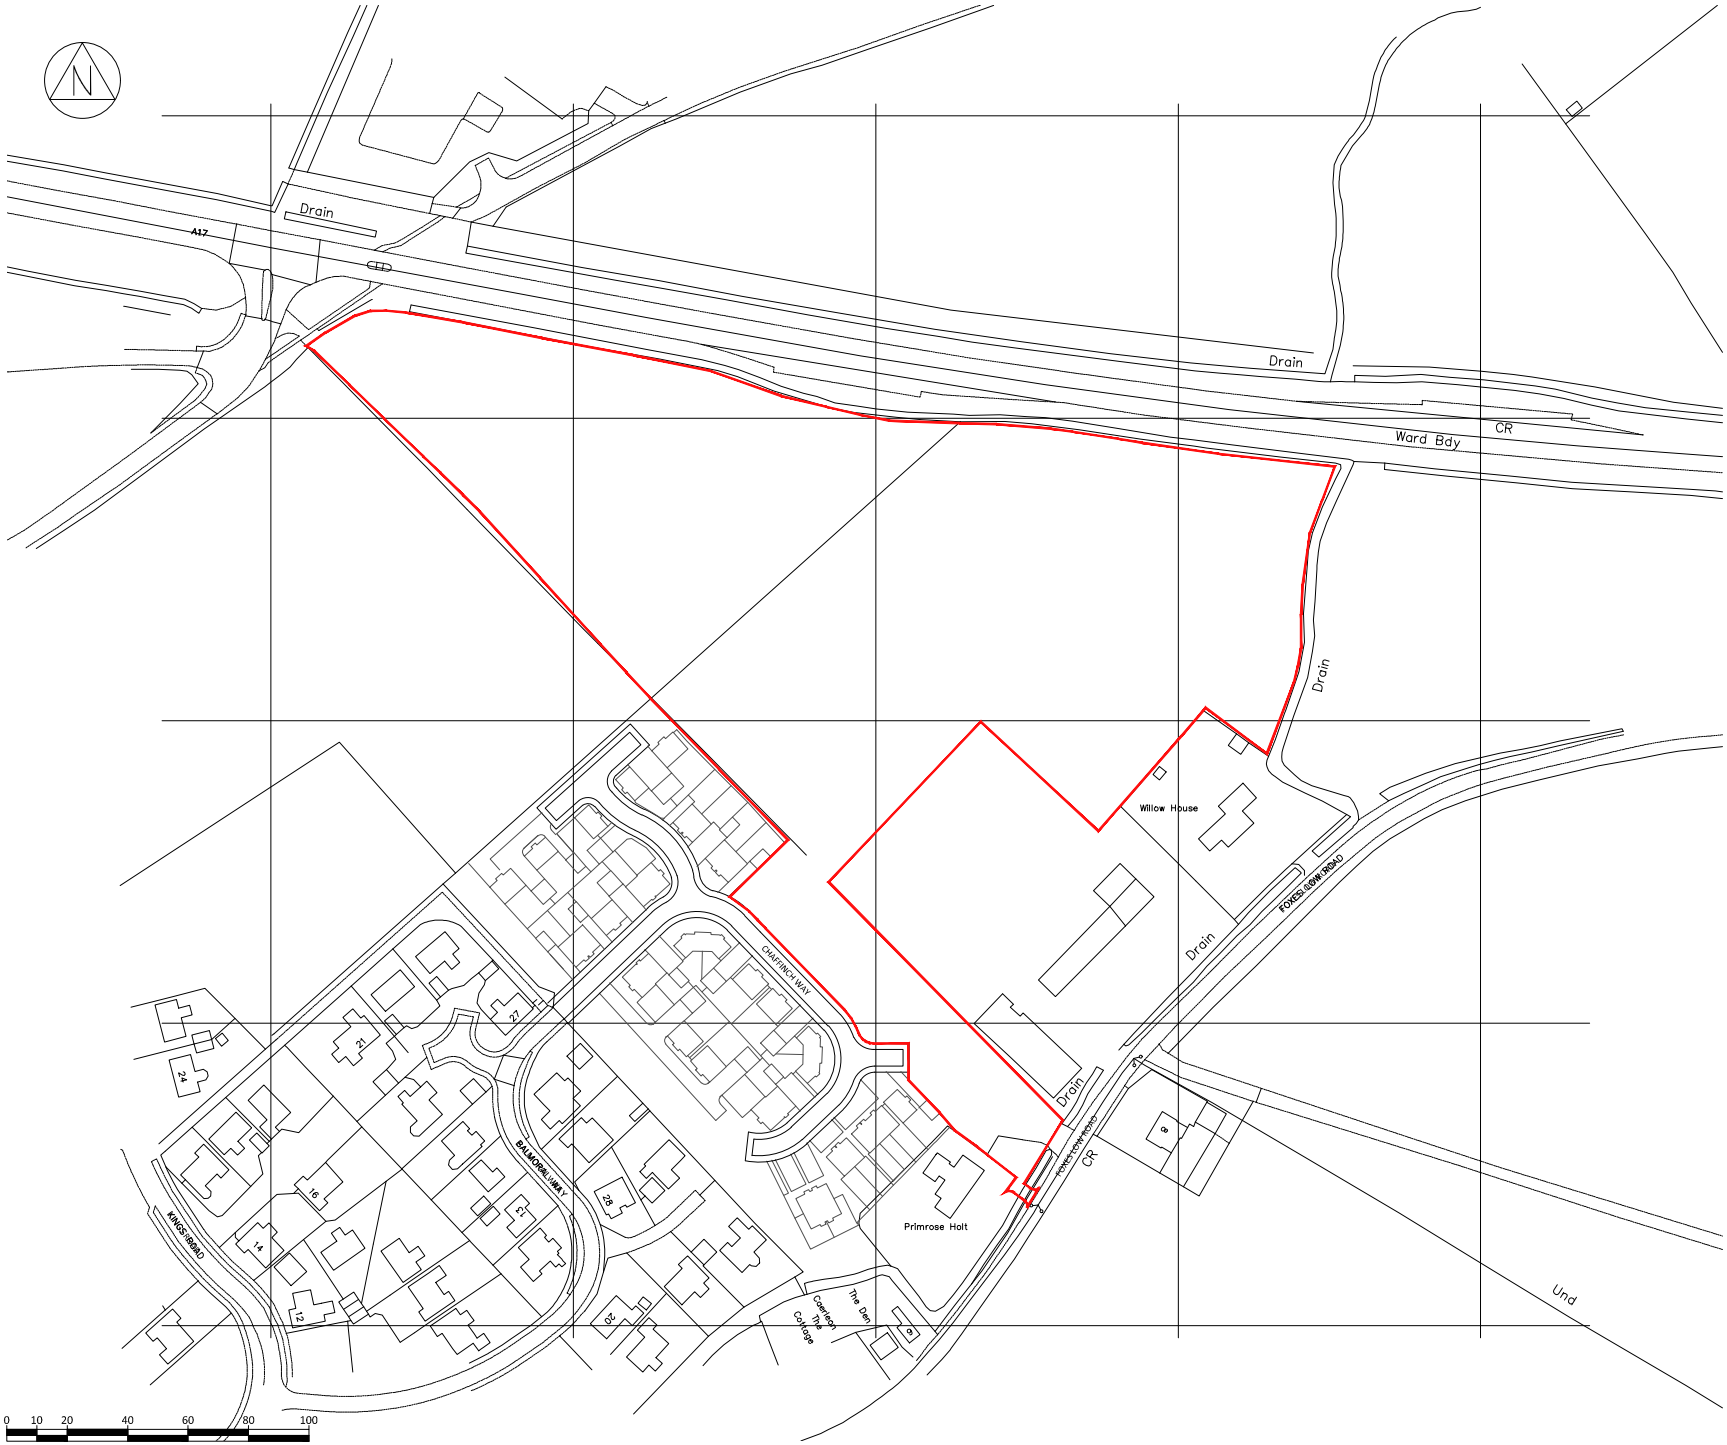


REV	DATE	DESCRIPTION
A	25.05.2021	SITE BOUNDARY AMENDED

ASHWOOD HOMES
1 Goodison Road, Lincs Gateway Business Park,
Spalding, Lincs, PE12 6FY **T: 01406 490590**

PROJECT:
PROPOSED RESIDENTIAL DEVELOPMENT AT LAND EAST OF CHAFFINCH WAY HOLBEACH

DRAWING TITLE:
LOCATION PLAN

SCALE: 1:2500 @ A4	DATE: 27.04.2021
DRAWN: AR	REV: A

DRAWING No:
75 - LP - 01