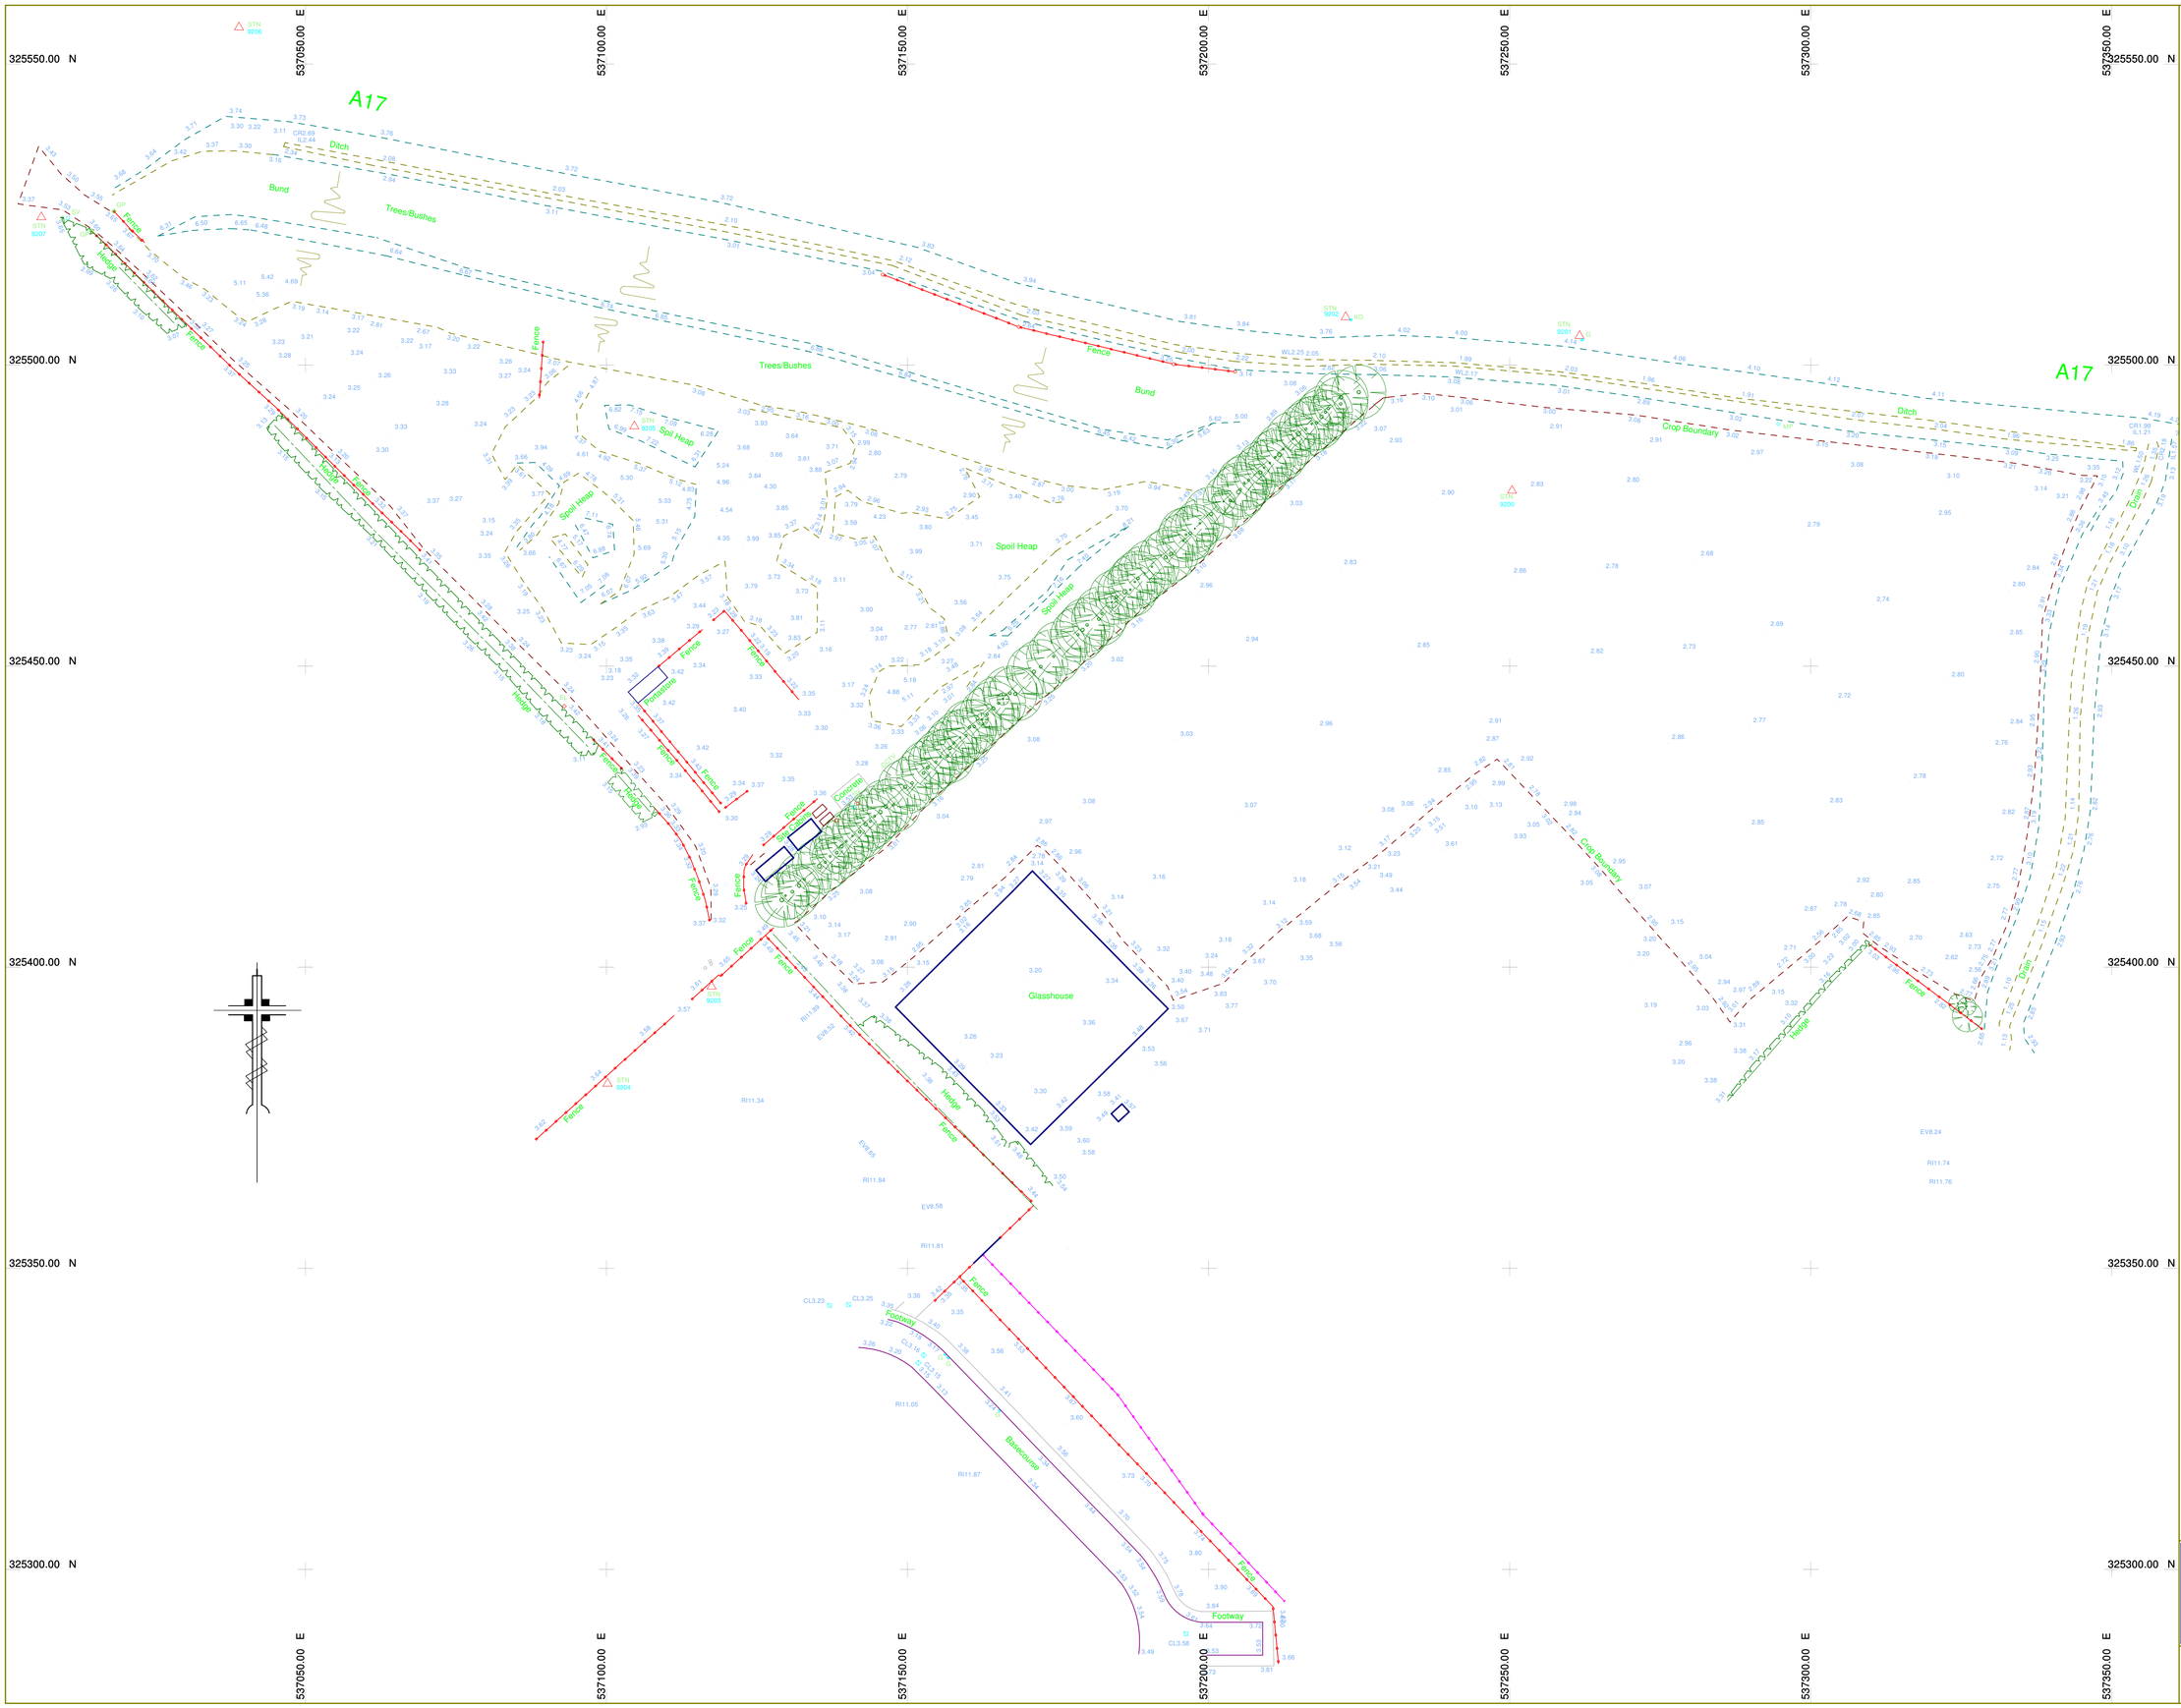


KEY:

- BUILDING
- FENCE
- HEDGE
- CHANNEL
- WALL
- BANK EDGE
- STORM DRAINAGE
- FOUL DRAINAGE
- CHANGE OF SURFACE
- OVERHEAD ELECTRIC
- OVERHEAD TELEPHONE

TREE BOREHOLE MANHOLE

CONTROL STATION

B	BOLLARD	RE	ROD EYE
BIN	BIN	RI	RIDGE
BT	BRITISH TELECOM	SP	SIGN POST
CR	PIPE CROWN	STAY	STAY
CTV	CABLE TELEVISION	SV	STOP VALVE
EA	EARTH	TBM	BENCH MARK
EL	ELECTRIC BOX	TH	THRESHOLD
EP	ELECTRIC POLE	TL	TRAFFIC LIGHT
EV	EAVES	TP	TELEGRAPH POLE
FH	FIRE HYDRANT	TS	TRAFFIC SIGNAL
G	GULLY	VC	VENT COLUMN
GA	GAS VALVE	VP	VENT PIPE
IC	INSPECTION CHAMBER	WL	WATER LEVEL
IL	INVERT LEVEL	WM	WATER METER
KO	KERB OFFLET	WT	WALL TOP
LH	LAMP HOLE		
LP	LAMP POST		
MP	MARKER POST		
PB	POST BOX		

NOTES:

1. Survey plotted to OS National Grid.
2. All levels related to OS Datum.
3. GPS/GLONASS ETRS89 observations transformed to OSGB36 using OSTN02 Transformation.
4. ETRS89 ellipsoid heights converted to heights above mean sea level using National Geoid Model OSGM02.

Initial Survey Date: 4 AUG 2014

CONTROL STATIONS

Stn:	Eastings:	Northings:	Height:
9200	537250.407	325479.158	2.874
9201	537261.621	325504.840	4.127
9202	537222.773	325507.975	3.976
9203	537117.456	325396.791	3.596
9204	537100.186	325380.679	3.610
9205	537104.626	325489.839	7.342
9206	537038.964	325556.097	3.829
9207	537006.143	325524.564	3.520

Rev:	Amendments:	Date:

Client: ASHWOOD HOMES

Project Title: BALMORAL WAY, HOLBEACH, LINCOLNSHIRE

Drawing Title: OGL SURVEY

Scale: 1:500	Date: 8 FEB 2021
Drawing No: AS2517/1	Rev: A1
C.A.D. Title: ASHWOODHOLBEACH270121	
Drawn By: D.J.SMITH	

AXIS SURVEYS LTD.
CHARTERED LAND SURVEYORS

10 SYCAMORE DRIVE, LOUTH, LINCOLNSHIRE, LN11 8RT.
TEL (01507) 606397
FAX (01507) 354050
www.axissurveys.co.uk
office@axissurveys.co.uk
©AXIS SURVEYS LTD.