


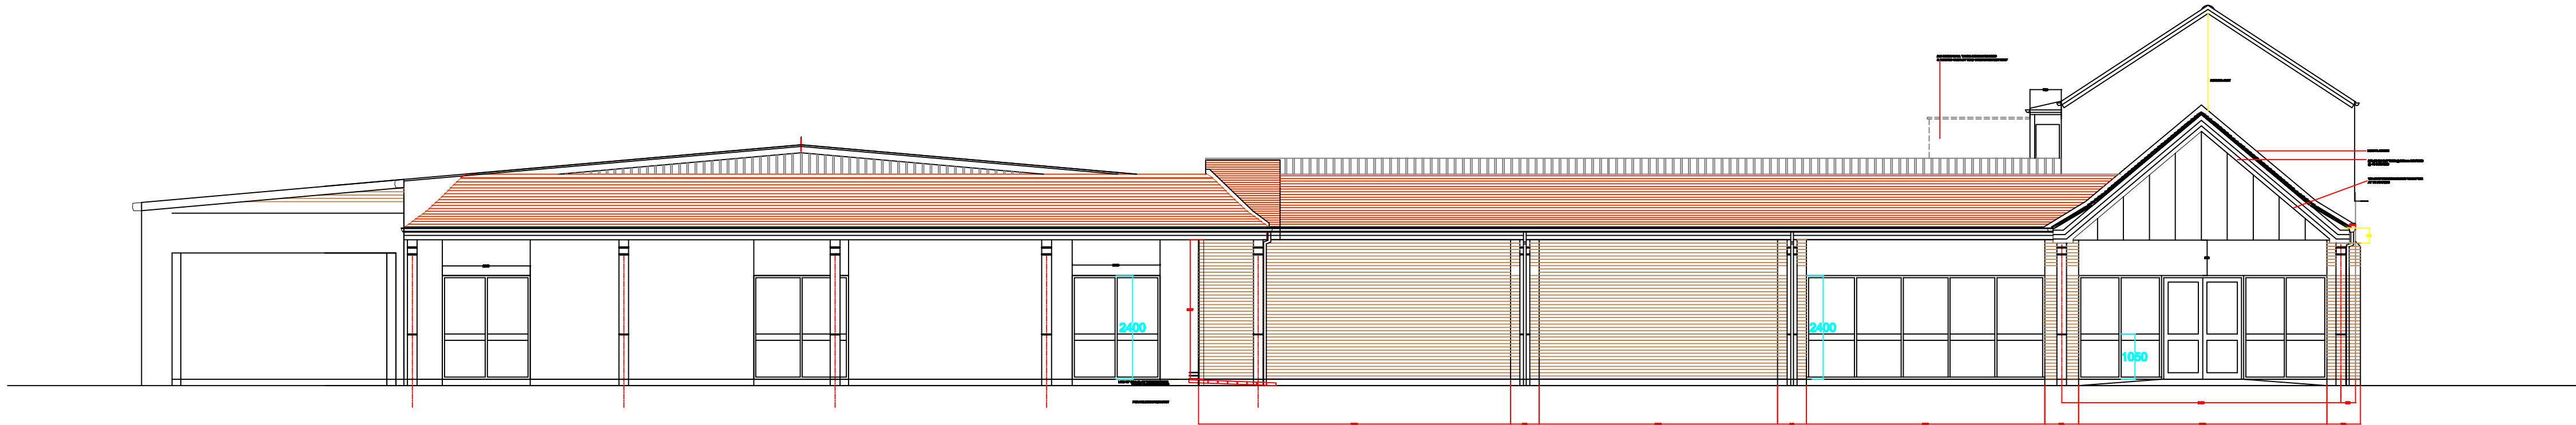

DATUM : 2.00m A.O.D.

SOUTH ELEVATION




DATUM : 2.00m A.O.D.

WEST ELEVATION


CUT OPENING IN EXTG BRICK WORK BUILD IN NEW LINTELS
VERTICAL & HORIZONTAL DPC/ INSULATED CAVITY CLOSER
MAKE GOOD TO BRICKWORK AND FLOORWORK CONTRACT NEW
TIMBER & STEEL LEAN TO WALKWAY CANOPY WITH PLAIN CLAY TILES
ON BATTENS ON BREATHABLE FELT

KINGSBRAN WHITE POWDER COAT FINISH LAMER PANEL
VANDES PROOF DOWN LIGHTERS IN CANOPY SOFFIT @
1200mm CENTRES
STEEL COLUMNS & ROOF STRUCTURE TO STRUCTURAL ENGINEERS DETAILS
WINDOWS WHITE POWDER COAT ALUMINIUM HYPCA WHITE
NEW ROLLER SHUTTERS

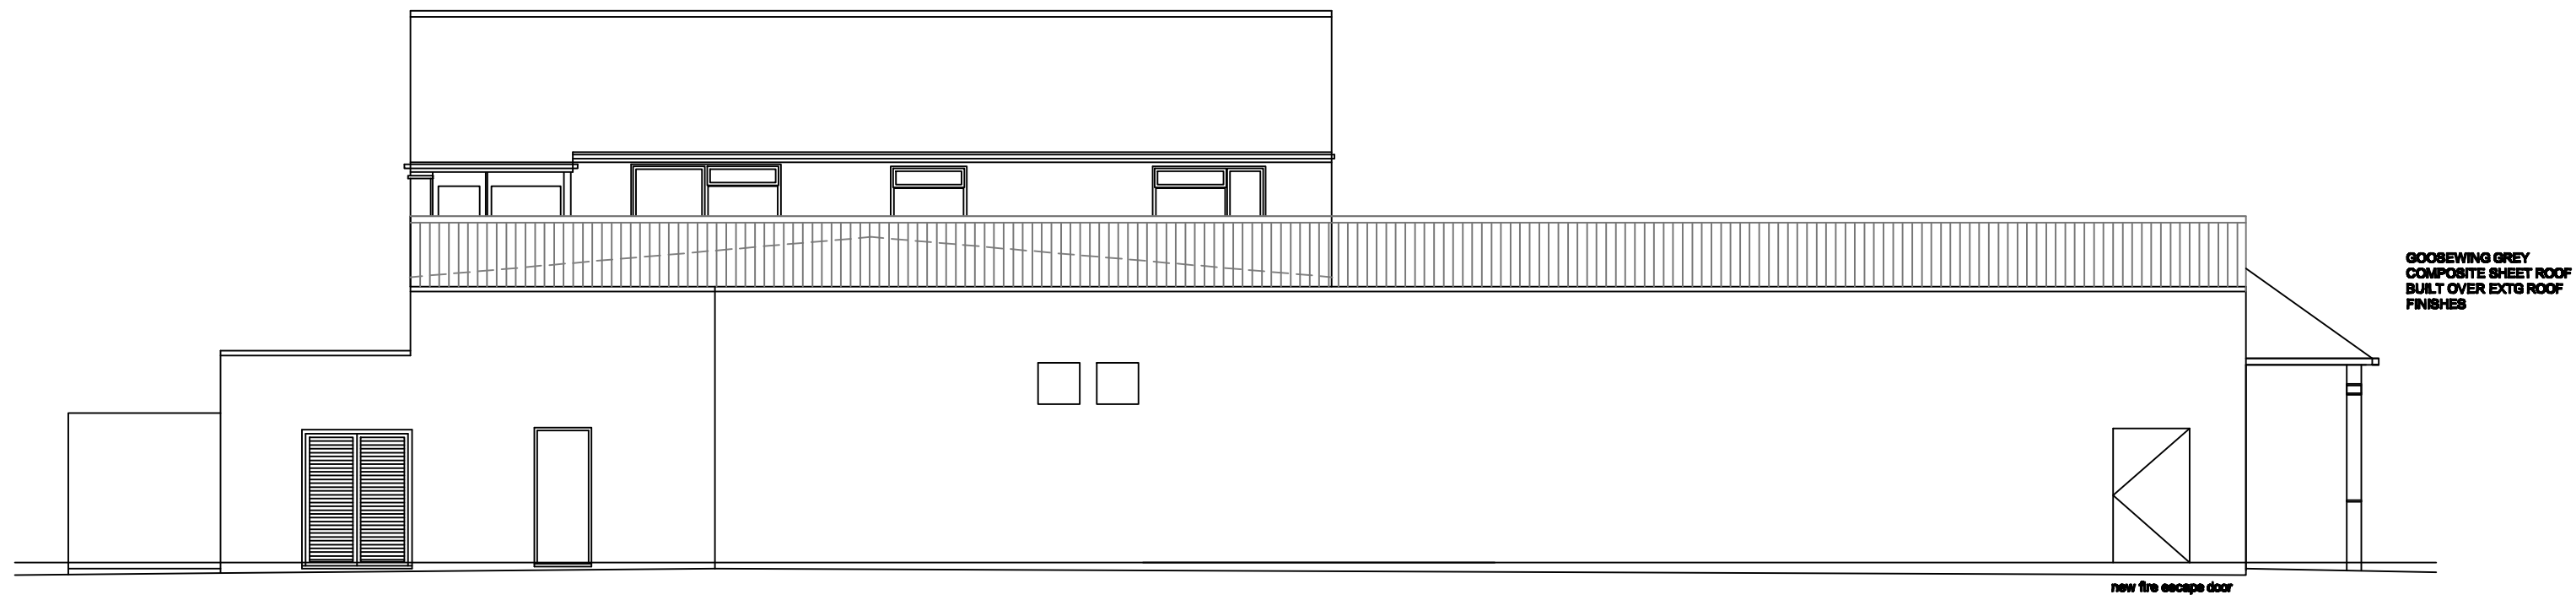

DATUM : 2.00m A.O.D.

NORTH ELEVATION

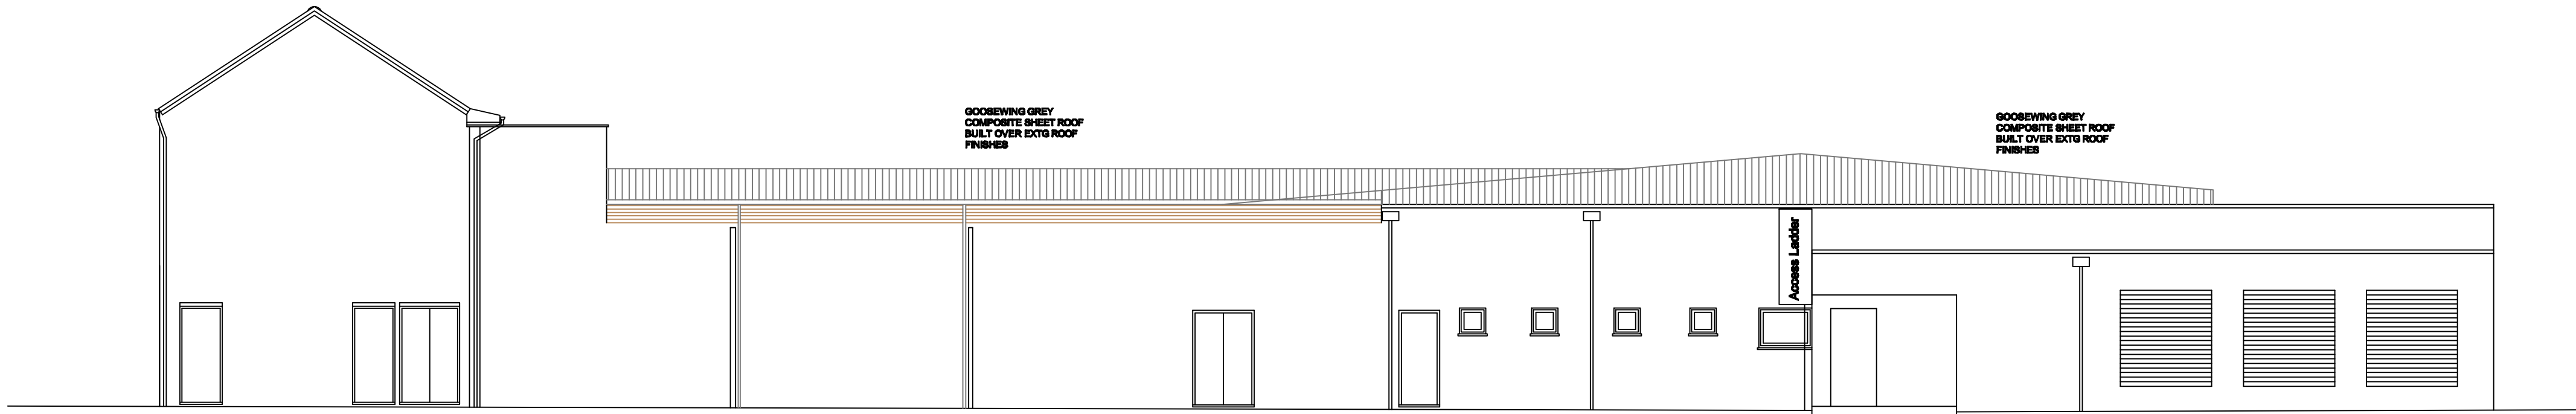

DATUM : 2.00m A.O.D.

EAST ELEVATION

