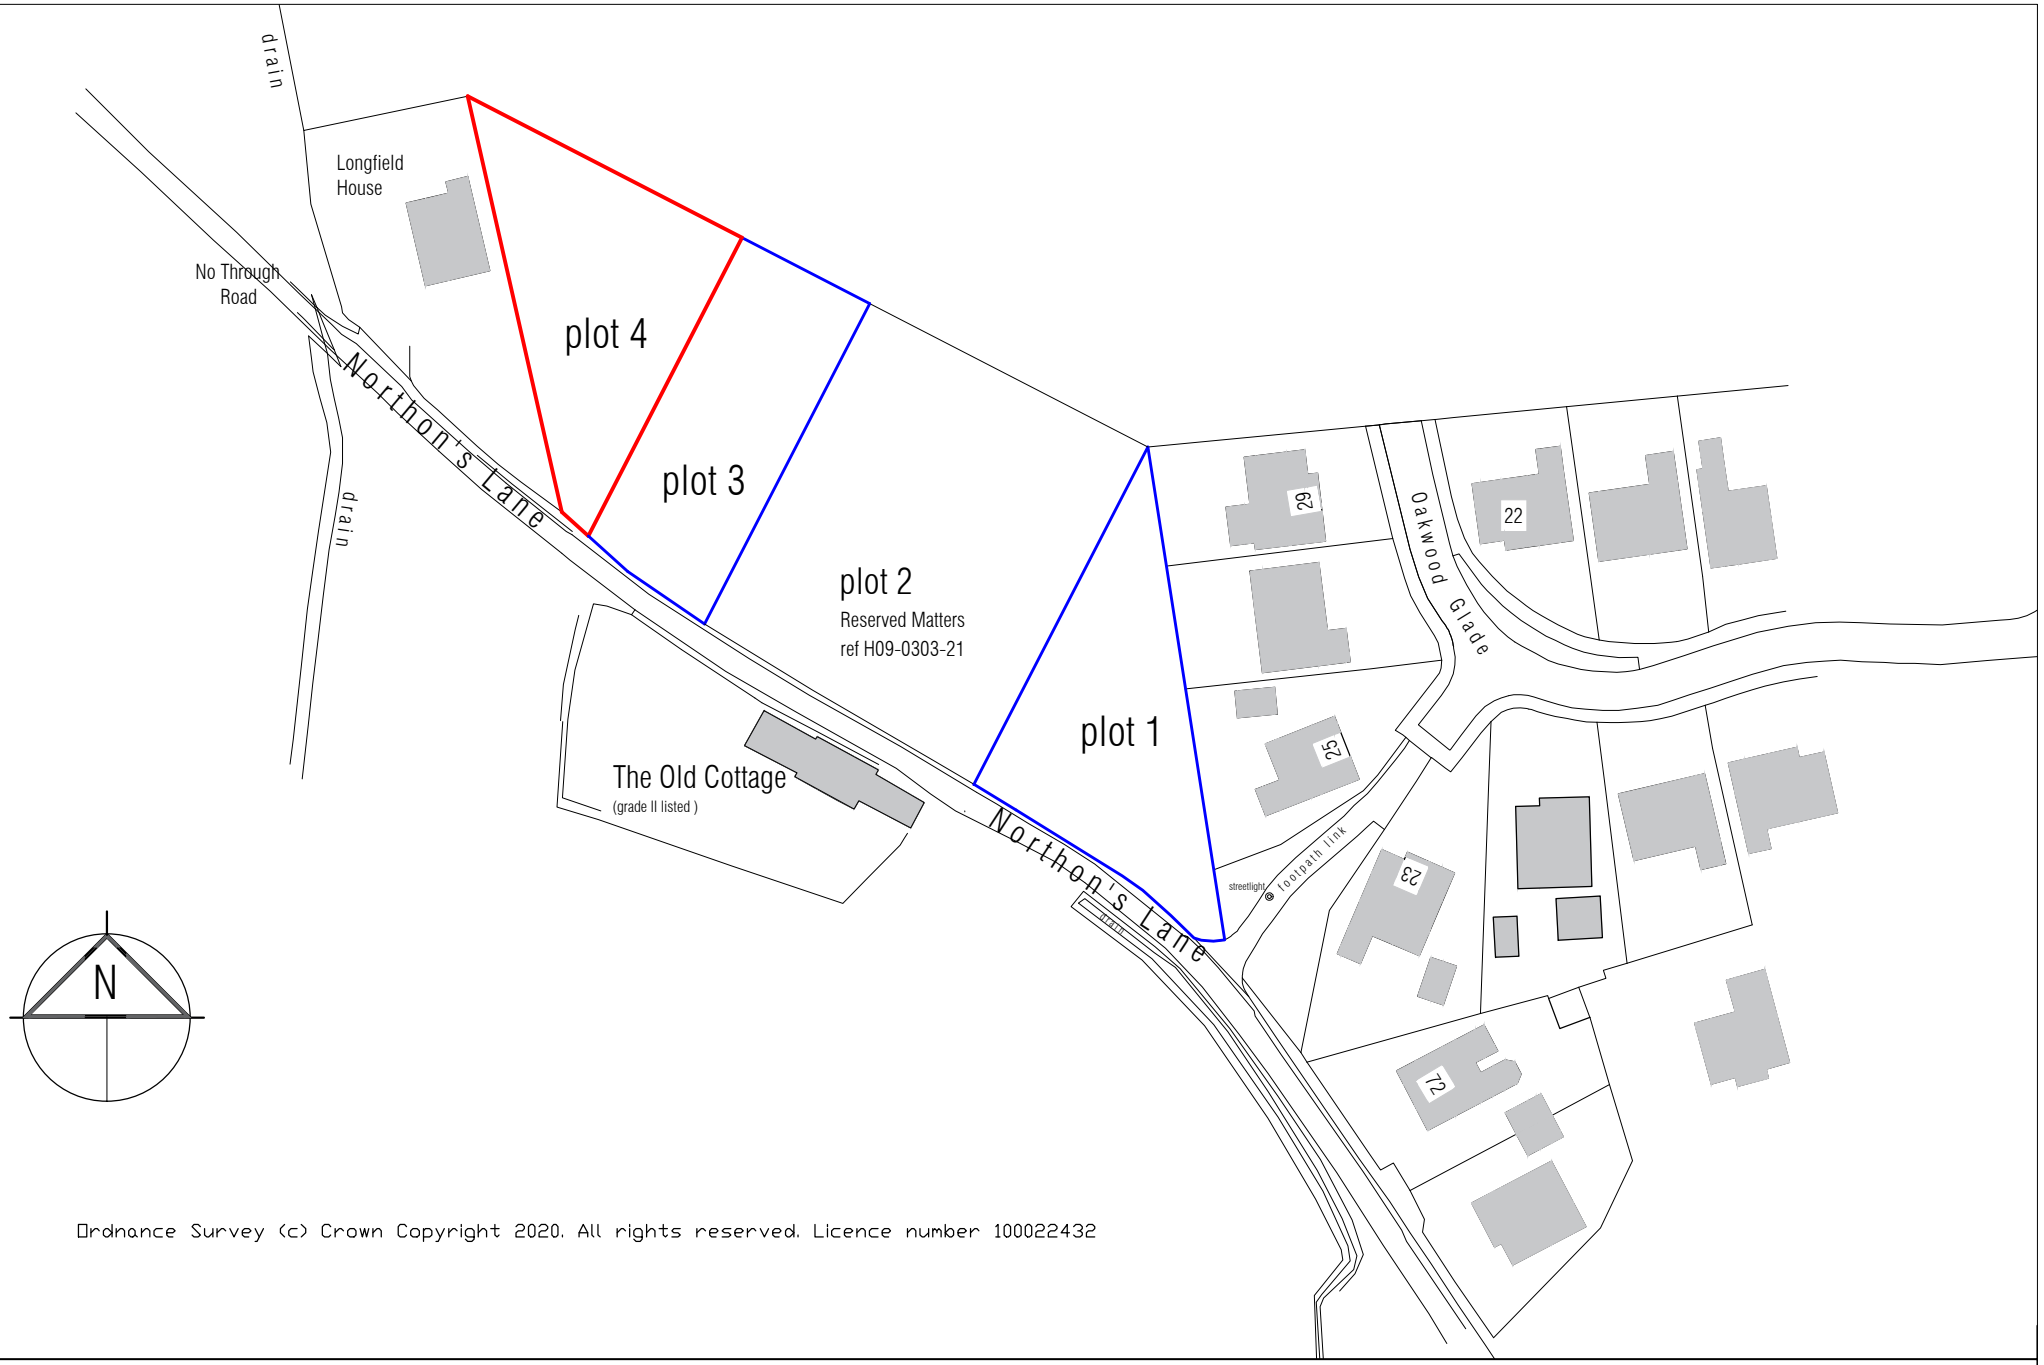


Ordnance Survey (c) Crown Copyright 2020. All rights reserved. Licence number 100022432

mlp Moulton Land and Planning

moultonlandandplanning.co.uk 1 Chapel Court Wansford Peterborough PE8 6JF
tel 01780 782306 mob 07484 101655 e-mail alan@moultonland.co.uk

project

Proposed Detached Dwelling - Plot 4

Land Adjacent Longfield House Northon's Lane Holbeach
for DCF Builders Limited

drawing

Location Plan

date May 2021

scale(s) 1 : 1000 @ A3

Drg. No. DCF / pl / P4/ 01