KEY

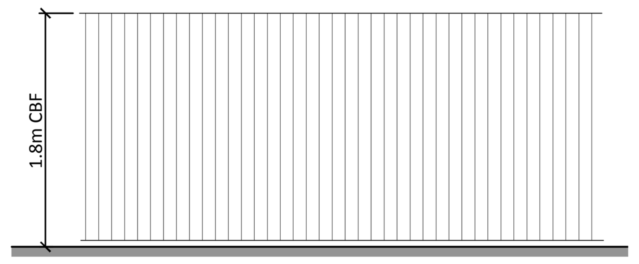

BOUNDARY TYPE - CBF
1.8m Close Boarded Fence

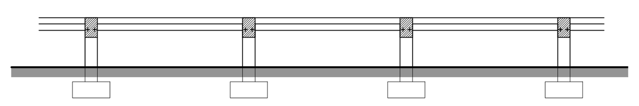

BOUNDARY TYPE - KR
Knee Rail

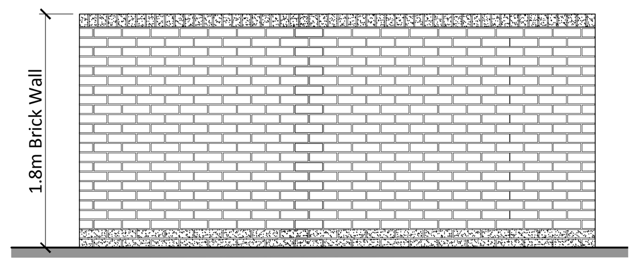

BOUNDARY TYPE - W
1.8m Brick Wall

REV	DATE	DESCRIPTION
F	01.11.2021	ADDITIONAL DIMENSIONS ADDED TO REAR OF PLOT 32 ON LA REQUEST.
E	20.10.2021	PLOT 32 & 33 AMENDED
D	19.10.2021	PLOT 32/33 DRIVE SHORTENED
C	24.09.2021	POS AREA ENLARGED
B	17.09.2021	PRIVATE PATHS & GATES ADDED
A	15.07.2021	AFFORDABLE MIX AMENDED

ASHWOOD HOMES

1 Goodison Road, Lincs Gateway Business Park, Spalding, Lincs, PE12 6FY T: 01406 490590

PROJECT:
PROPOSED RESIDENTIAL DEVELOPMENT AT FEN ROAD, PHASE 2 HOLBEACH

DRAWING TITLE:
BOUNDRAY TREATMENT

SCALE: 1:500 @ A1	DATE: 1.11.2021
DRAWN: AR	REV: F

DRAWING No:
127 - BT - 01