SECTION LOCATION PLAN

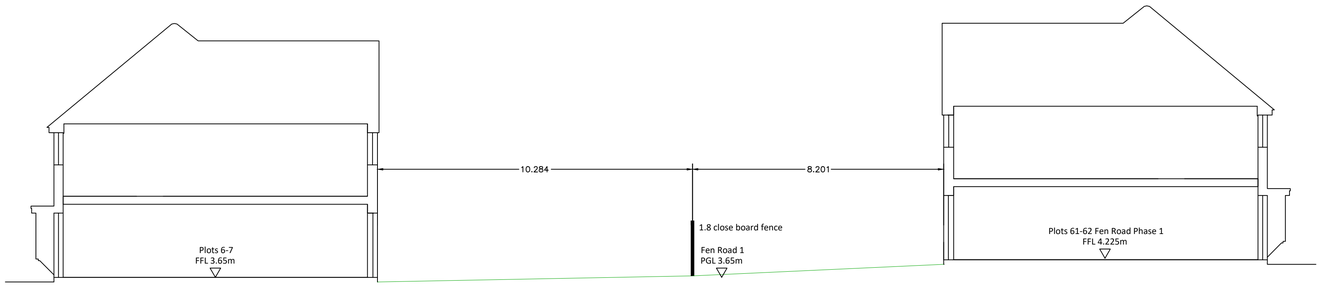

SECTION A-A

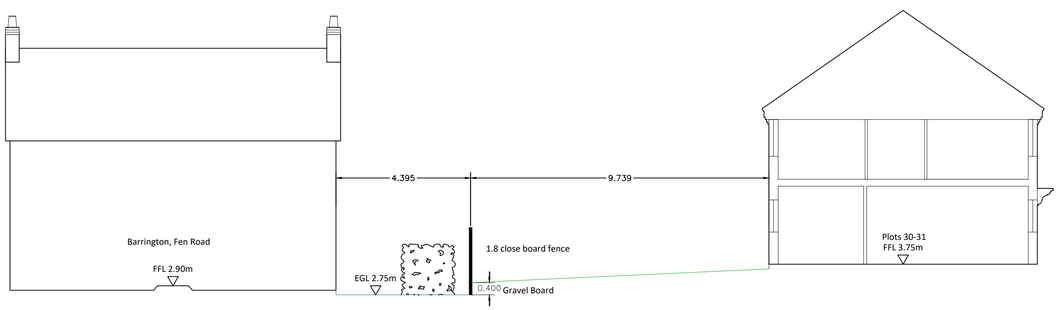

SECTION B-B

REV	DATE	DESCRIPTION

ASHWOOD HOMES

1 Goodison Road, Lincs Gateway Business Park,
Spalding, Lincs, PE12 6FY **T: 01406 490590**

PROJECT:
PROPOSED RESIDENTIAL DEVELOPMENT AT
FEN ROAD, PHASE 2
HOLBEACH

DRAWING TITLE:
SITE SECTIONS

SCALE: 1:100 @ A1	DATE: 4.04.2022
DRAWN: AR	REV: /

DRAWING No:
127 - SS - 01