

STUDIO 11 architecture

Do not scale directly from this drawing. All discrepancies are to be brought to the attention of the below office.


The copyright to this drawing is owned by studio 11 architecture.

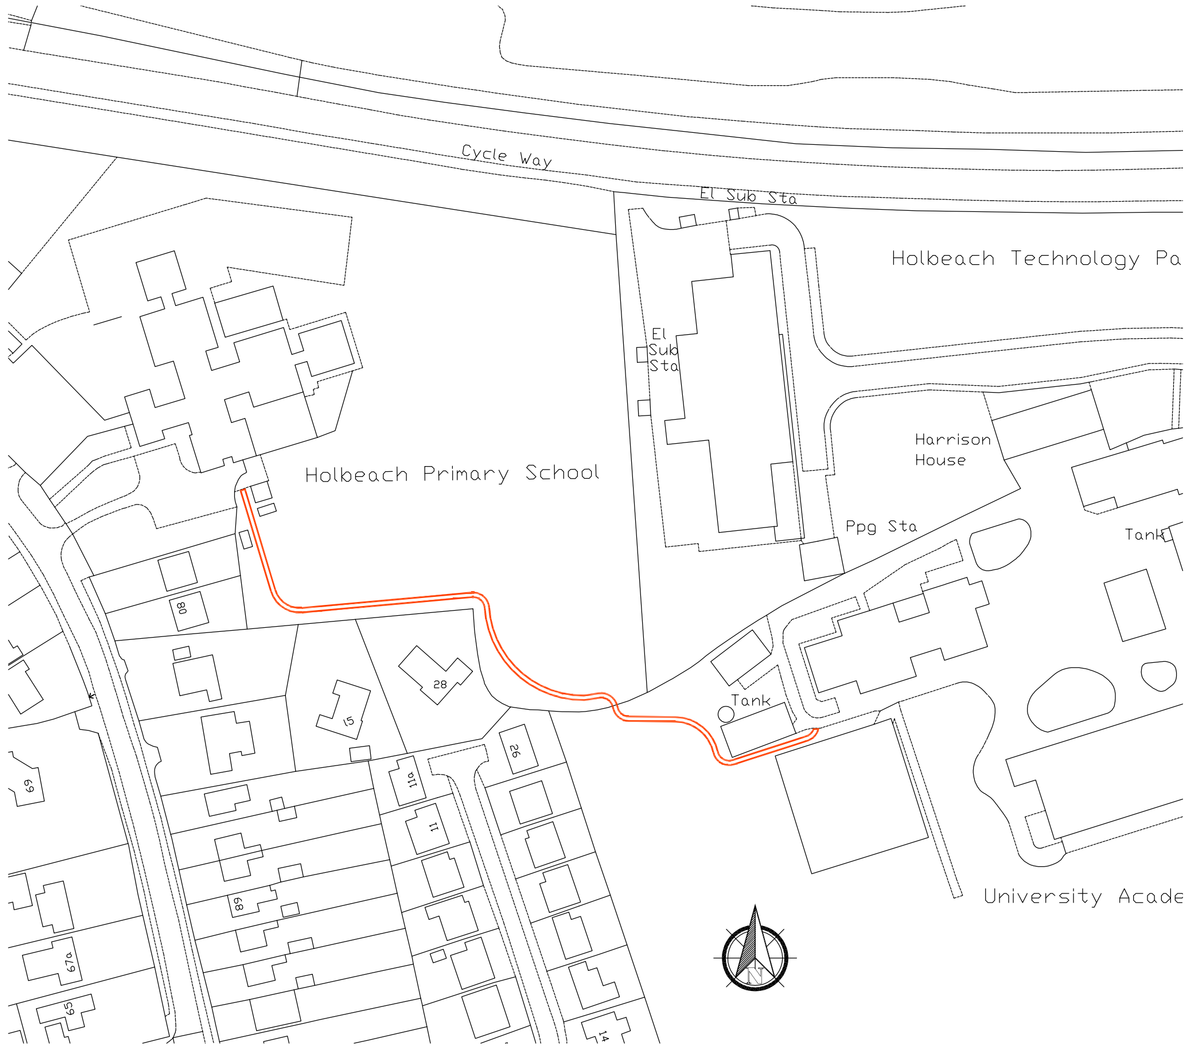


Location Plan 1:1250

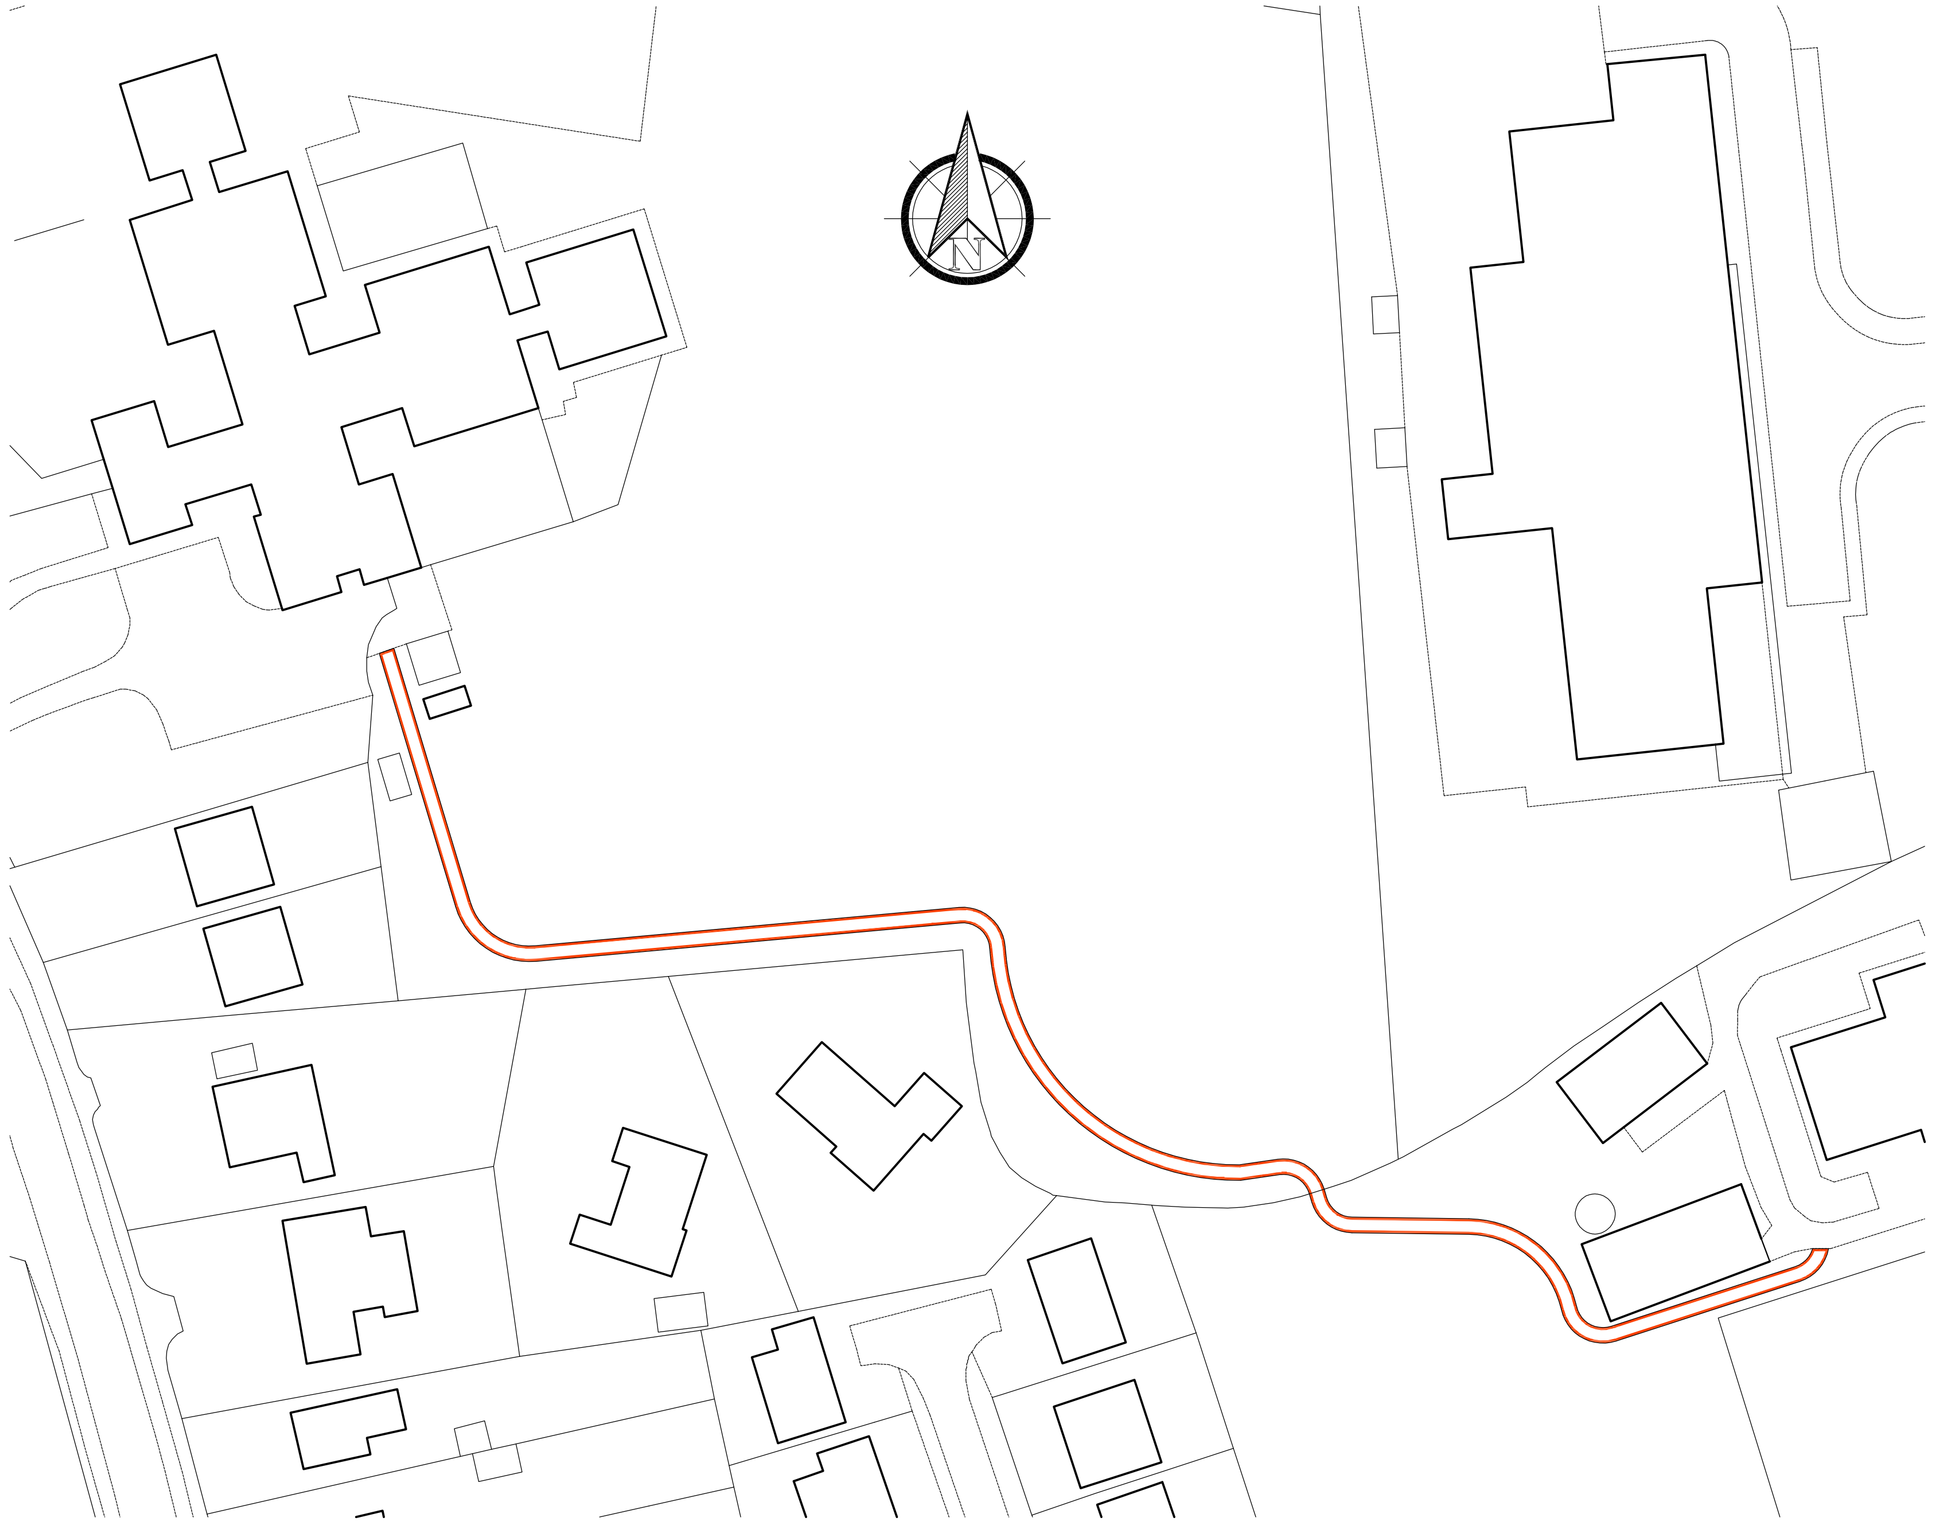

Block Plan 1:500

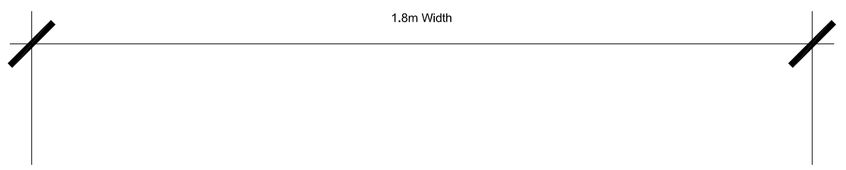

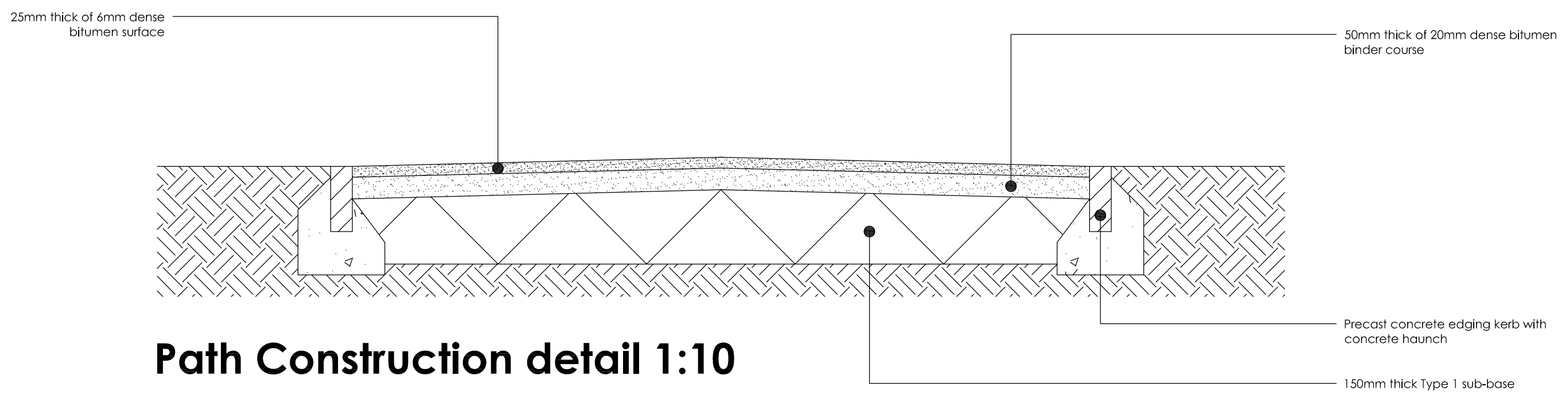

Path Construction detail 1:10

Chartered Institute of Architectural Technologists

Measurement Bar - When printed correctly this line measures 100mm.

PLANNING APPLICATION

REVISION	DATE	DRAWN	DESCRIPTION

CLIENT Malc Firth Landscapes Ltd

PROJECT New Footpath Holbeach Academy

DRAWING Location plan, Block plan, Path construction detail

SCALE See drawing @ A1 **DRAWN** JMG **DATE** 03.07.2015

STUDIO 11 architecture

DRAWING NO. 276.AB.01

STUDIO 11 ARCHITECTURE LTD, THE BOATHOUSE, HARBOUR SQUARE, NENE PARADE, WISBECH, CAMBRIDGESHIRE, PE13 3BH
T: 01945 467339 E: design@studio11architecture.co.uk W: www.studio11architecture.co.uk
OFFICES: ***THE SPARKHOUSE***, LINCOLN, LINCOLNSHIRE LN6 7TS ***THE BOATHOUSE***, WISBECH, CAMBRIDGESHIRE PE13 3BH ***KEYSTONE INNOVATION CENTRE***, THETFORD, NORFOLK IP24 1JD