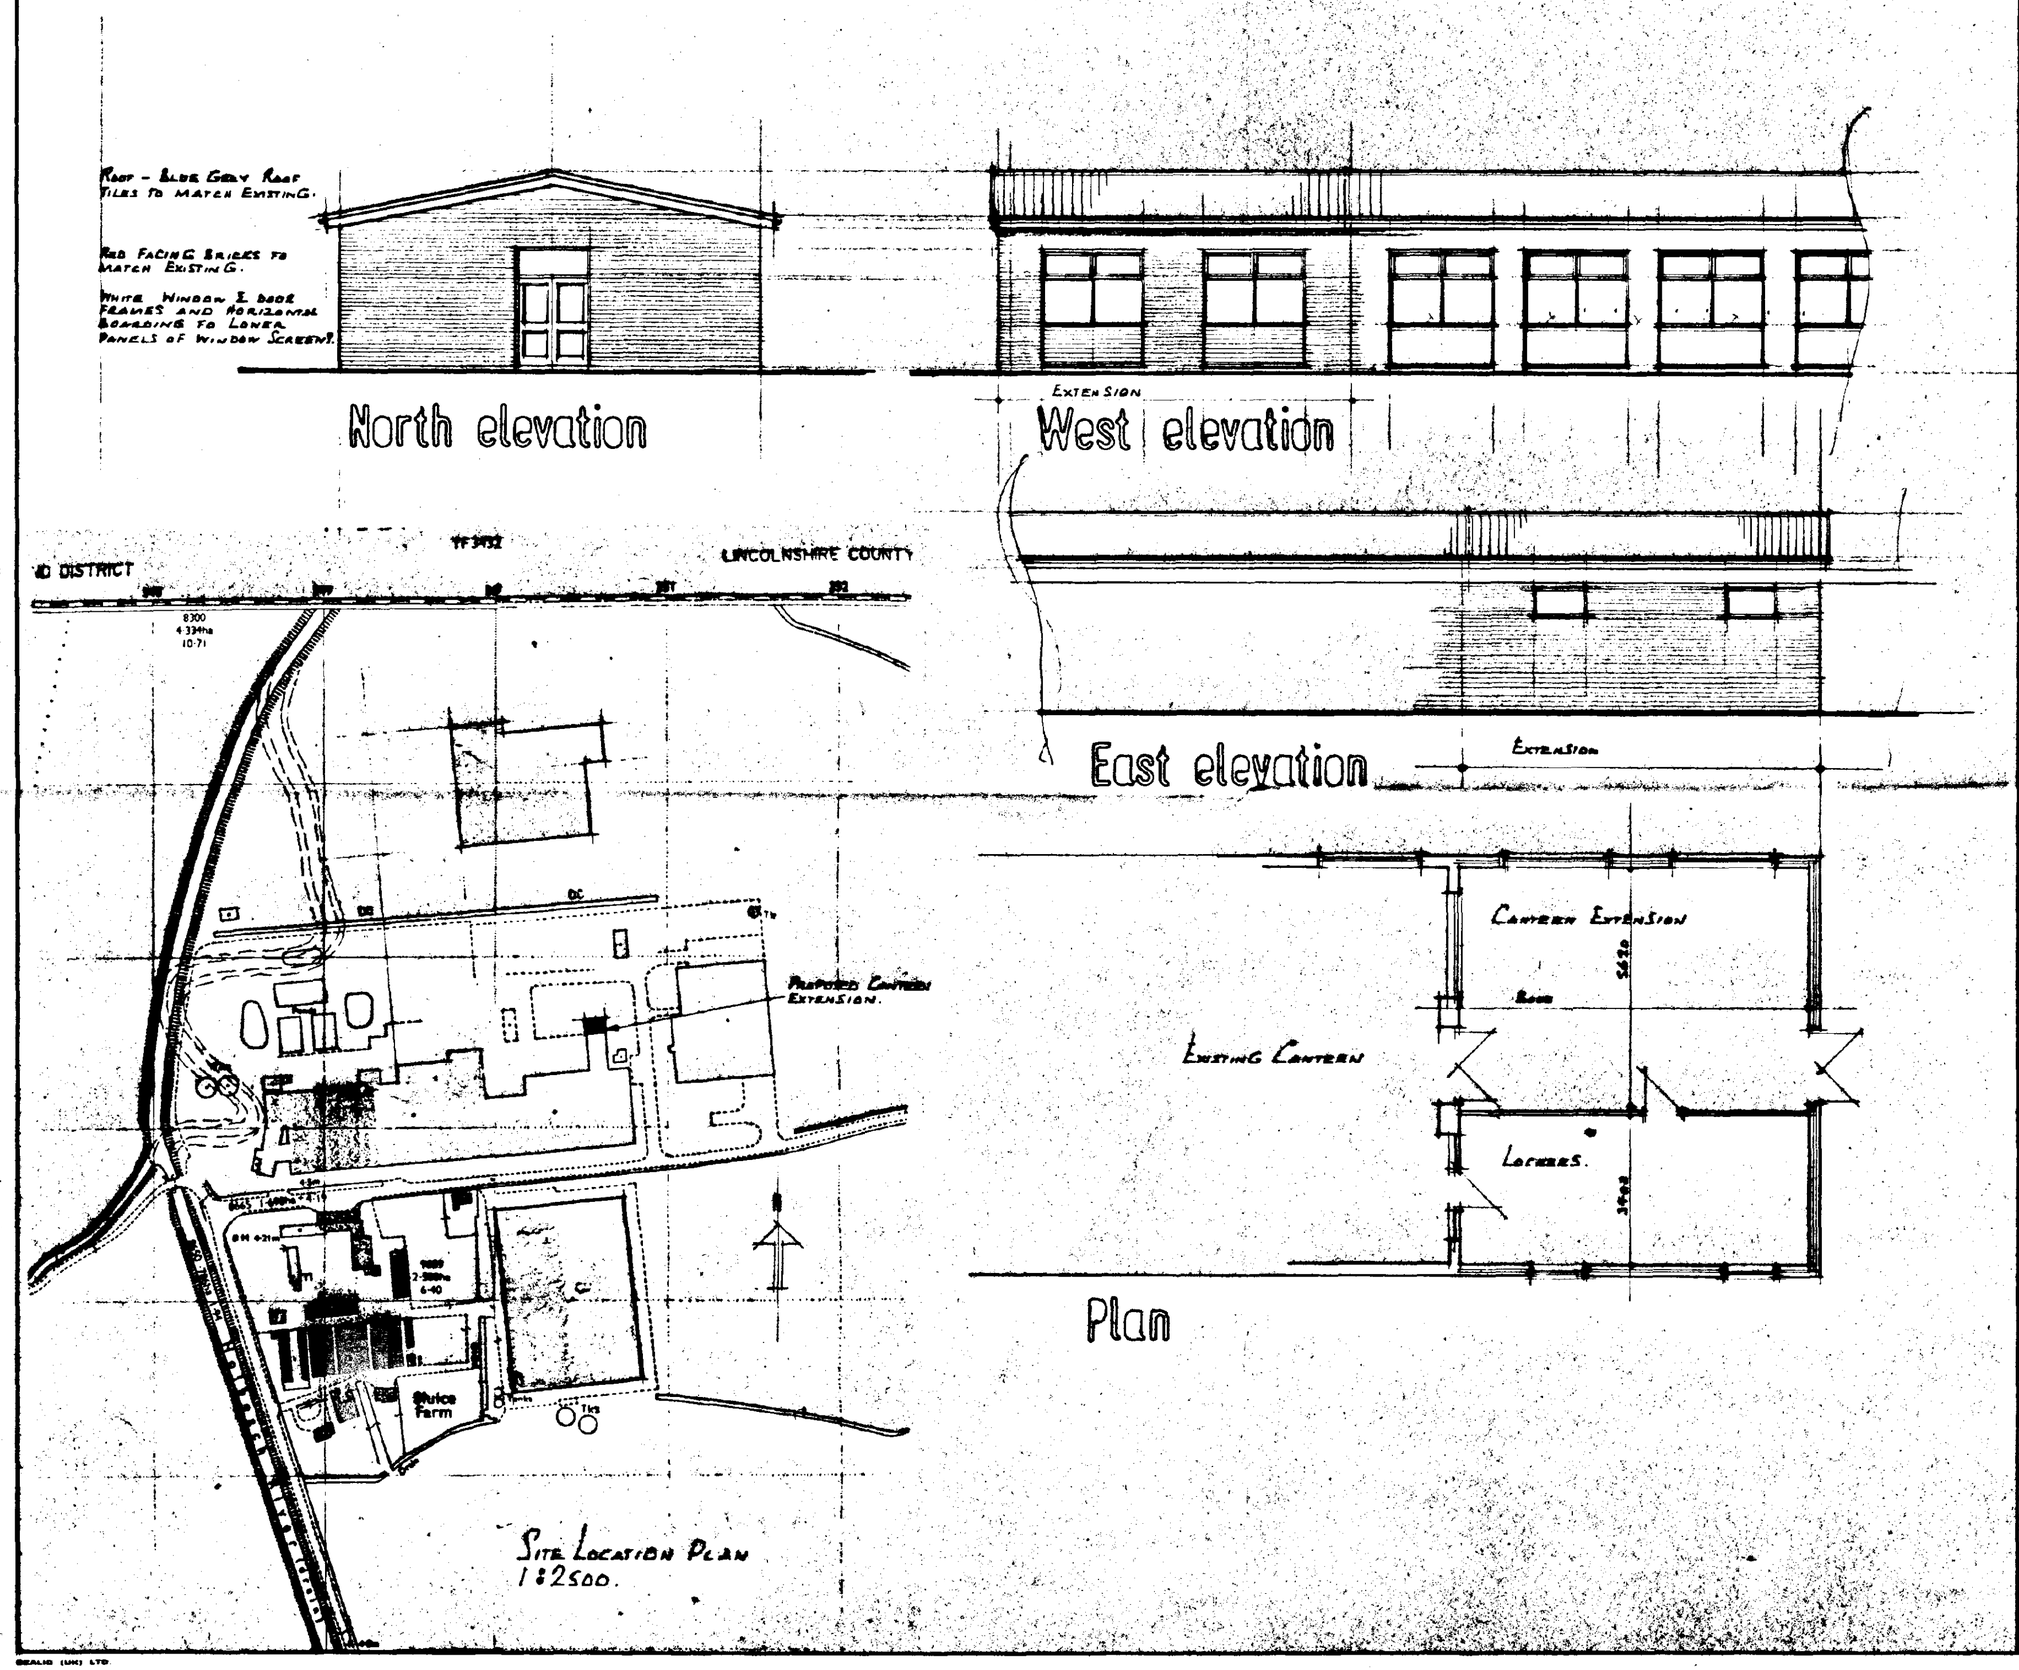

ALL DIMENSIONS AND SETTING OUT ARE TO BE VERIFIED ON SITE AND ALL DISCREPANCIES REFERRED TO THE ARCHITECT BEFORE WORK COMMENCES.

SOUTH HOLLAND D.C.
PLAN DEPT
28 JUN 1994
REF. 0620/94

Tinsley Foods Ltd.	client
CANTEEN EXTENSION	job
HOLBEACH ST. MARKS. LINCS.	site
PLAN : ELEVATIONS SITE/LOC. PLAN	drawing
1:100 1:2500	scale
JUNE 1994	date
4856 T : 200	number

copyright reserved

JOHN ROBERTS ARCHITECTS LIMITED
ARCHITECTS DESIGN AND PLANNING CONSULTANTS
1 James Street Lincoln LN2 1QD Tel (01522) 533441 Fax 512000
Also at London (0171) 606 1300

SEALIG (UK) LTD.
2979-584