

THIS DRAWING MUST NOT BE REPRODUCED WITHOUT WRITTEN PERMISSION FROM ASHWOOD HOMES

NOTES

EXT. MATERIALS TO MATCH EXISTING

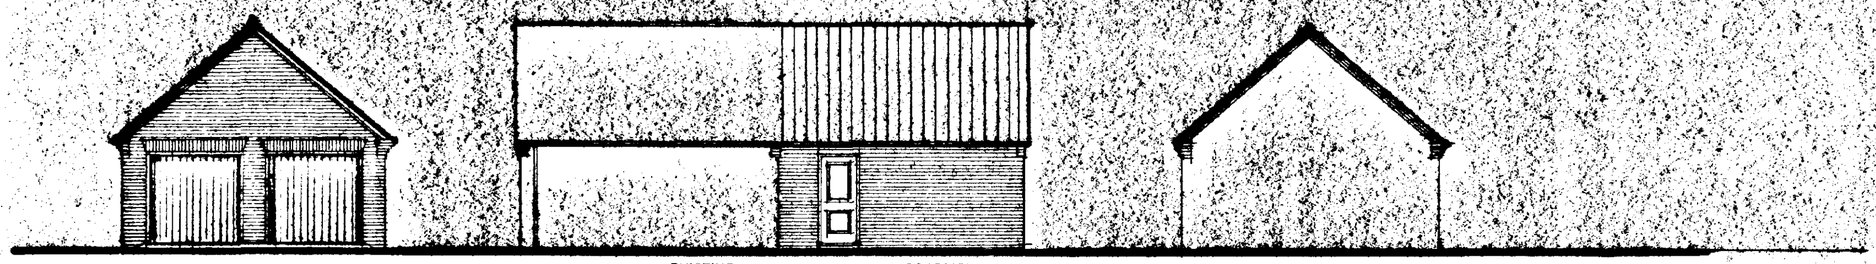

FRONT SIDE EXISTING PROPOSED REAR

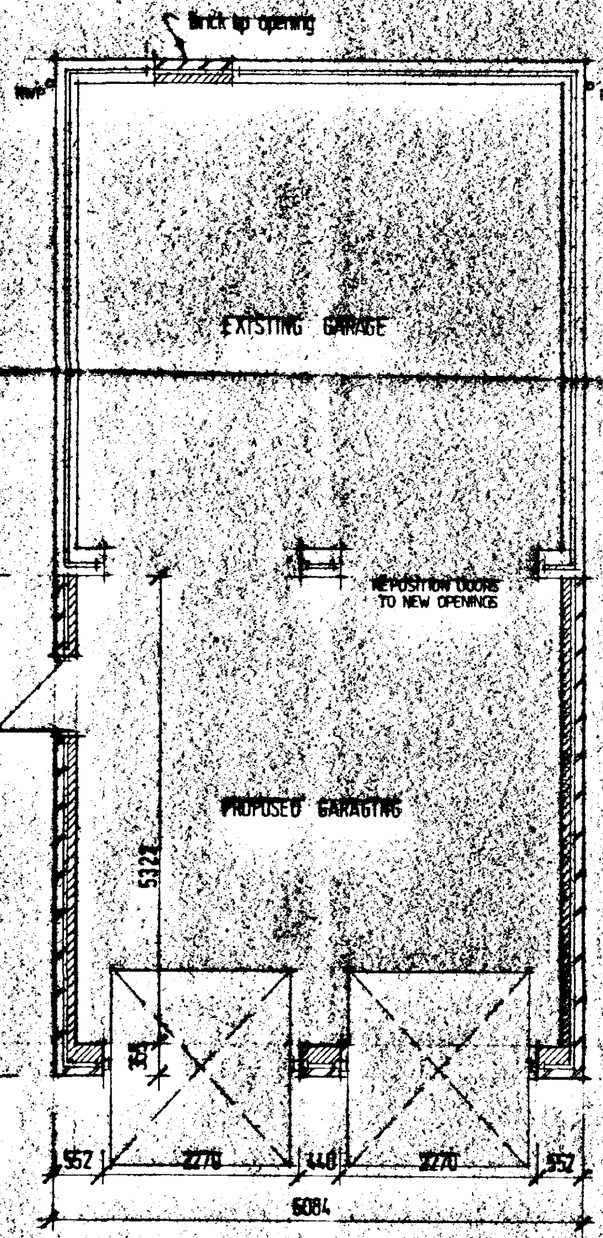

PROPOSED LAYOUT

SOUTH HOLLAND DC
HOUSING & PLANNING
22 JUN 1999
Ref. 0620/99

ASHWOOD HOMES
Build a Better Neighbourhood
REGISTERED HOUSE BUILDER
HOLBEACH MANOR,
FLEET ROAD,
HOLBEACH,
LINCOLNSHIRE PE12 7AX TEL: HOLBEACH (0406) 23388

PROJECT

PROPOSED EXTENSION TO EXIST. GARAGE
PLOT 1 BEECHER'S BROOK
PENNYHILL ROAD
HOLBEACH

DRAWING DESCRIPTION

DATE 05·99	DRAWN AJF
DRWG No. 980304/P1/RG	SCALE 1:100 1:50

REVISIONS	DES	DATE	SIGN

PLANNING	BUILDING REGS.
CHECKED BY	ISSUED

N

A17

PUBLIC OPEN SPACE

PUBLIC OPEN SPACE

Penny Hill Road

Holbeach River

P.O.S.

6metre easement

f.w. sewer

6metre easement

f.w. sewer

P.O.S.

P.O.S.

P.O.S.

P.O.S.

FOOTWAY / CYCLEWAY

PUBLIC OPEN SPACE

S.H.I.D.B. MAINTENANCE STRIP BATTLEFIELDS DRAIN

S.H.I.D.B. MAINTENANCE STRIP

6.0m min

6.0m min

6.0m min

6.0m min

Plot 48

Plot 89

SOUTH HOLLAND DC
HOUSING & PLANNING
22 JUN 1999
Ref: 0620/99

REFER TO DRG. No. 97/G/500-1
(APPROVED DETAILS OF LANDSCAPING, FENCING etc.)
SHDC Planning Ref.: H09/0707/97.

ASHWOOD HOMES

HOLBEACH MANOR FLEET ROAD HOLBEACH PE12 7AX
Tel: 01406 423388 Fax 01406 426237

project
Residential Development
Pennyhill Road Battlefields Lane
Holbeach Lincs.

SITE LAYOUT
PHASES TWO, THREE & FOUR (PLOTS 1-47, 70-10

date 06/98	scale 1:500 scale
drawn alan j finch.	drgno 980304/Ph/2-

rev A B C D
BOUNDARY BETWEEN PLOTS 97/98 RE-ALIGNED 16.7.98
PLOTS 84-96 REVISED LAYOUT TO PLANNING 4.8.98
INCREASE GARAGE BUILDING TO PLOT 1. 11.5.99