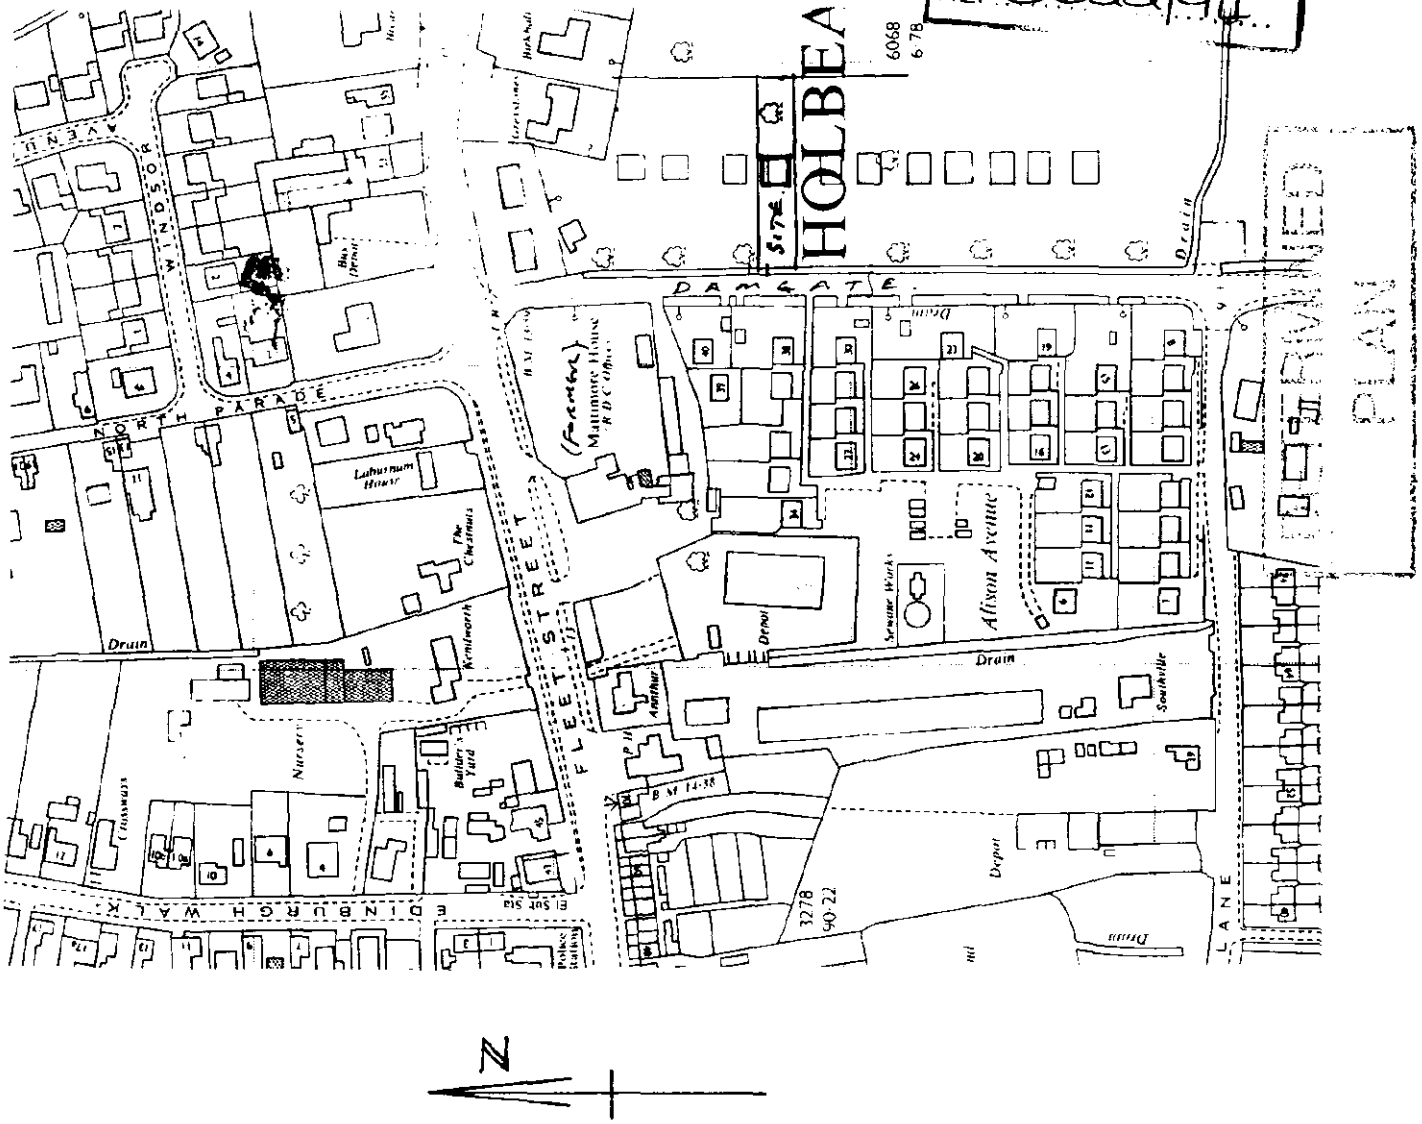


· LOCATION PLAN. SCALE 1/2500.

CROWN COPYRIGHT. R.N. Coun.

· ALTERATIONS AND EXTENSION TO HOUSE ·

11. DAMGATE. HOLBEACH. SPALDING. LINCS.

MR. & MRS. C. J. GIBBONS.

REF: 9410. R.N. COUNTY MBIAT. 22. OAKLEY DRIVE. SPALDING. PE11 2BN.