




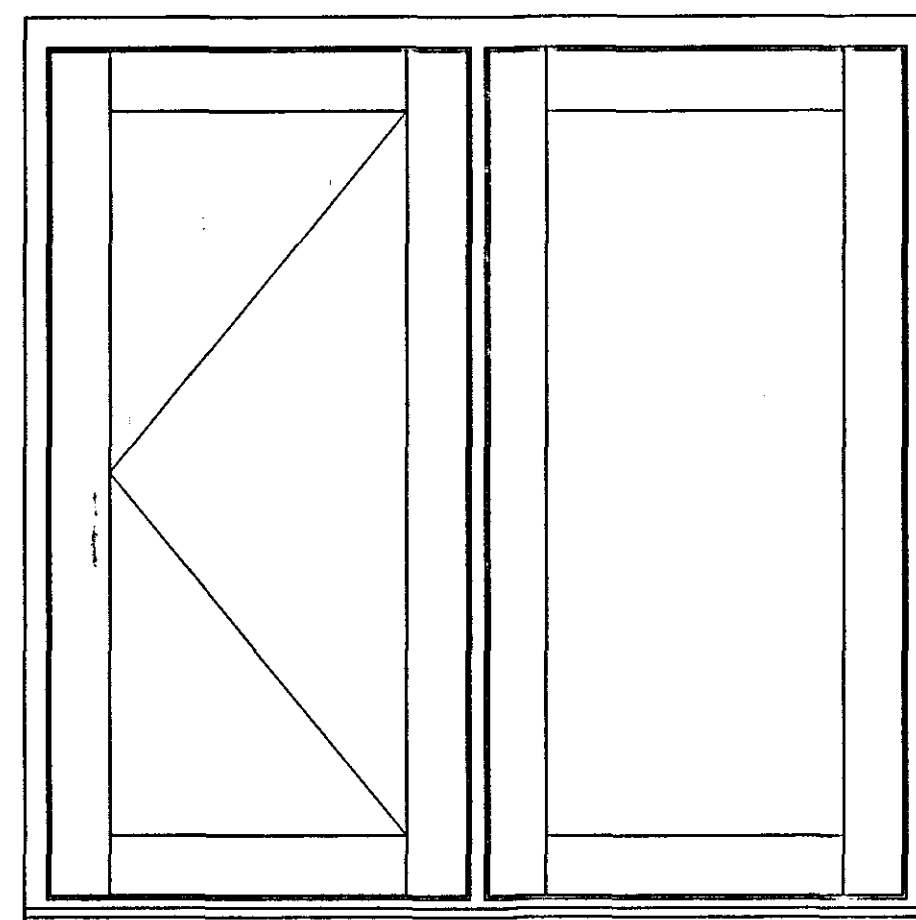


Window Elevation
Scale 1:10

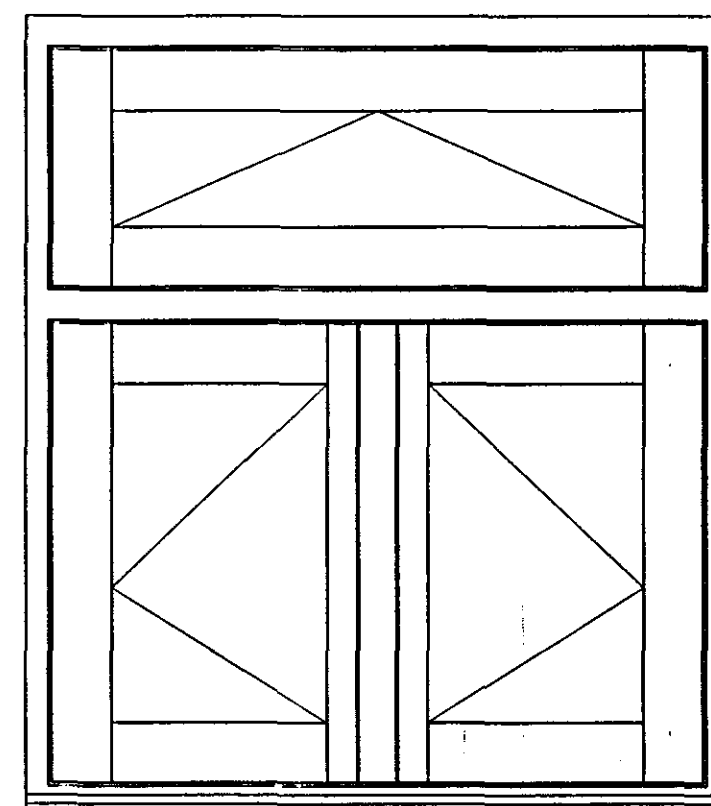


Window Elevation
Scale 1:10

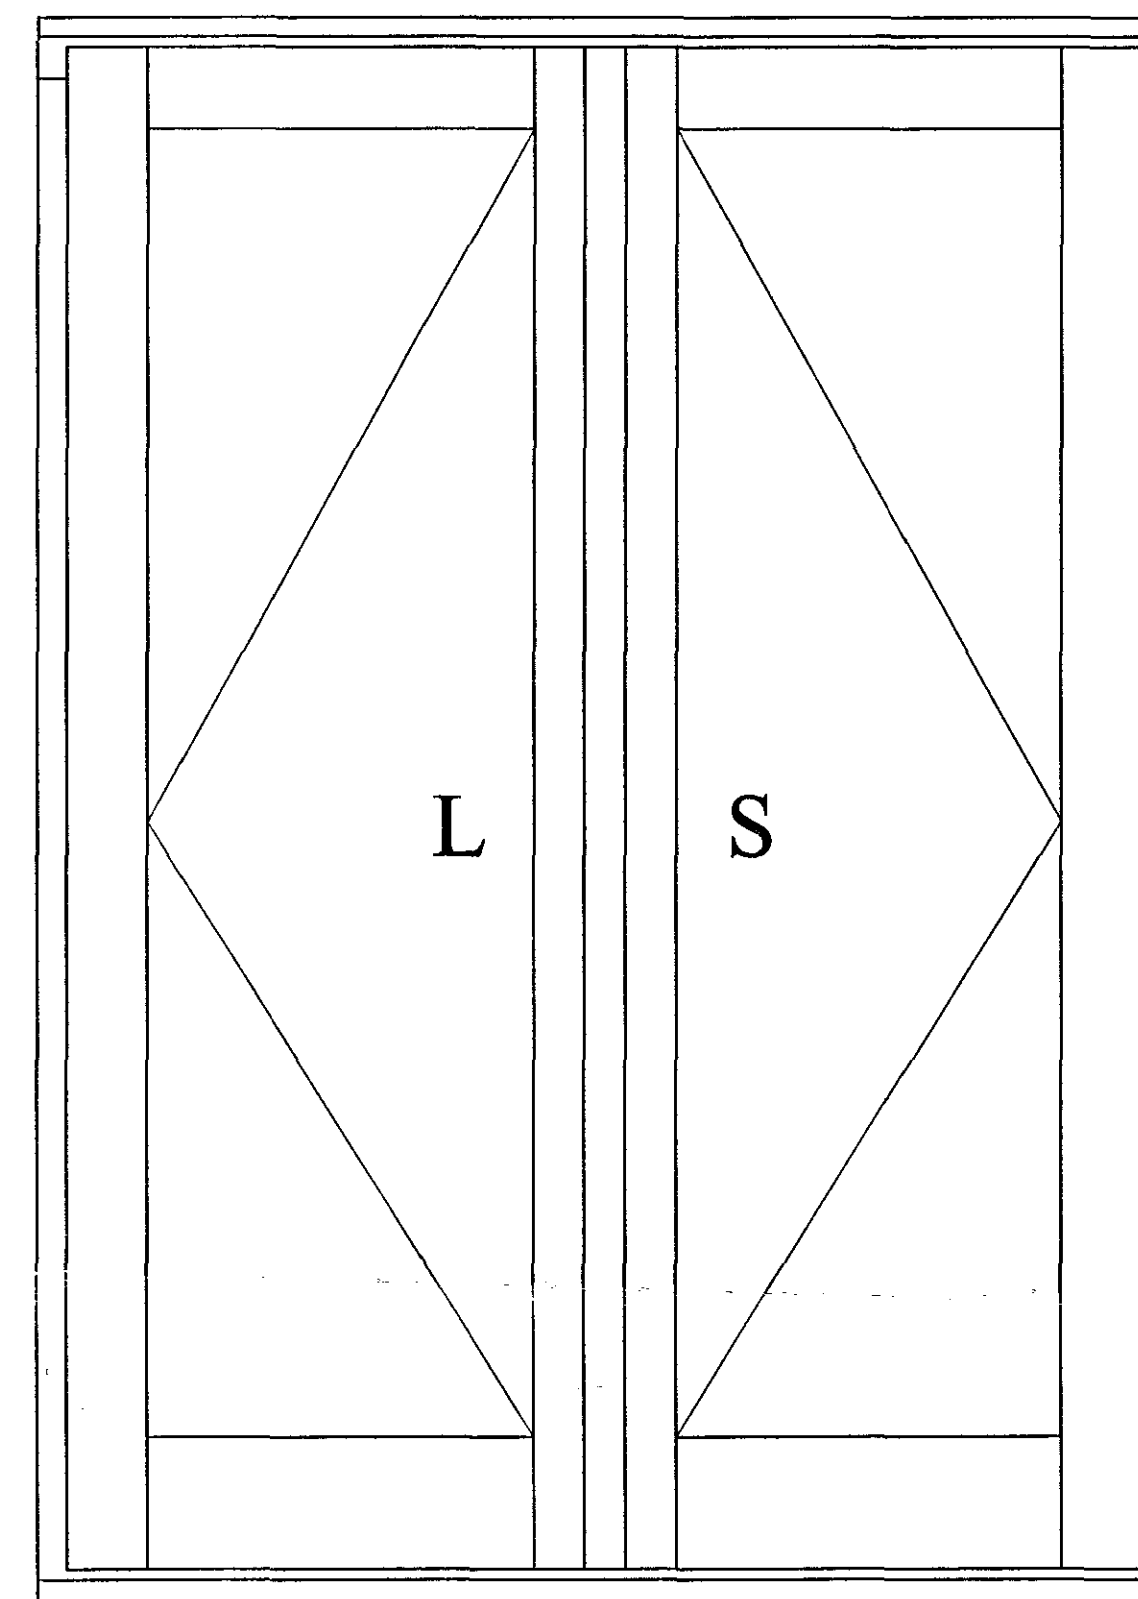

Door Elevation
Scale 1:10

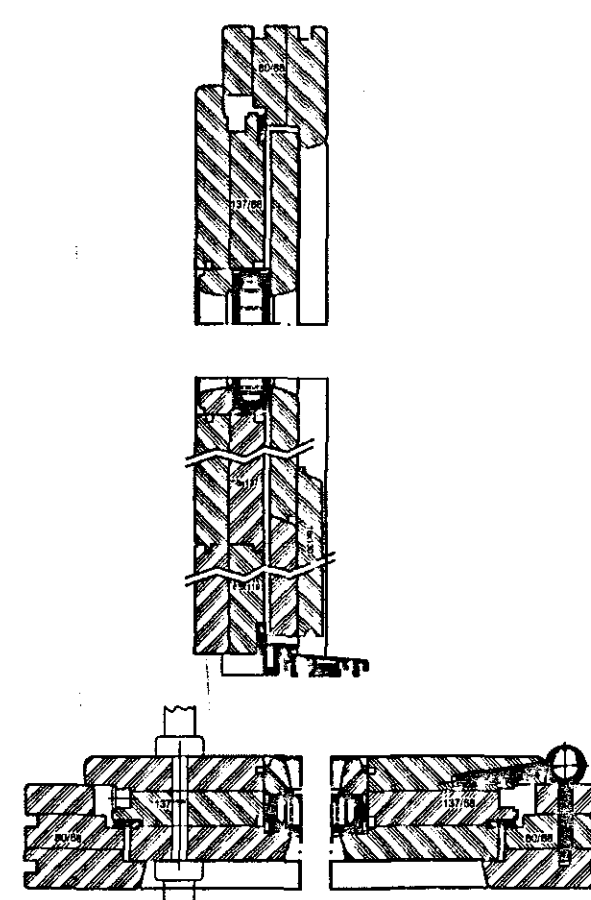

Door Sections
Scale 1:5

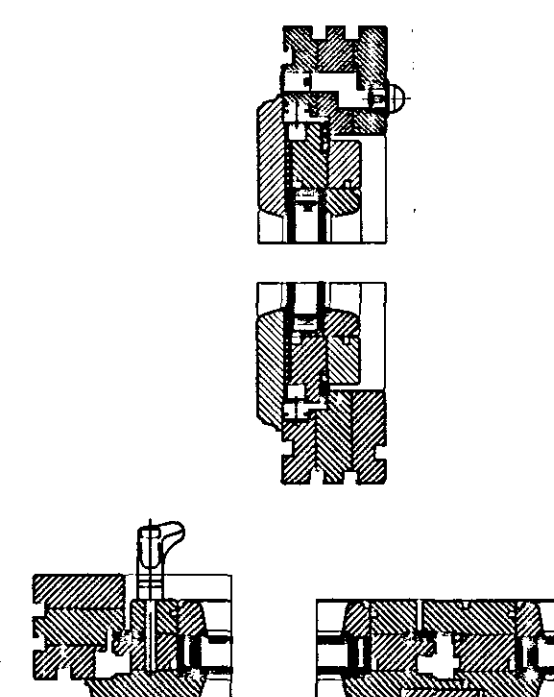

Window Sections
Scale 1:5

GENERAL CONDITIONS
Contractors are responsible for checking all dimensions on site when work commences and before ordering any materials. Any discrepancies should be brought to the attention of the Client for remedial action before commencing further.

All details shown are based on typical site conditions for that area, any abnormal conditions should be brought to the attention of the Client and Local Authority.

The notes shown are mainly to cover the requirements of Building Regulations and should not be treated as full specification.

No allowance has been made for any Structural Calculations, a "SAP" calculation, Soil Investigation or Flood Risk Assessment. If deemed necessary then there will be a chargeable extra. All steel beam sizes shown on drawing are all subject to confirmation from Structural Engineer.

All materials not specified to be of a standard suitable for the work proposed and be fit for purpose. All work to be in accordance with good building practice and all necessary BS codes for Workmanship on Building Sites.

Client :
Mr M Doyce
19 Barrington Gate
Holebeach
PE12 7DA

Site :
Proposed Two Storey Rear
Extension

remway design

2 Red Lion Street
Spalding
PE11 1SX
Tel / Fax: 01775 768 921
Mobile : 07015 112 058
e-mail: jns@remwaydesign.co.uk

Date: Aug 06 **Scale:** As Noted

Drawing No:
rem 1253 - 04

PLANNING DEVELOPMENT
14 MAY 2007
0630/07

**DETERMINED
PLAN**