
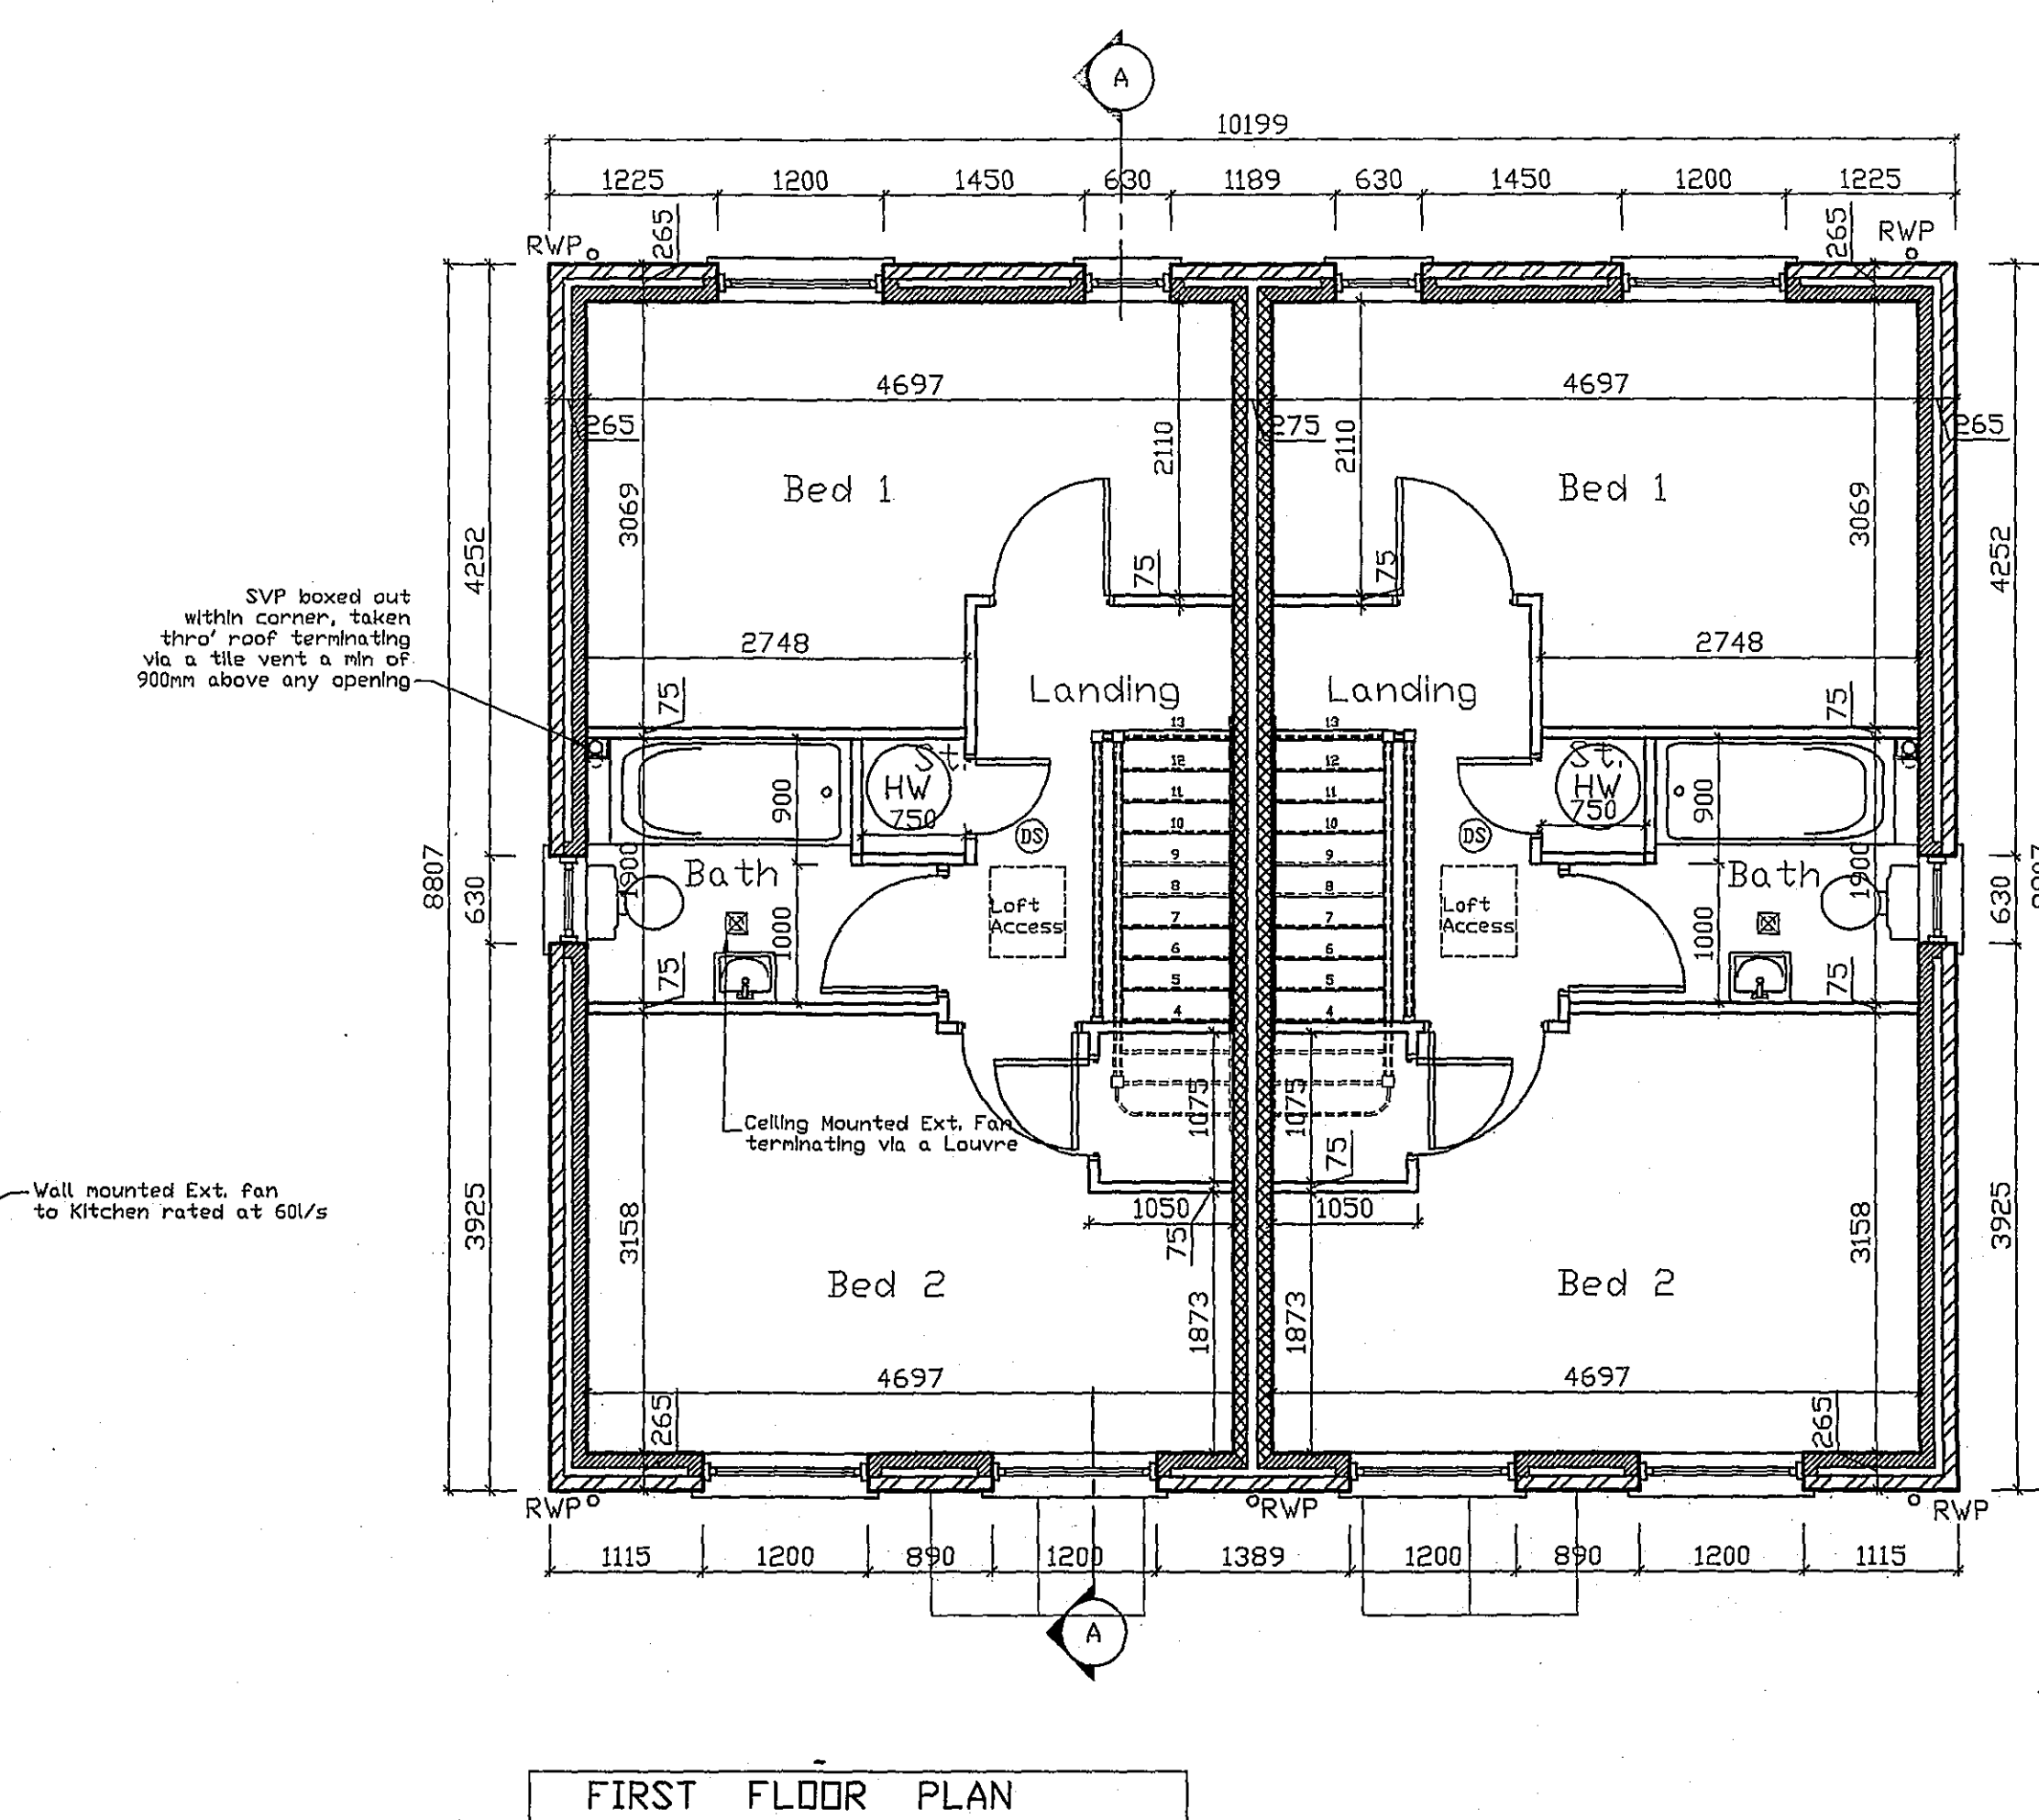
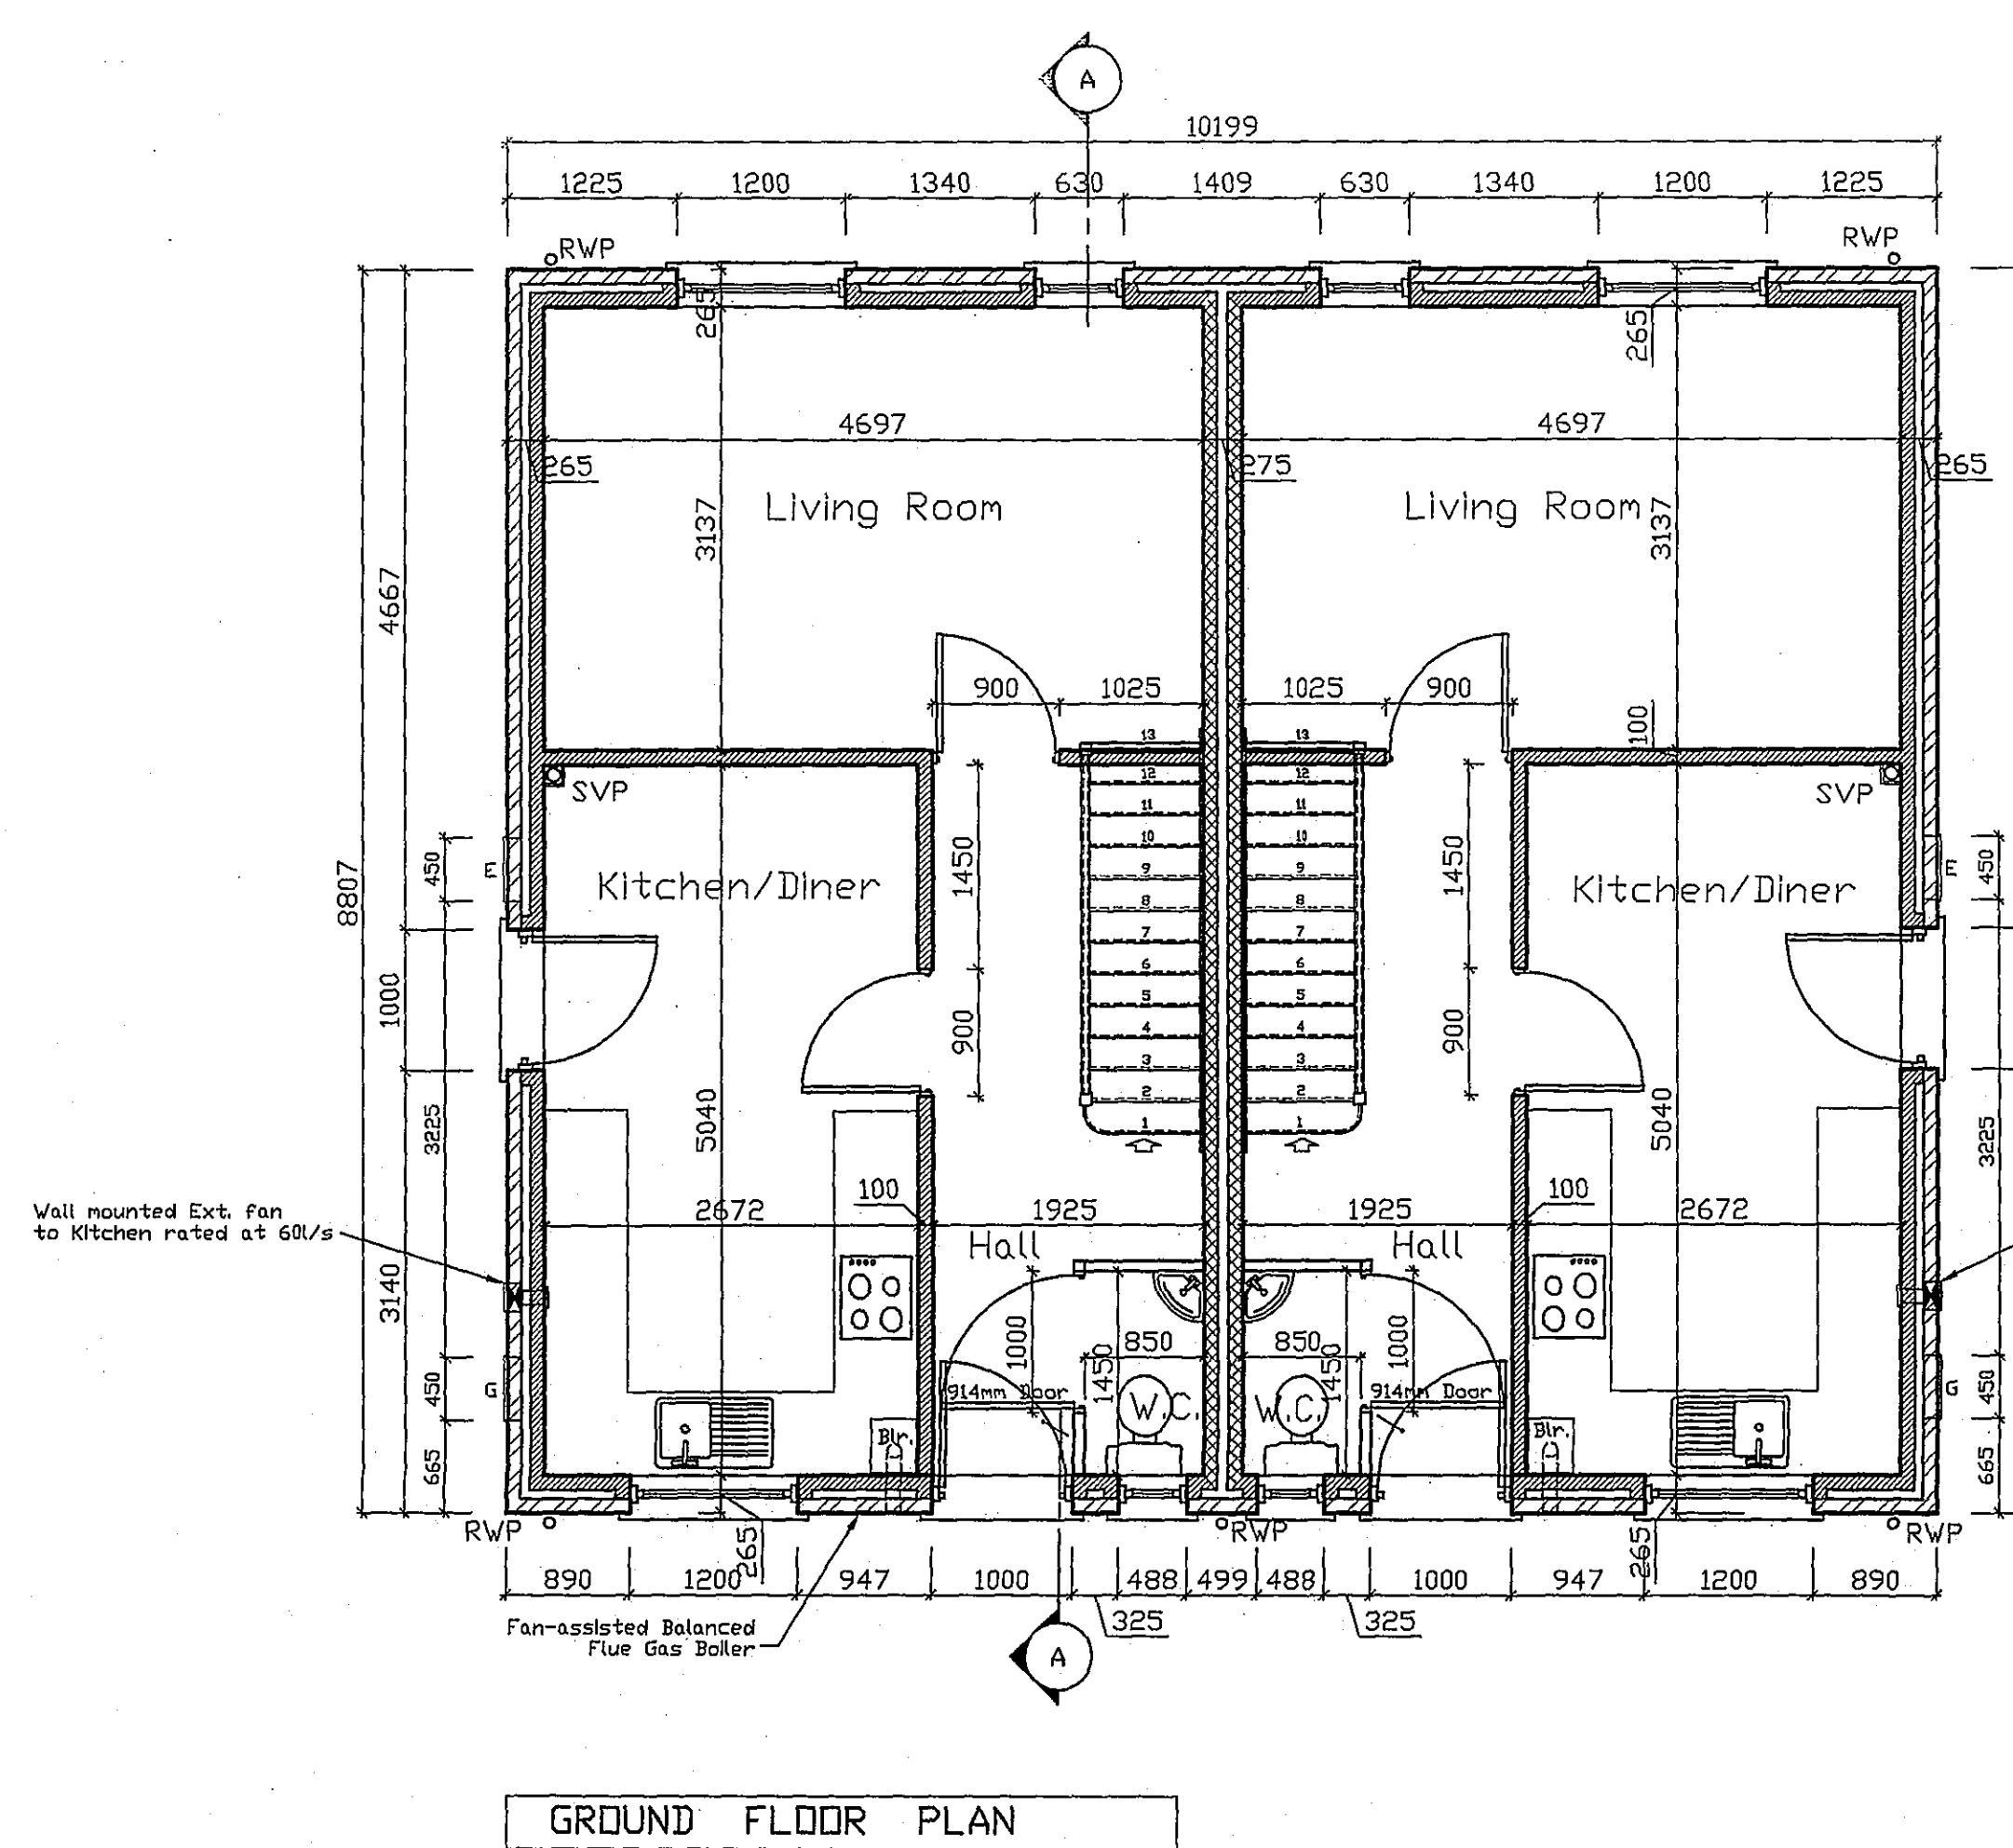
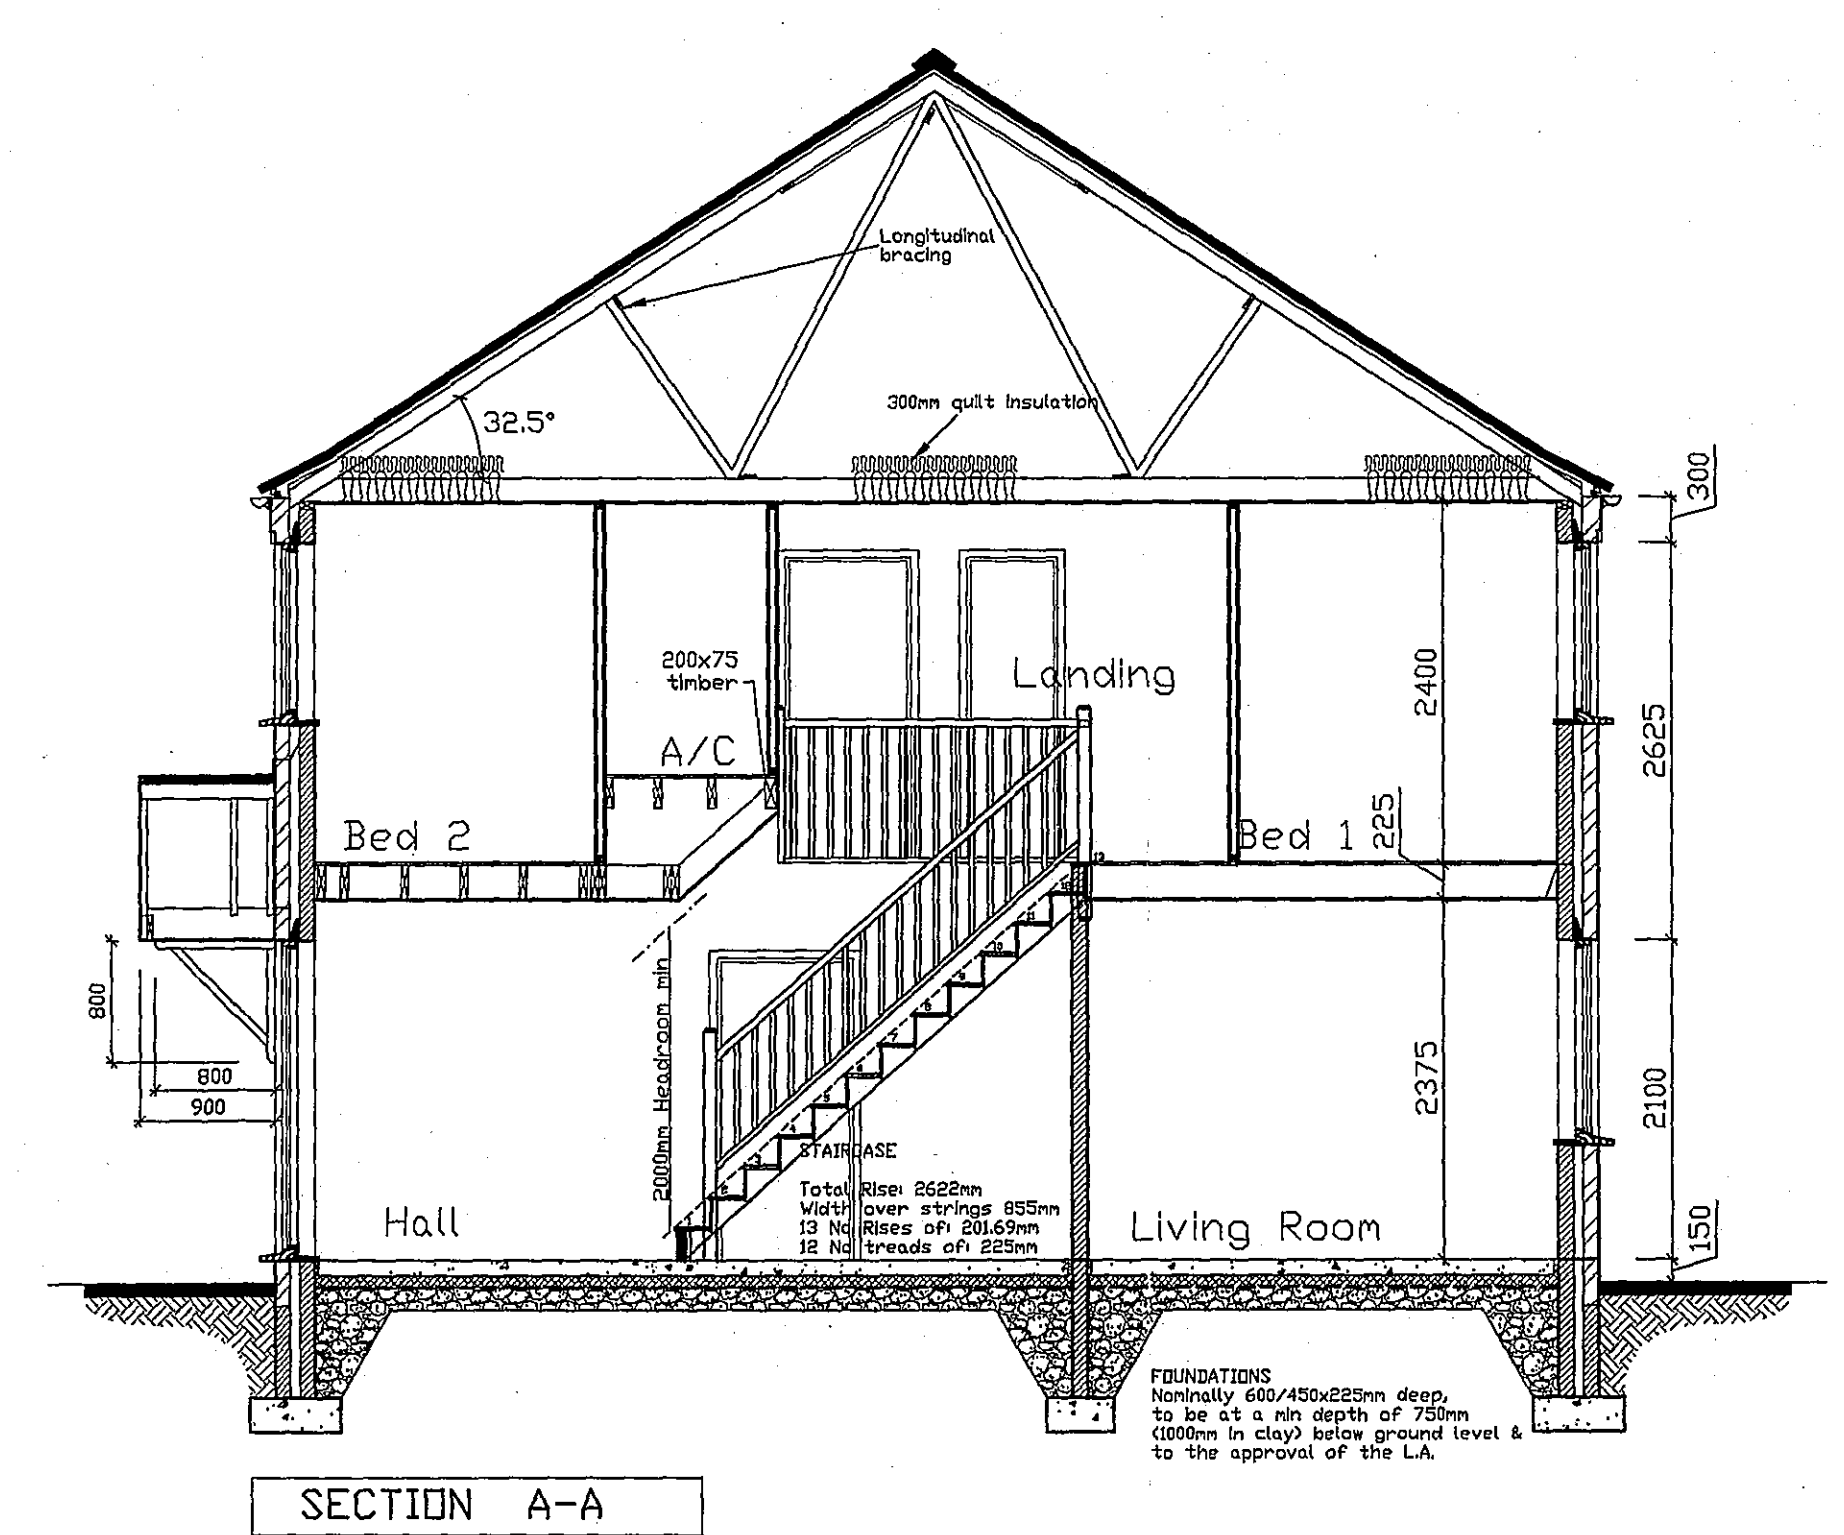


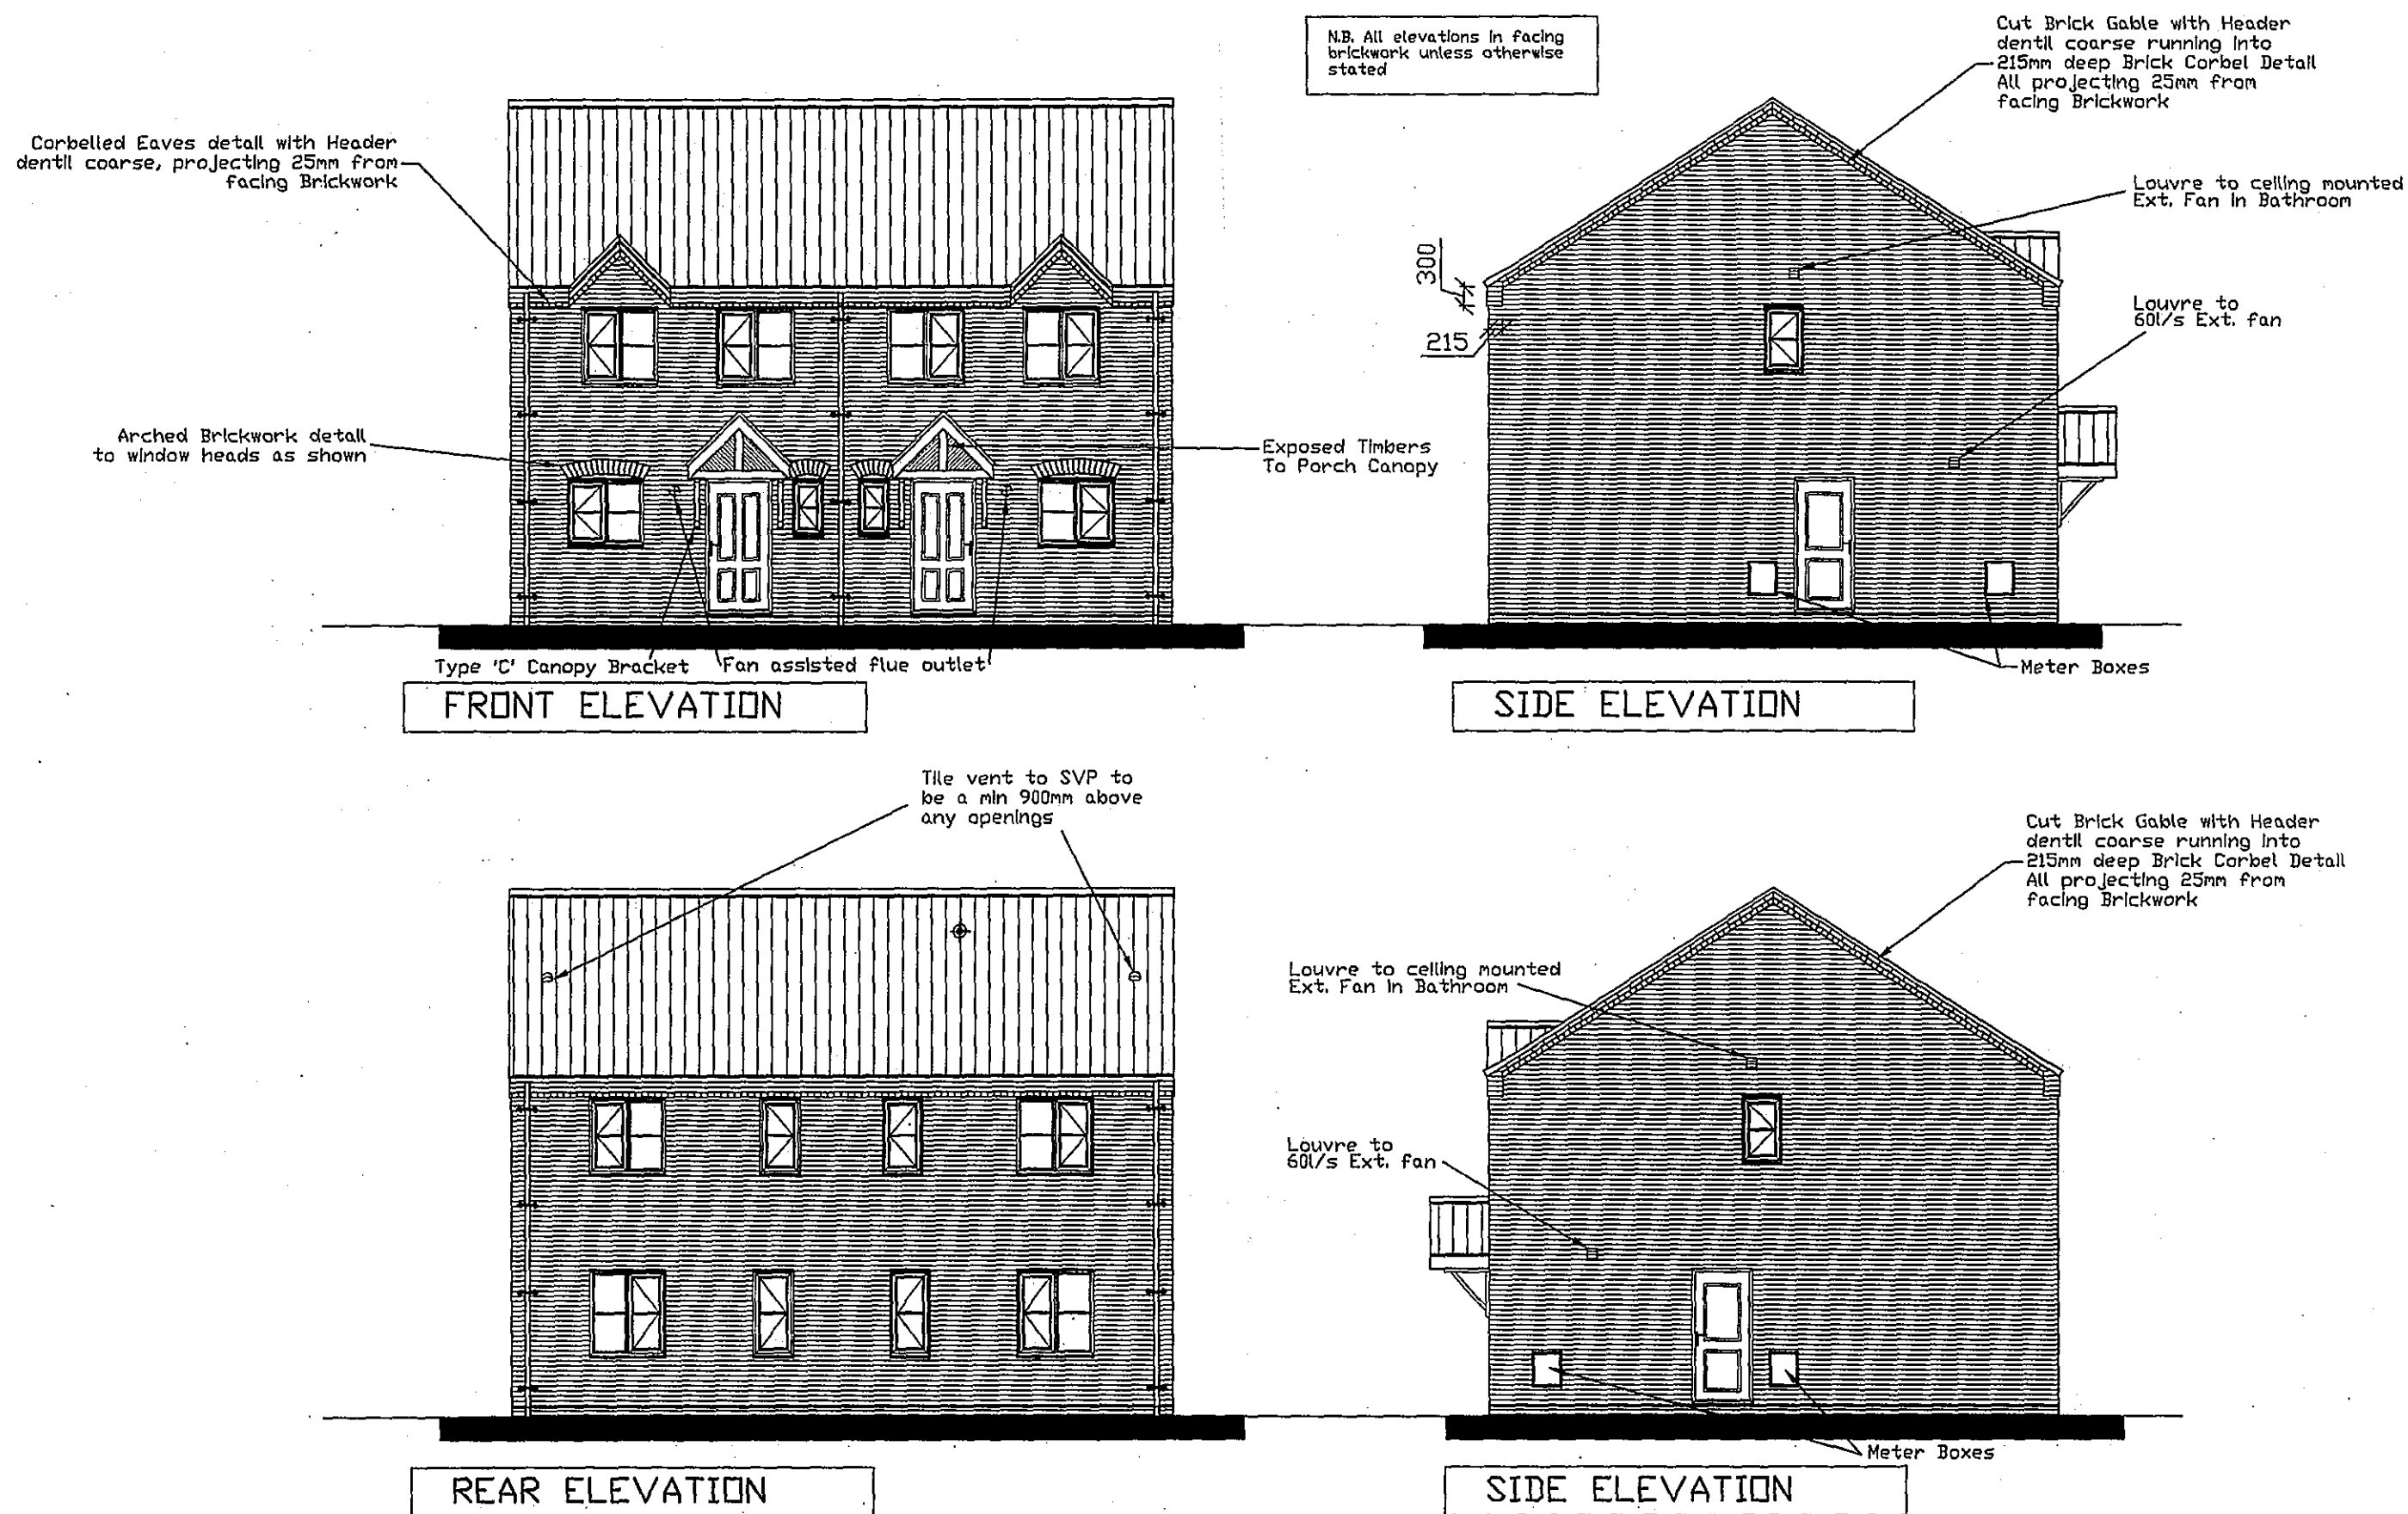

SHDC
PLANNING & DEVELOPMENT
- 8 MAY 2006
Ref. 063106

DRAWING
04 MAY 2006
ISSUED

DETERMINED
PLAN

27/02/06	First floor door widths rev. RHP	E LP
03/11/05	Joist depth amended on section	D LP
11/08/05	Staircase sizes rev on section	C LP
28/07/05	Plot numbers revised	B CH
01/06/05	Plot numbers revised	A LP
Date	Description	

ALLISON
Homes

Allison Homes Eastern Limited
Holland Place
Wardens Park
Plymouth
Spalding
Lincolnshire
PE11 3BN
Tel: 01775 724701 Fax: 01775 782103
Email: headoffice@allisonhomes.org
Allison Homes Eastern Limited is a not for profit company

Project: 2 BEDROOM HOUSE	
Drawing Title: THE NENE 2 WORKING DRAWING	
Reference No:	Scales: 1:50, 1:100
Drawing No:	Date: 15/03/05
01	Drawn: LRP
Checked By:	
Do not scale directly from this drawing. All discrepancies to be brought to the attention of the above office.	