
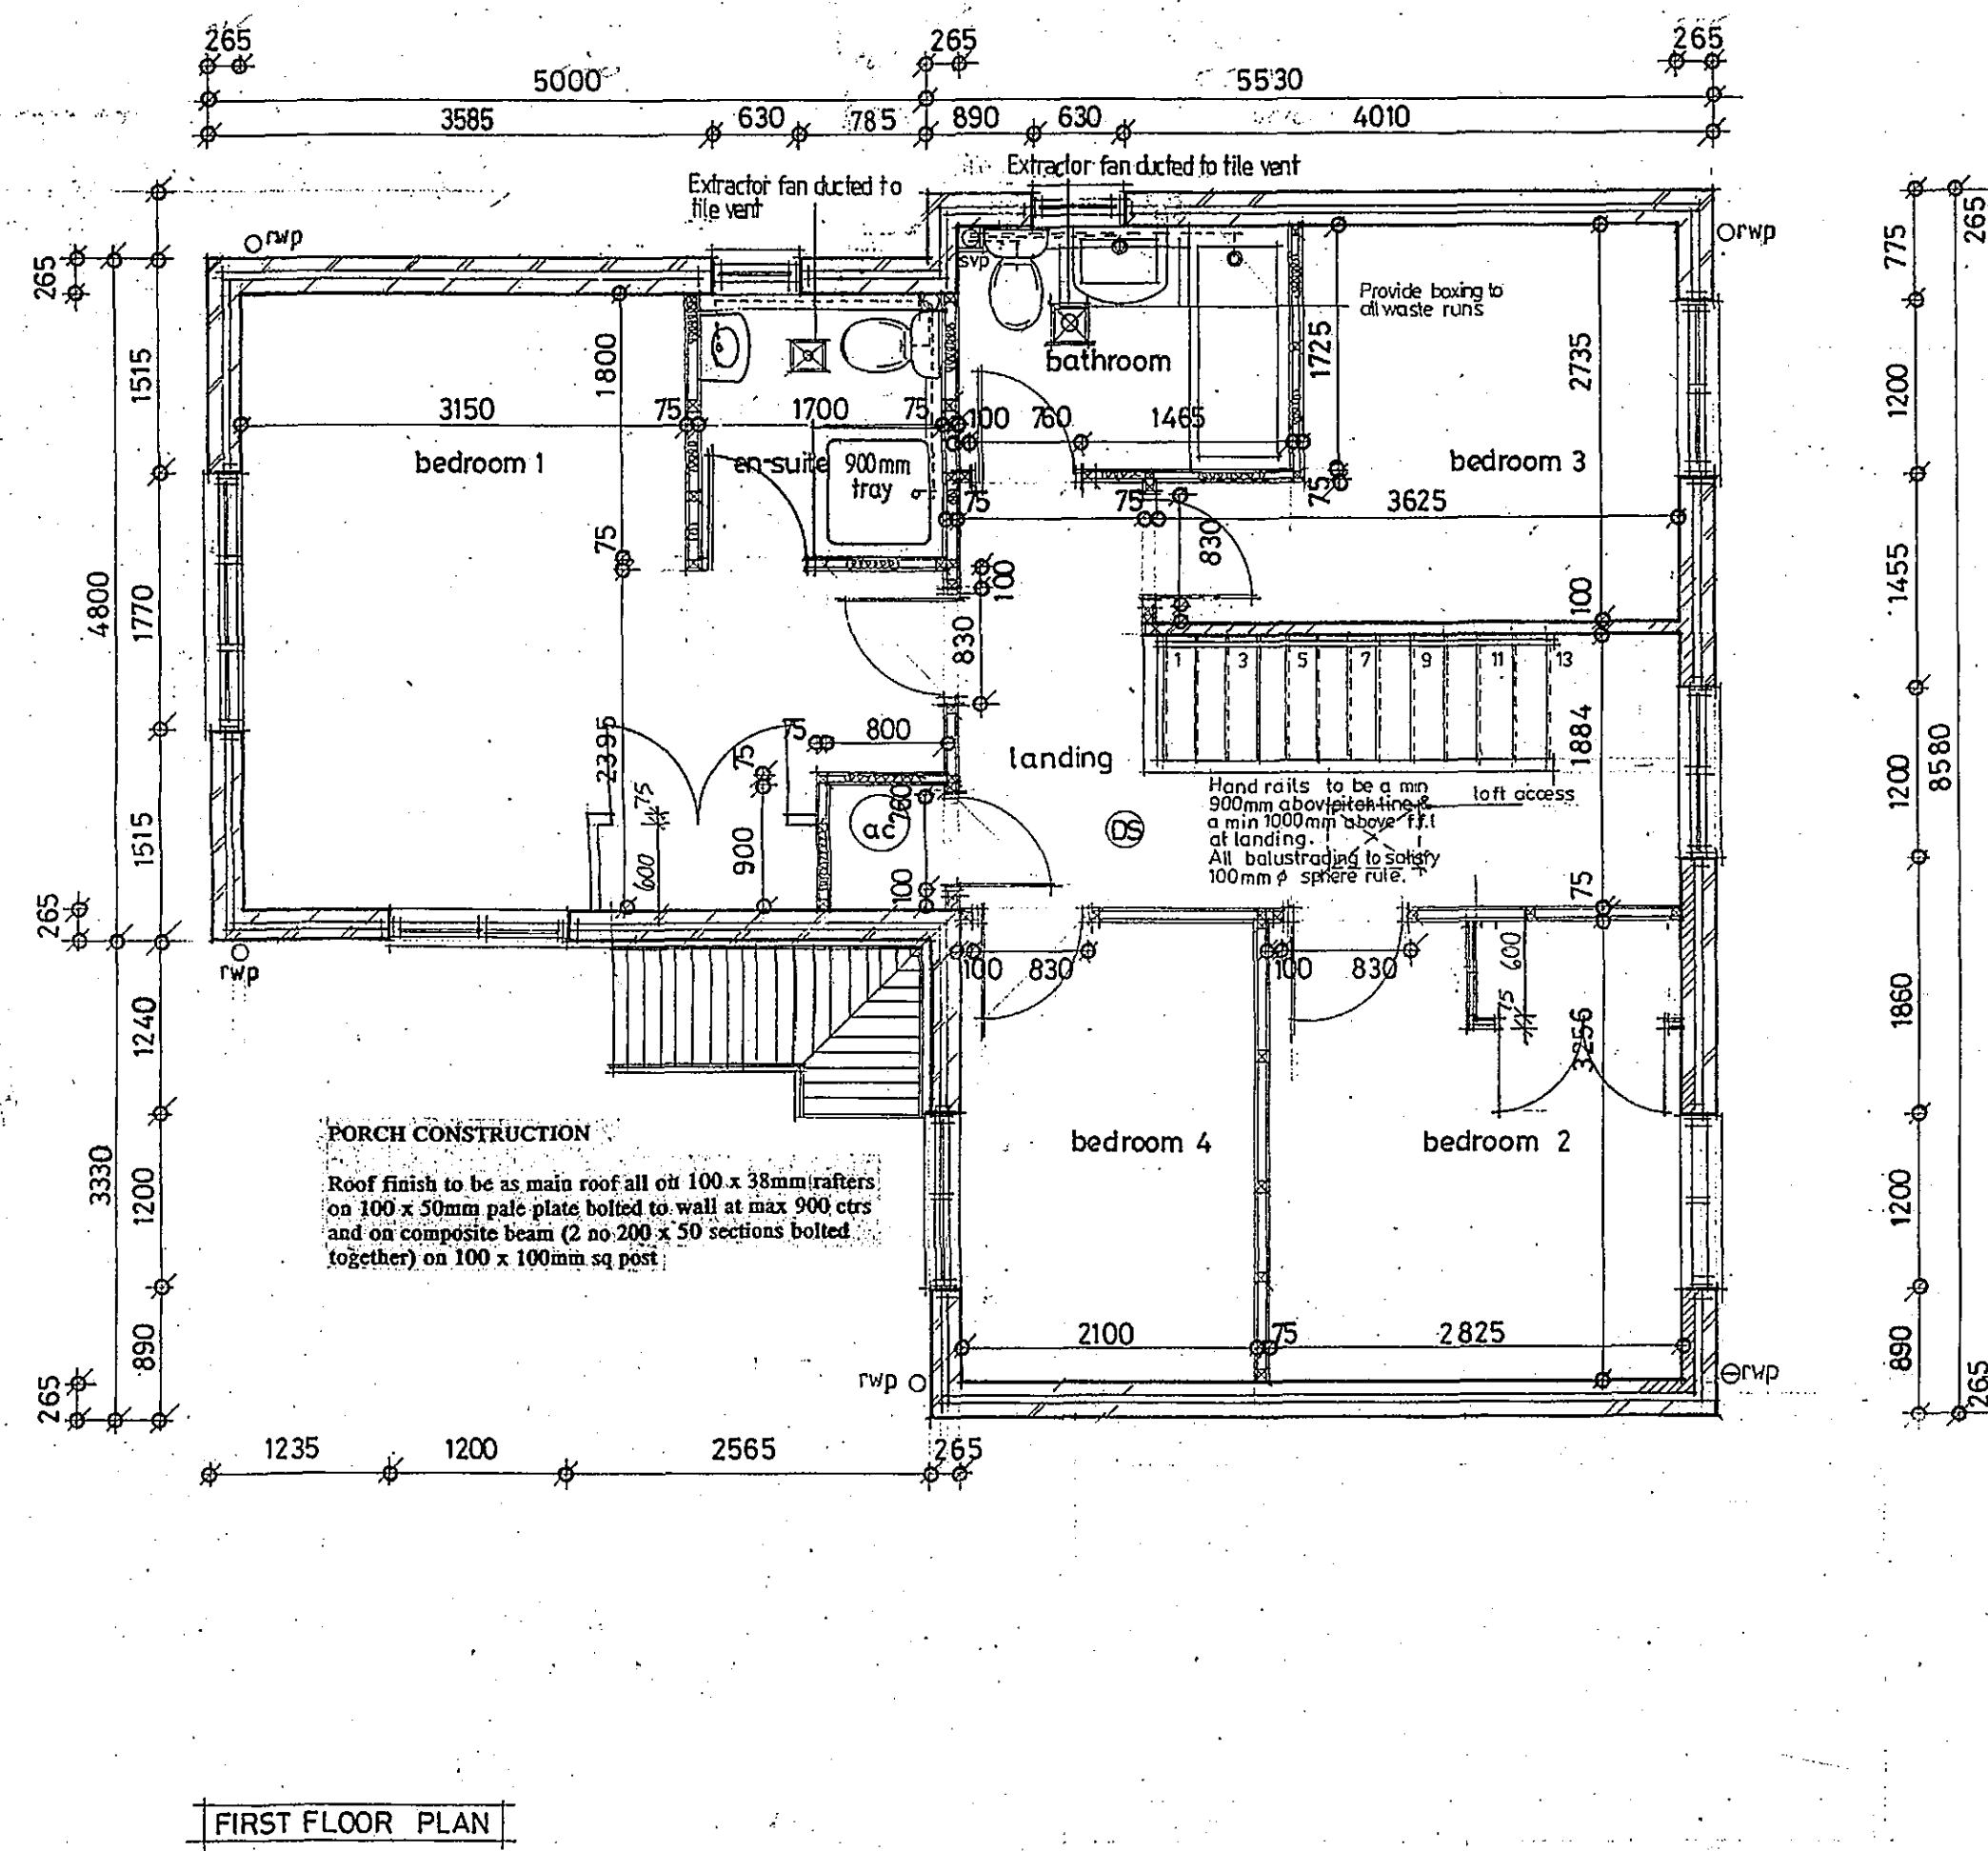
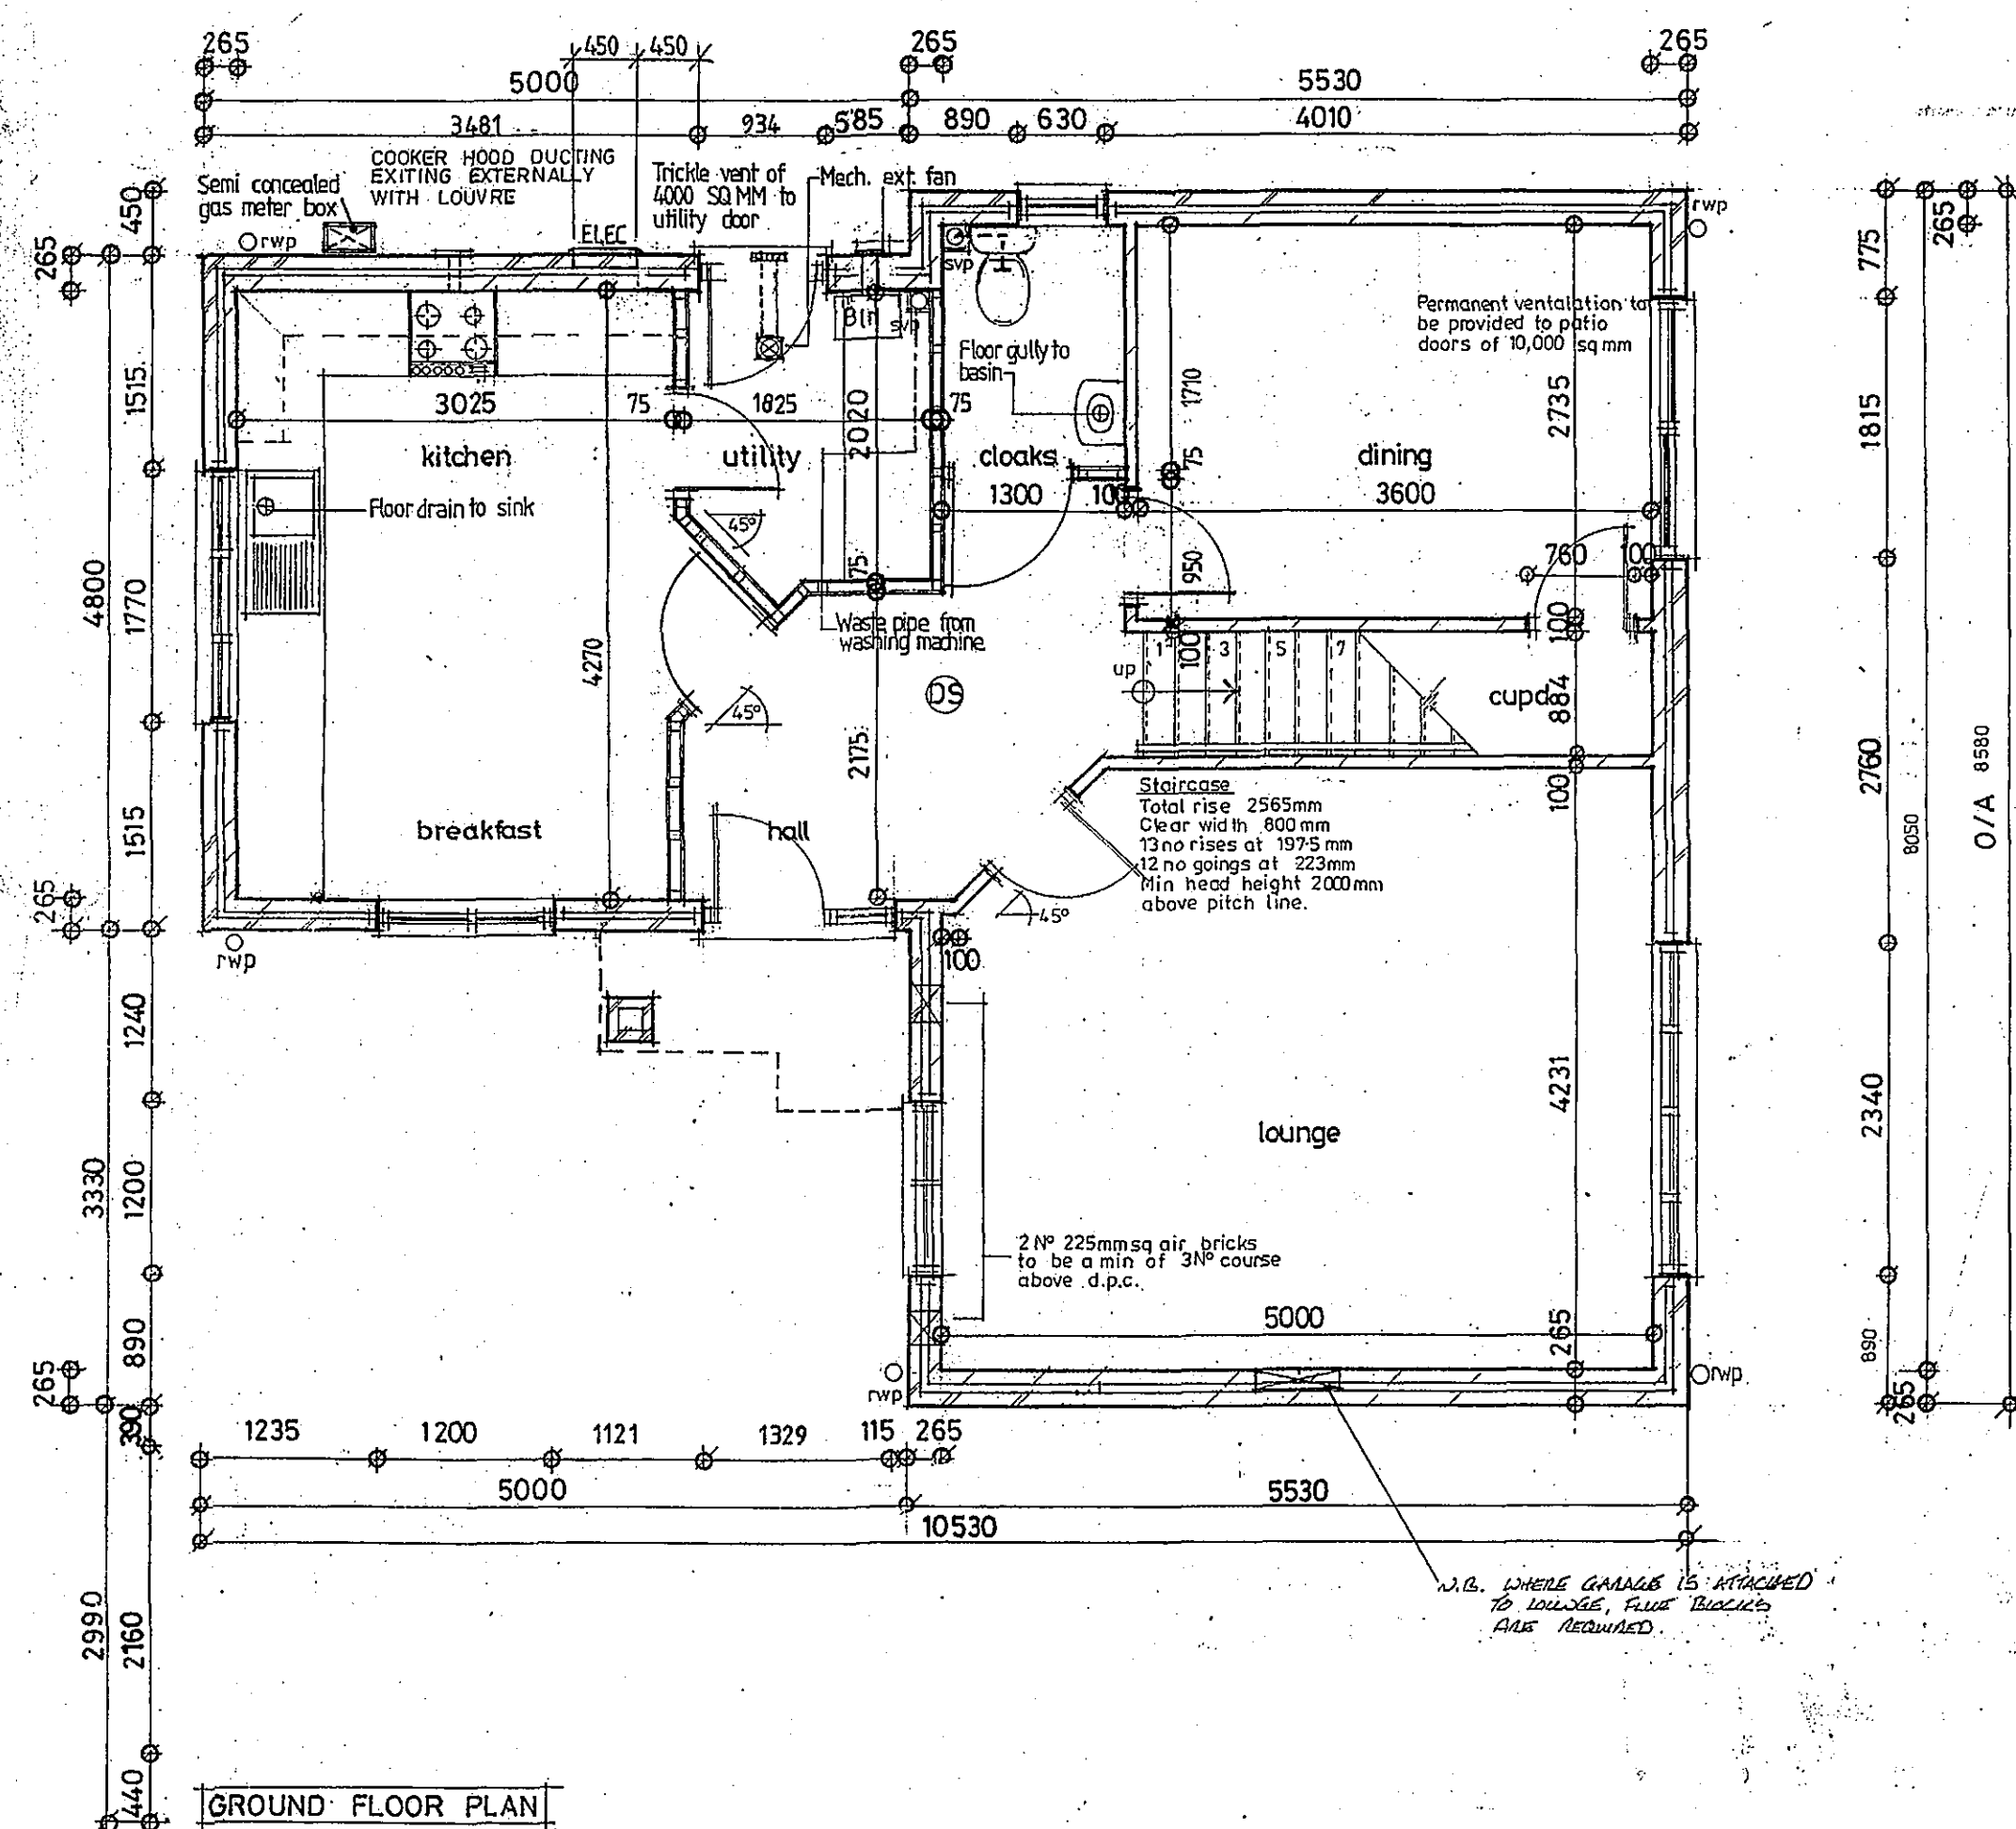
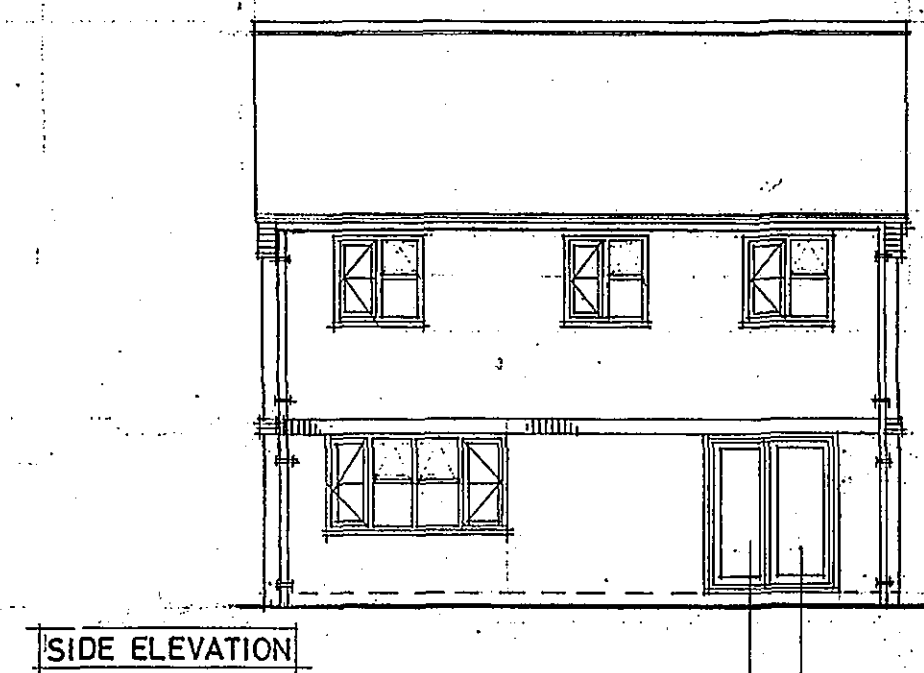
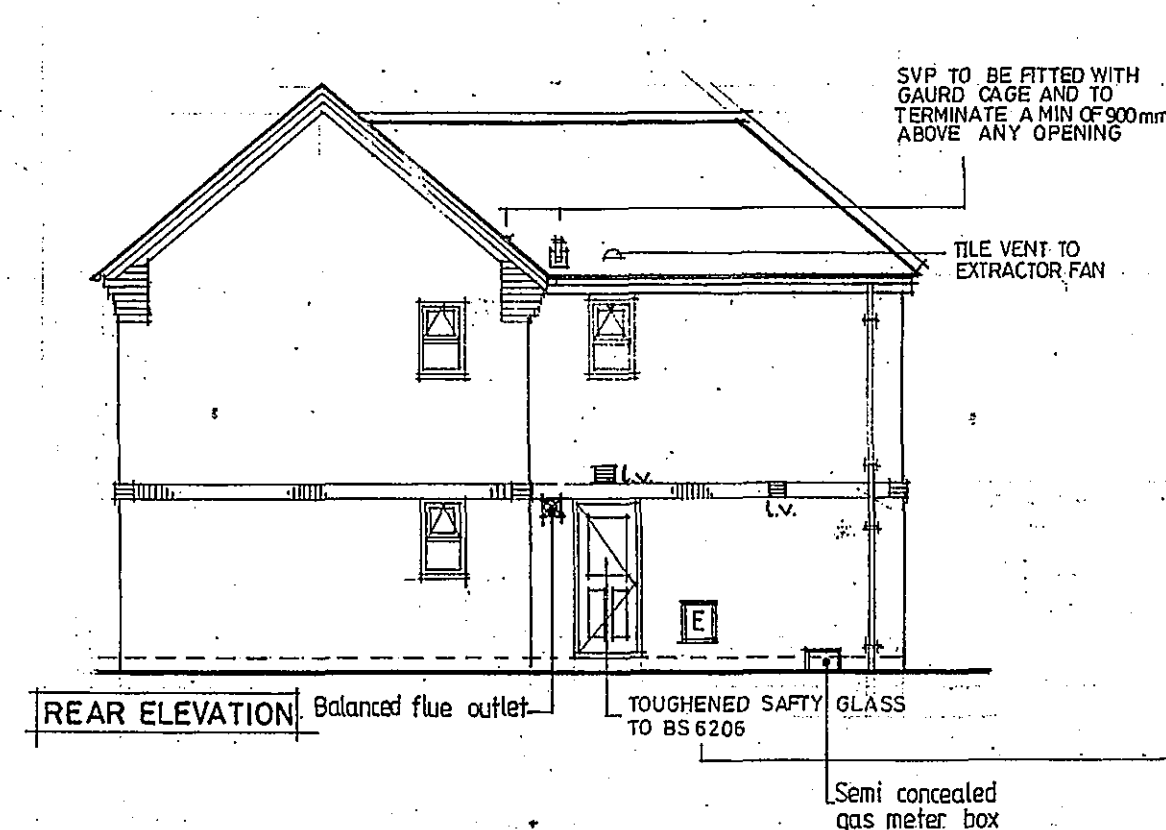


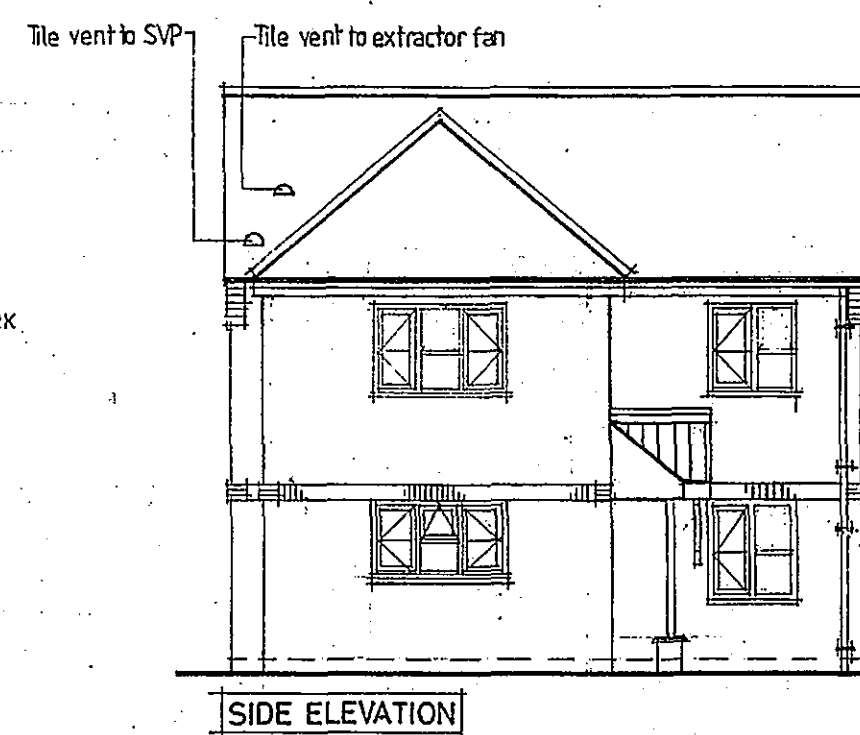

**DETERMINED
PLAN**

SHDC
PLANNING & DEVELOPMENT
- 8 MAY 2006
Ref. 0631/06

DRAWING
04 MAY 2006
ISSUED

15/09/04	BACK DETAIL CLARIFIED, NOTES UPDATED	M	C
07/12/03	BOILER TO BE PLACED IN LOBBY, AS PERIN LAYOUT PLAN TO BE USED, NEED TO REVISIT ELEVATIONS	L	P
26/3/03	HANDRAILS DOWN TO BEDROOM 2	K	P
15/03/03	WIP TO FIGHT KEV	J	P
12/4/04	WATER BOWNS UPDATED TO RE-GRASS + ELEVATION	M	L
10/4/04	UPDATES TO 2003 BUILDING RES	I	L
18/2/02	SHOWER TRAY REVISED, TILE FINISHING REVISED	G	L
20/5/01	WIP ON HOUSE THREE DESIGNING MODIFIED	E	P
20/8/00	UTILITY/CLONKS WALLS TEND TO STUD	K	L
29/6/00	UPDATES TO PART M B REGS	C	P
APR 97	BOILER MOVED TO UTILITY	O	P
19/5/97	BATHROOM ext fan position amended	B	P
12/5/97	BACK WALL DIM REVISED	A	P
Date:	Description:		
R E V I S I O N S			



Allison Homes Eastern Limited
Holland Place
Wardentown Park
Pinchbeck
Spalding
Lincolnshire
PE11 3ZN
Tel: 01775 724701 Fax: 01775 76215
Email: headoffice@allisonhomes.org
Allison Homes Eastern Limited is a 100% Resident Company

Project:
D-RANGE HOUSE TYPE
4 BED
1317 sq ft.

Drawing Title:
PROPOSED ELEVATIONS, PLANS
AND DETAILS.
SHERATON

Reference No:	Scales: 1:100, 1:50,
D4/DG/03/V7.	Date: 10th Dec 1995
Drawing No: 001	Drawn: S. ANGULO S.
Revision: ARO DE FENIX KLM	

Do not scale directly from this drawing.
All discrepancies to be brought to the
attention of the above office.

Checked:- R. [Signature]