



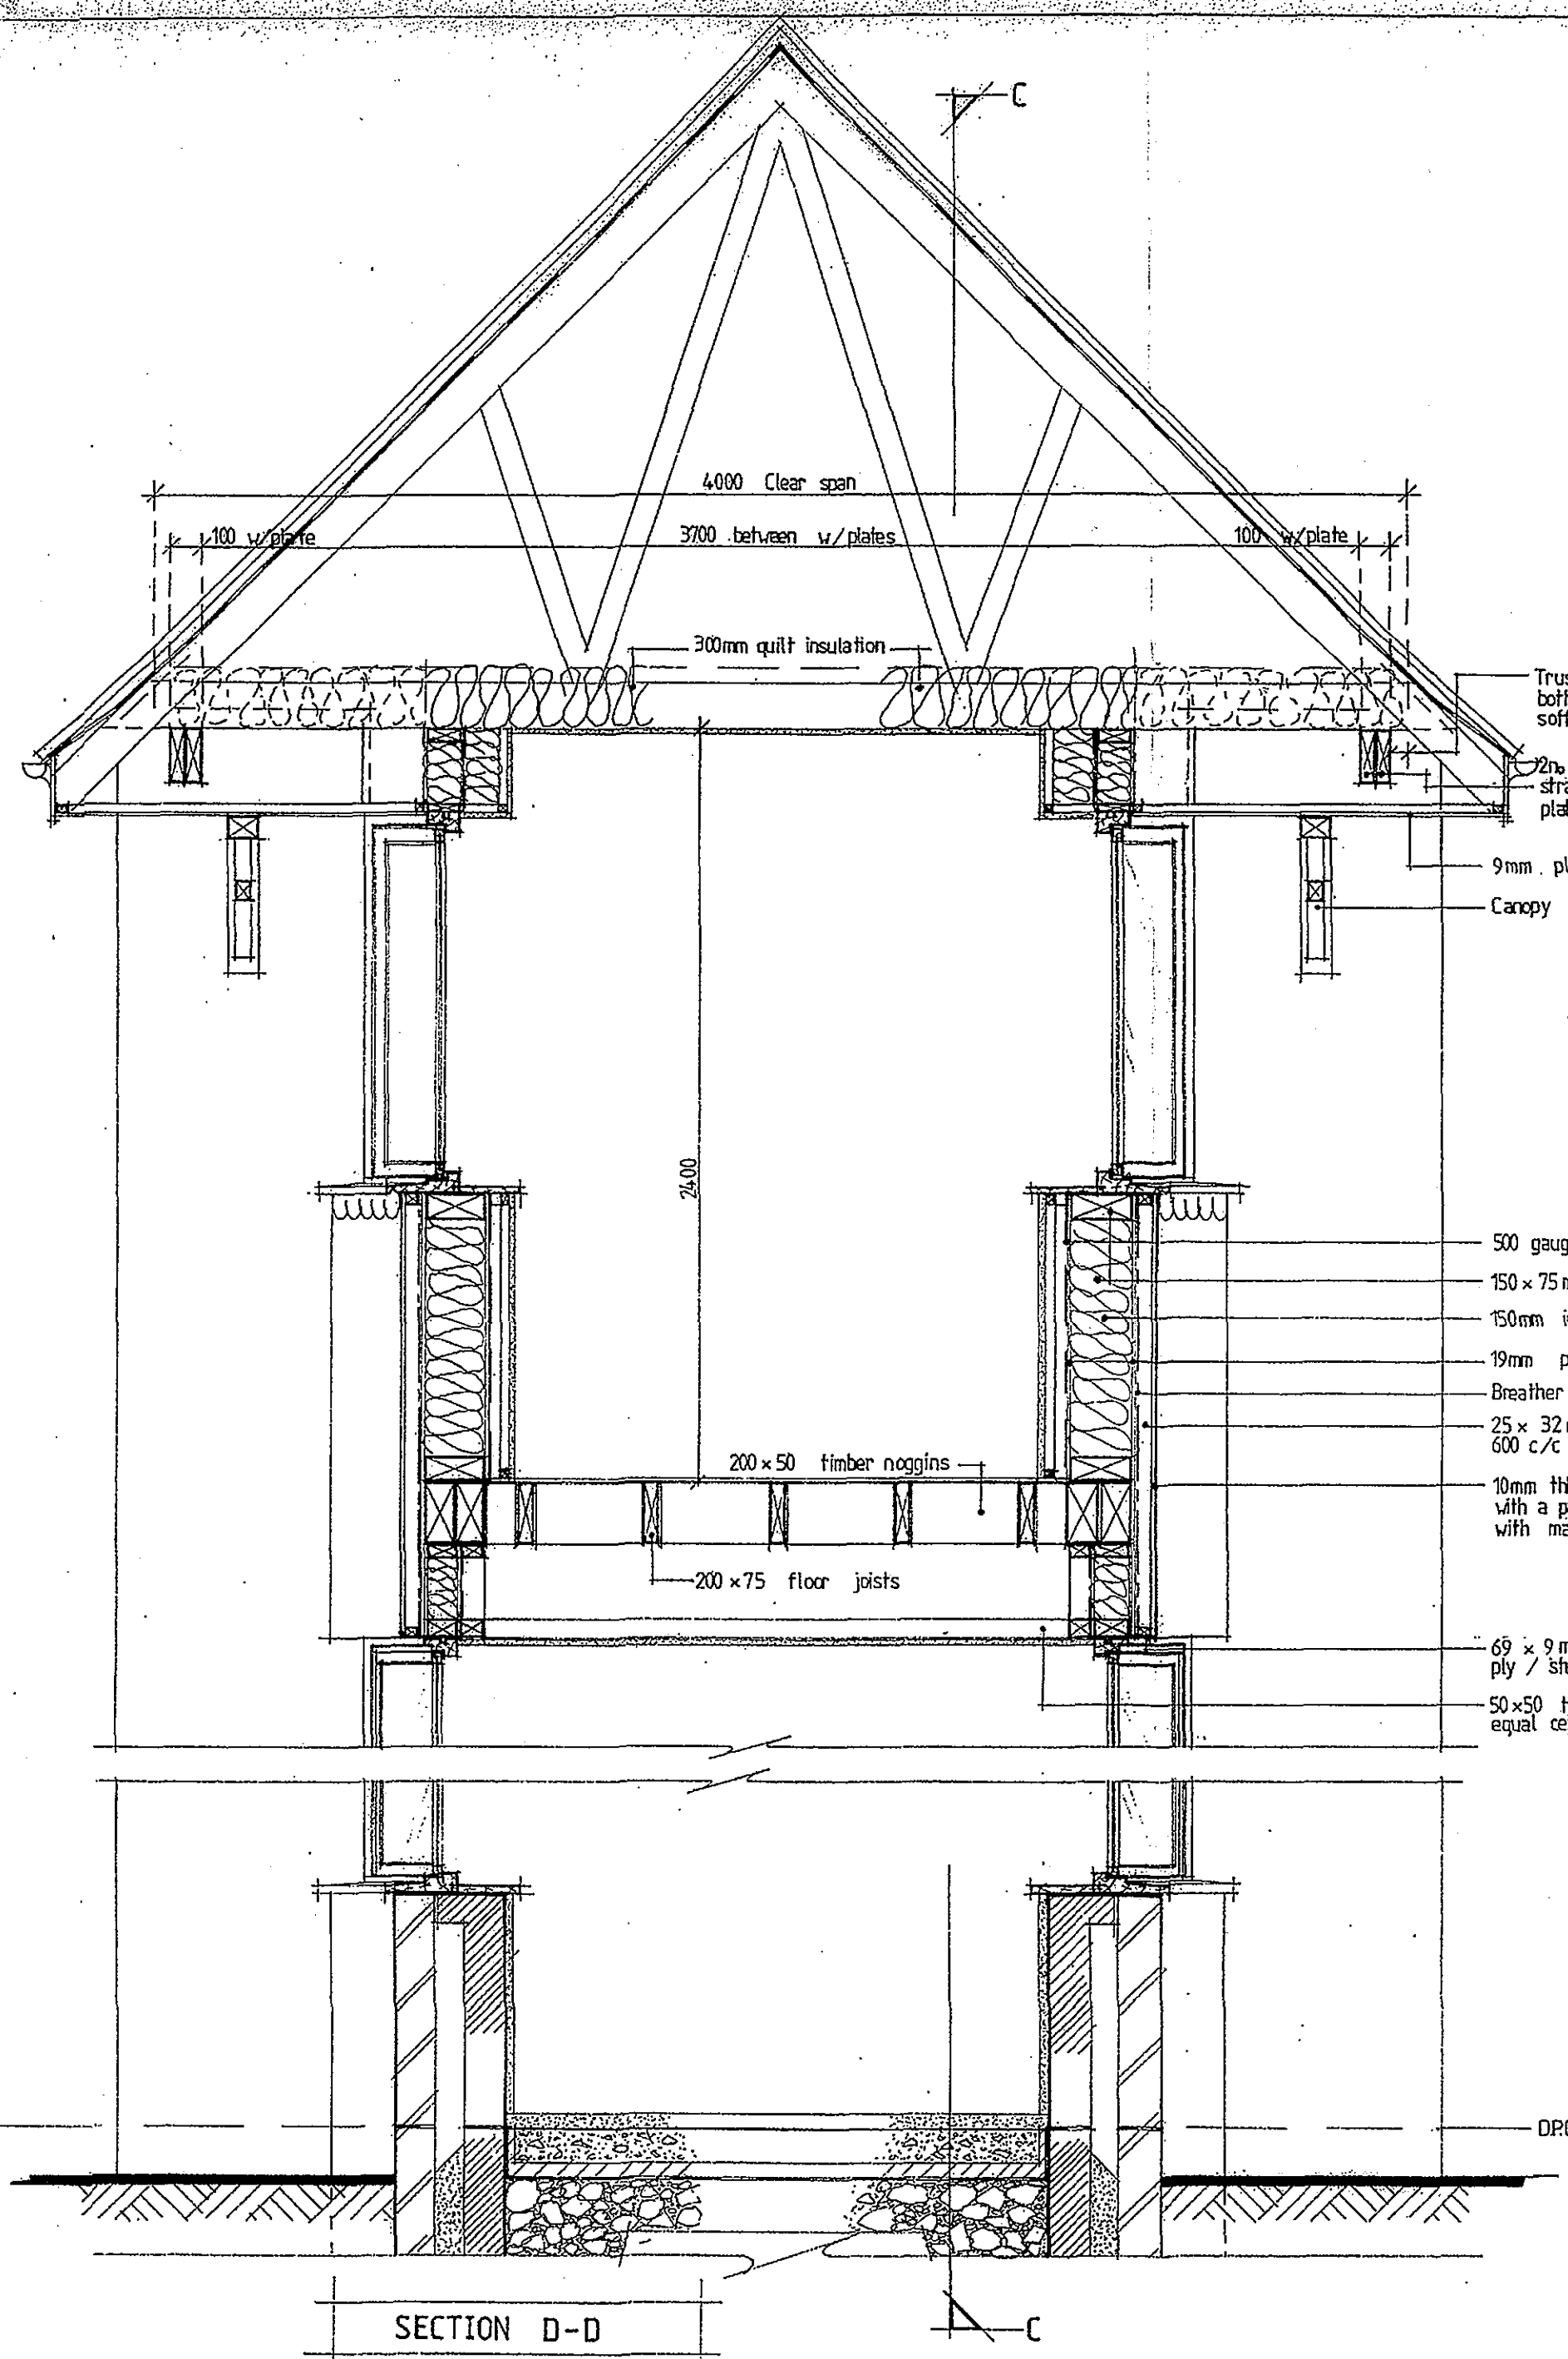

SECTION D-D

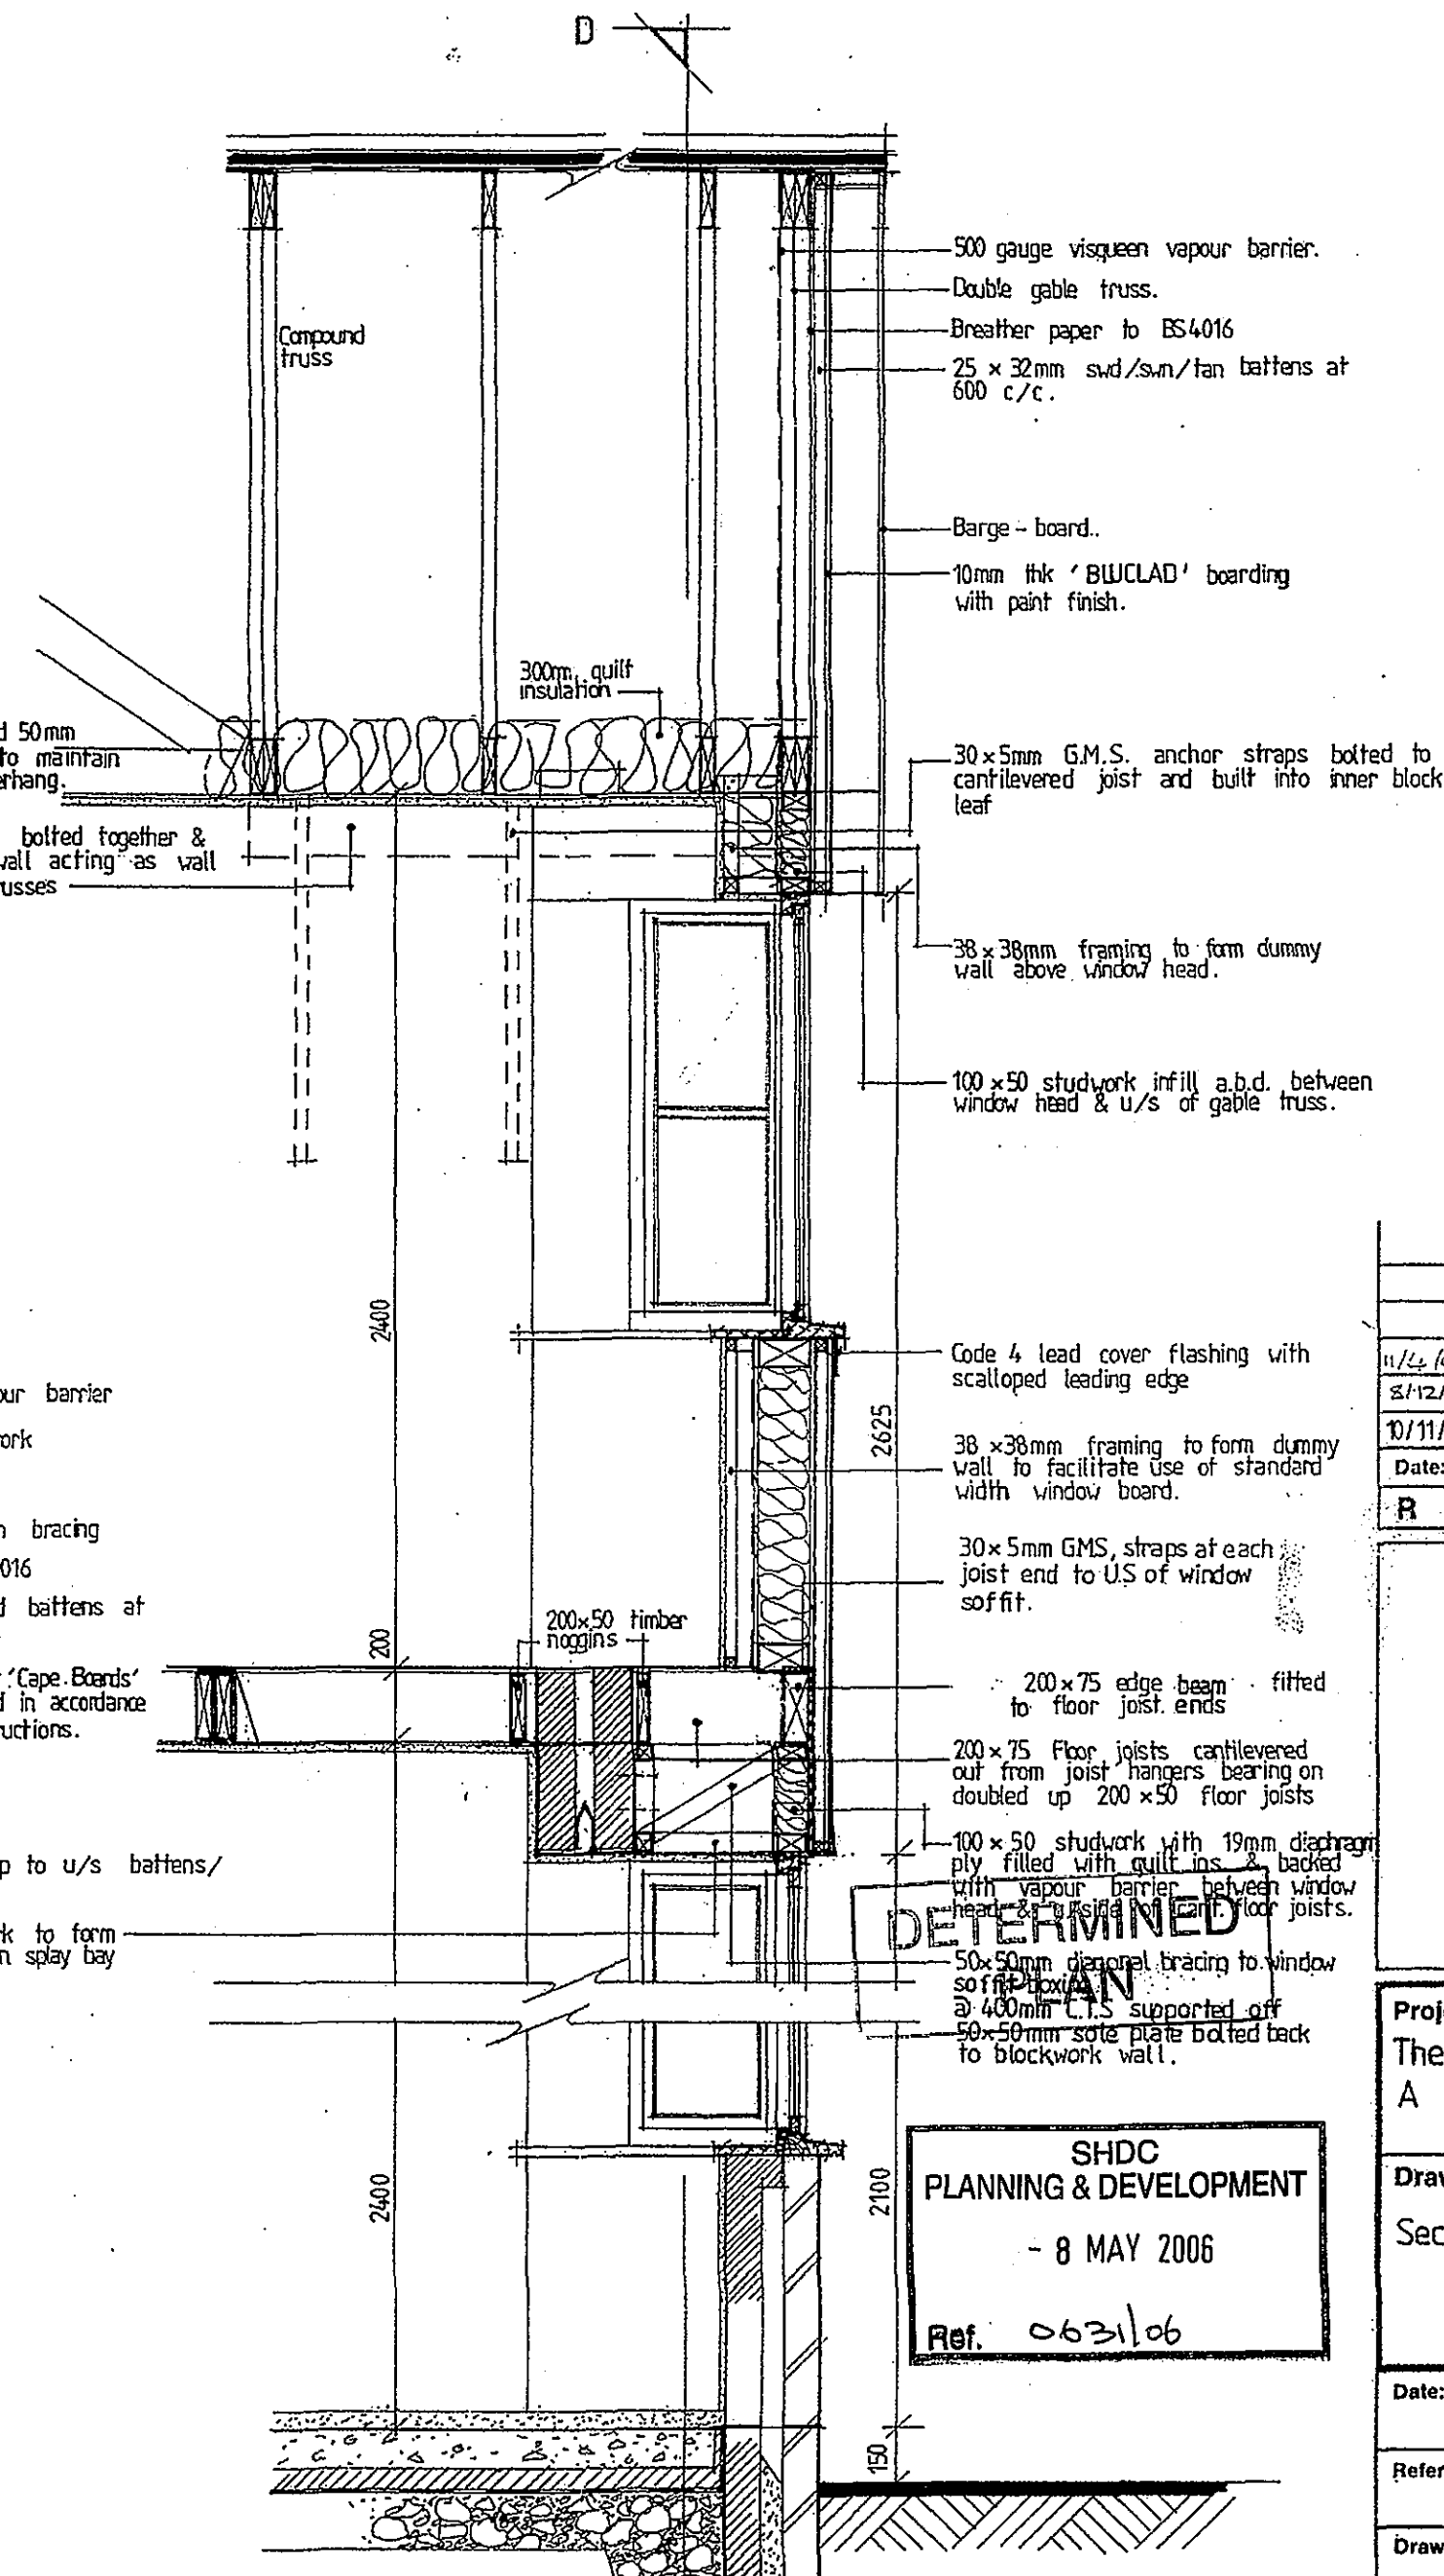

SECTION C-C

DRAWING

04 MAY 2006

ISSUED

Date	Description	By	Check
11/4/03	UPDATED TO ADD BUILDING REGS	C	LP
3/12/98	AMENDMENTS TO GF WINDOW SOFFIT SUPPLY	MC	
10/11/97	FINISH TO GABLE & BAY LINK AMENDED	A	

REVISIONS



Allison House
Banbury Close
West Elloe Avenue
Spelling
Lincolnshire
PE11 2BS
Tel: 01775 724701 Fax: 01775 762153
Email: headoffice@allisonhomes.org
Allison Homes Eastern Limited is a 100% Residential Company

Project:
The Westland
A range 4 bed house

Drawing Title:
Section thro' Splay Bay

Date:	02/10/97	Scales:	1:20
Reference No:		Drawn:	LPB
Drawing No:	WD/03	Revision:	ABC

Do not scale directly from this drawing.
All discrepancies to be brought to the
attention of the above office.

SHDC
PLANNING & DEVELOPMENT
- 8 MAY 2006
Ref. 0631/06