


ELEVATIONS

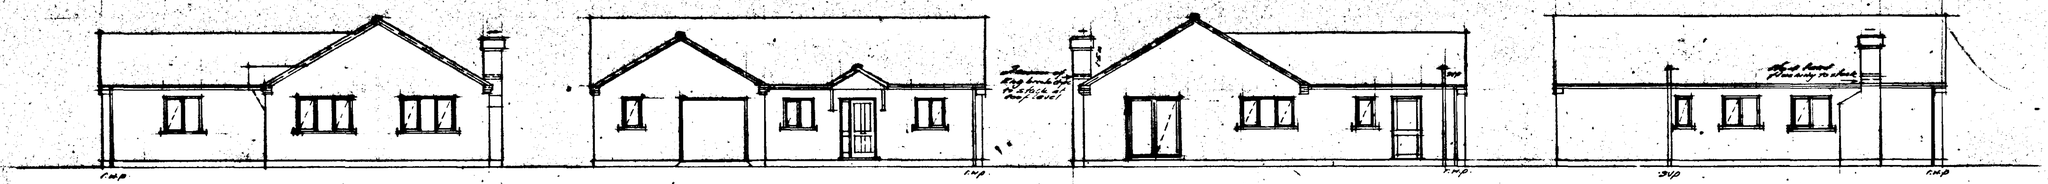


(NORTH-WEST) (NORTH-EAST) (SOUTH-EAST) (SOUTH-WEST)

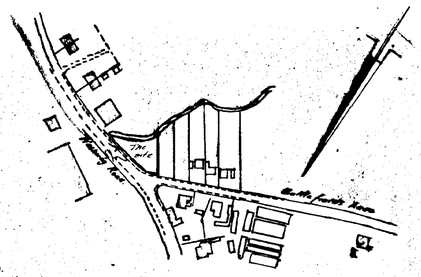


LOCATION PLAN

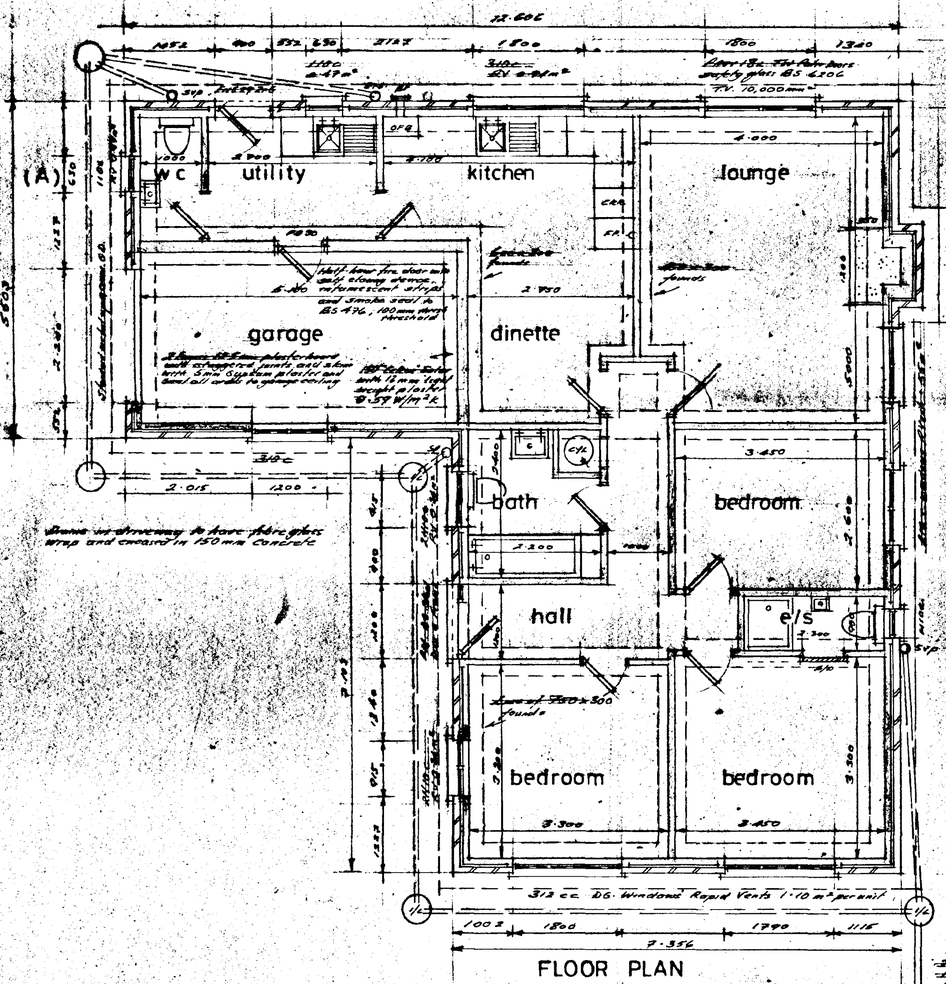


FLOOR PLAN

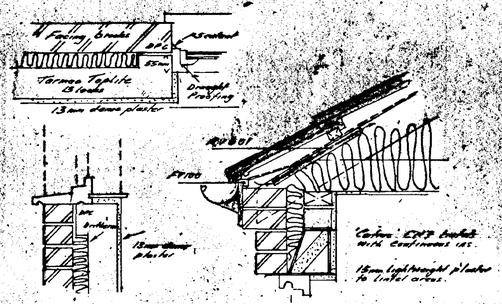

WINDOW JAMB, SILL AND HEAD DETAILS

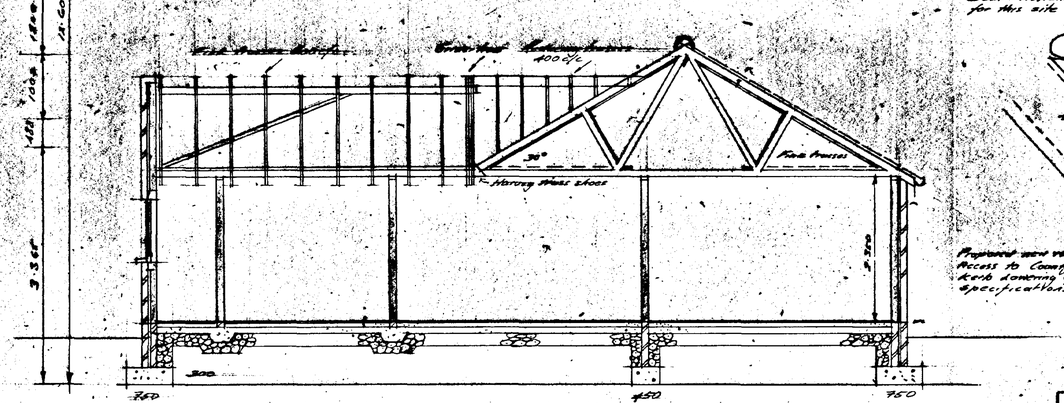

SECTION A A

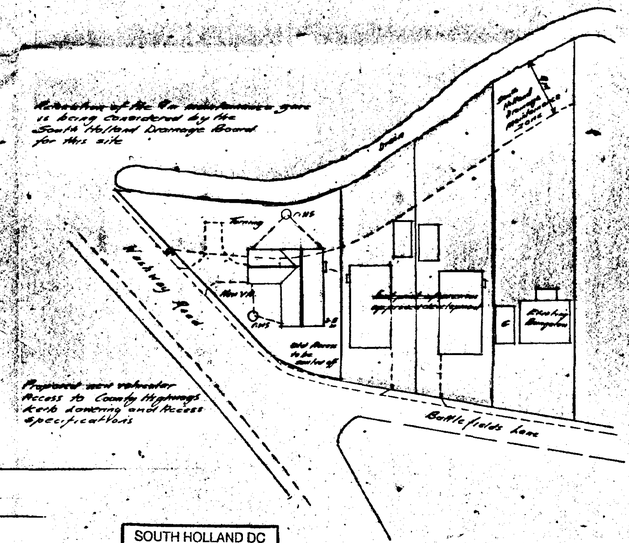

SITE PLAN

SOUTH HOLLAND DC
HOUSING & PLANNING
28 JUN 1999
Ref: 0632/99

DETERMINED PLAN

DWG N° 99 6 1219 PROPOSED 3 BEDROOM BUNGALOW & INTEGRAL GARAGE AT PLOT WASHWAY RD HOLBEACH FOR DENE HOMES LTD SCALES 1:10 1:50 1:100 1:500 1:2500

NEVILLE TURNER (Building Design Service)
17 BAPTIST RD, UPWELL, PE14. 9EY
TELEPHONE-FAX (01945) 773798