
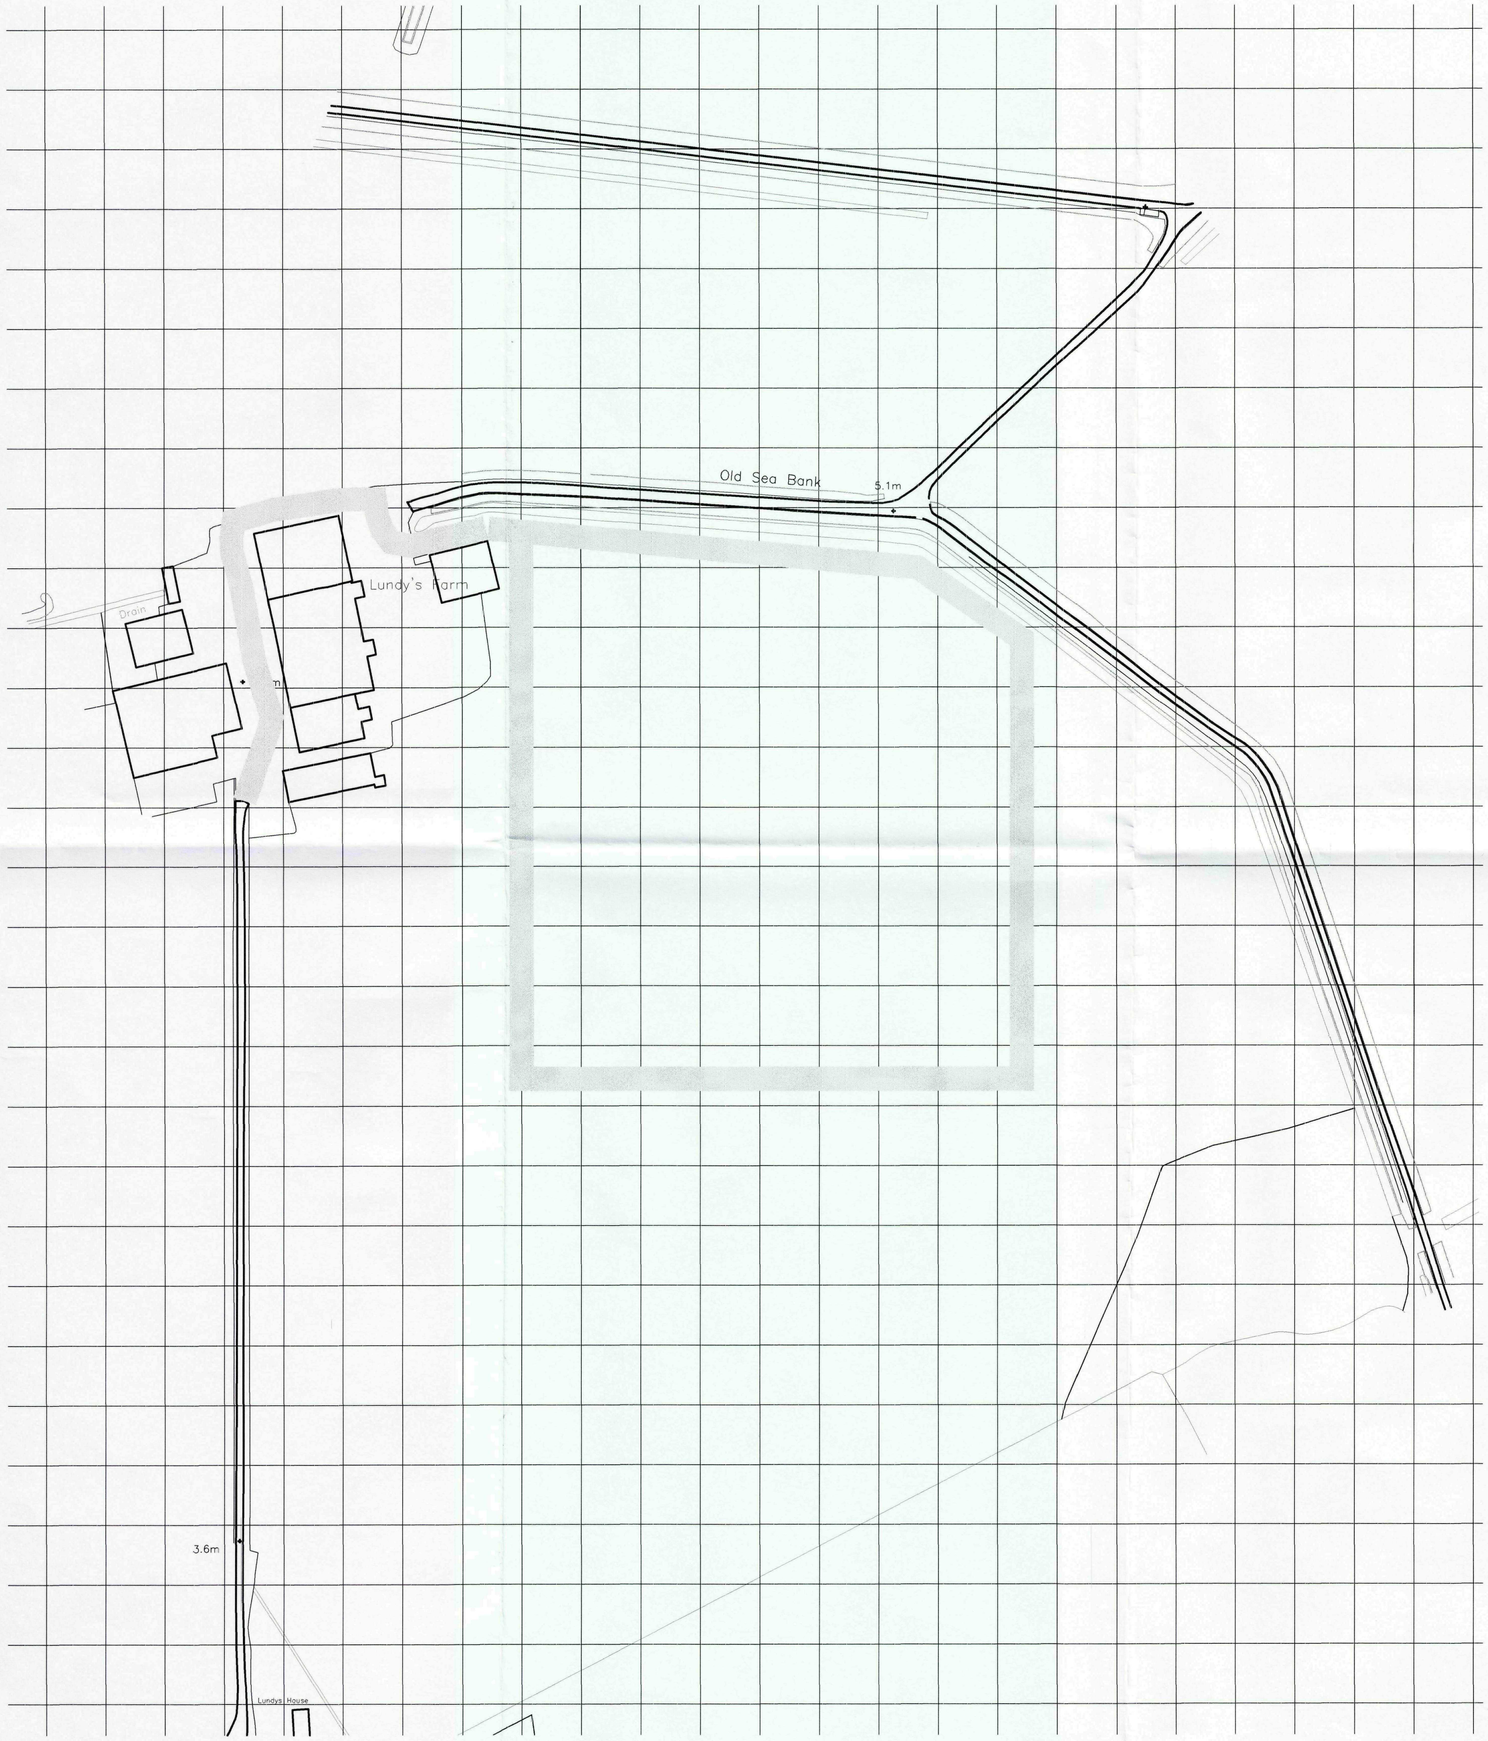


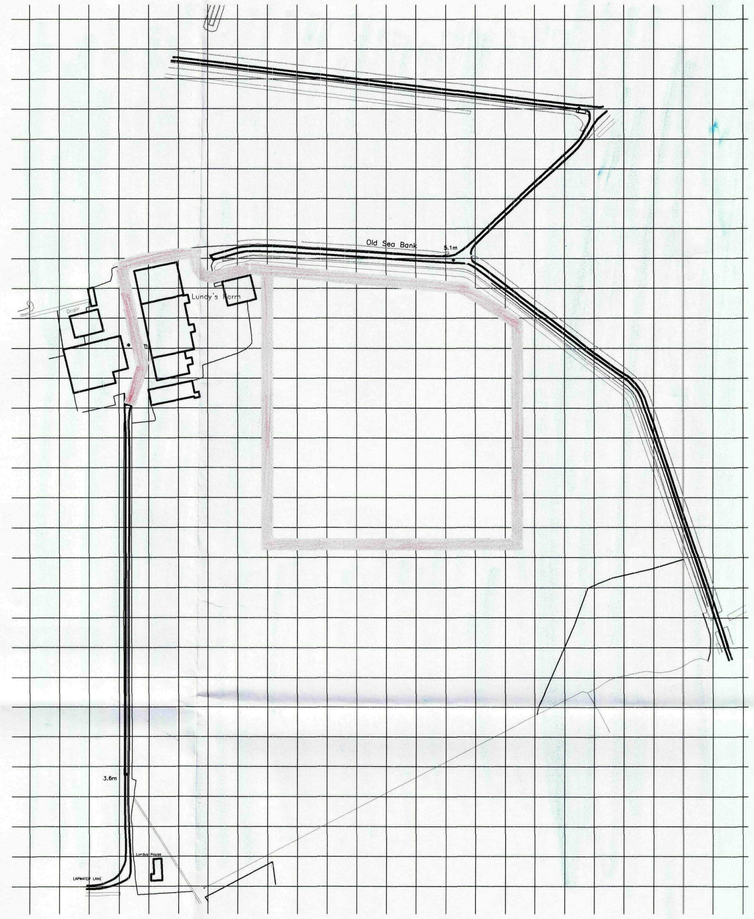

Survey on behalf of The Controller of her Majesty's Stationary Office.
© Crown copyright. All rights reserved. Licence number WL 100044226

NORTH

SHDC
Planning & Development
- 3 AUG 2010
Ref: 0637-10

DC ARCHITECTURAL SERVICES LIMITED
ARCHITECTURAL AND PLANNING SERVICES
The Barn, Partney Mill, Spilsby, Lincolnshire, PE24 4PE
TEL NO. 01790 752865 & 01529 309611

Client: **HAY FARMING LIMITED**

Project: **Proposed Agricultural Irrigation Reservoir, Lundy's Farm, Holbeach St Marks, Spalding, Lincolnshire. PE12 8EX**

Drawing Title: **Proposed Plan**

Drawing number: **dc/162H/01**

Scale: **1:1250**

Drawn: **db**

Revision:

Date: **July 2010**