
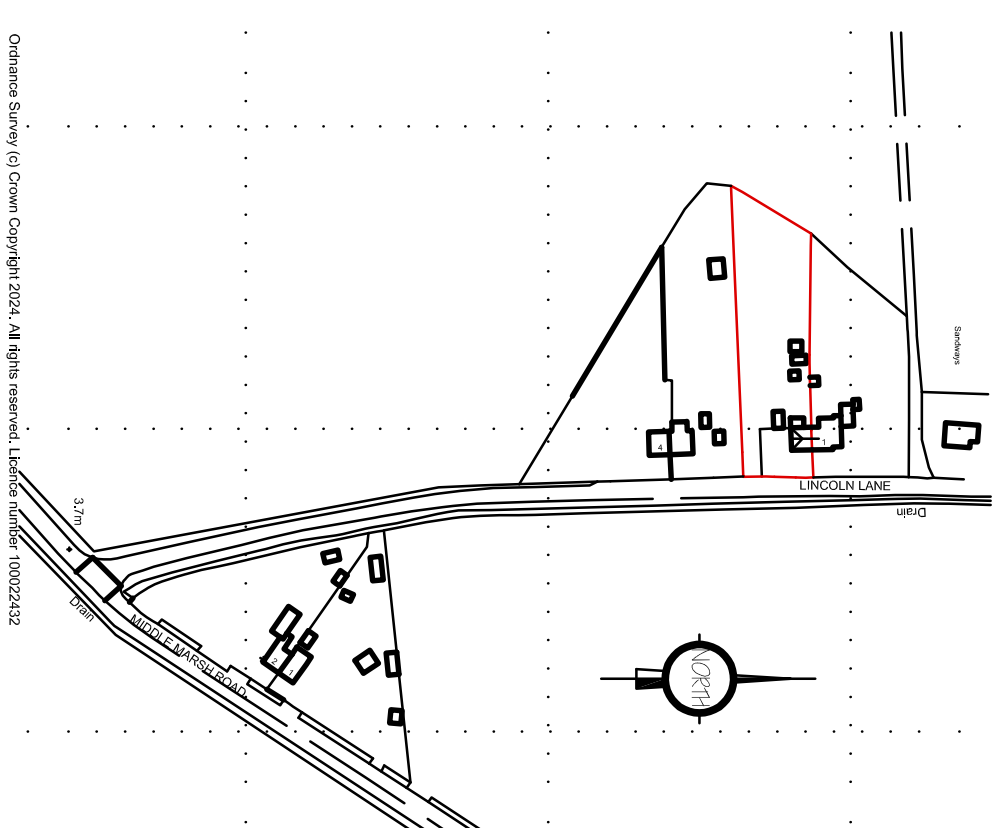
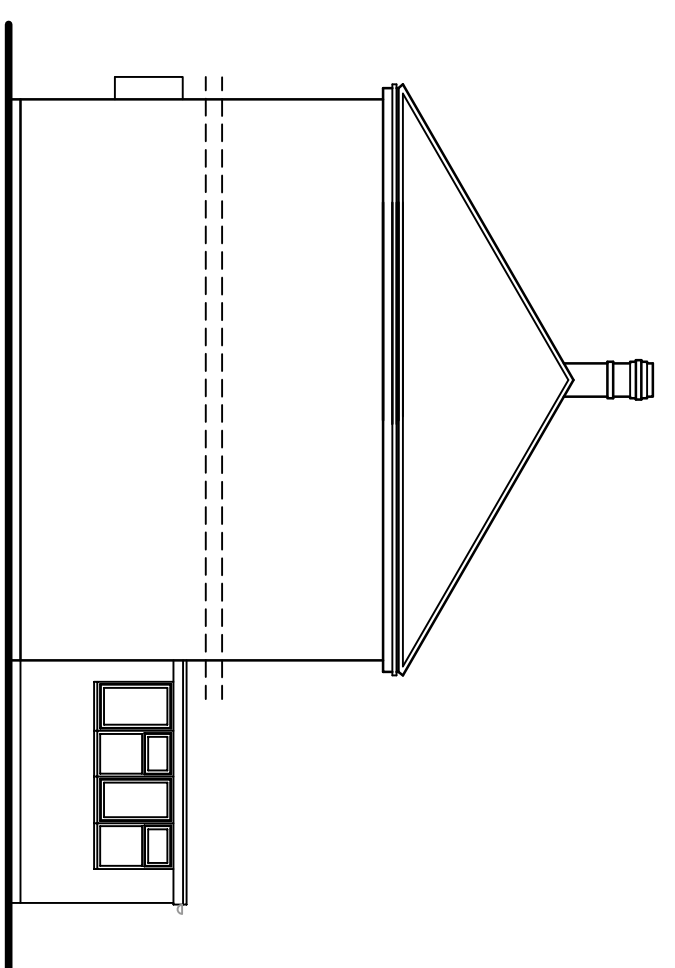
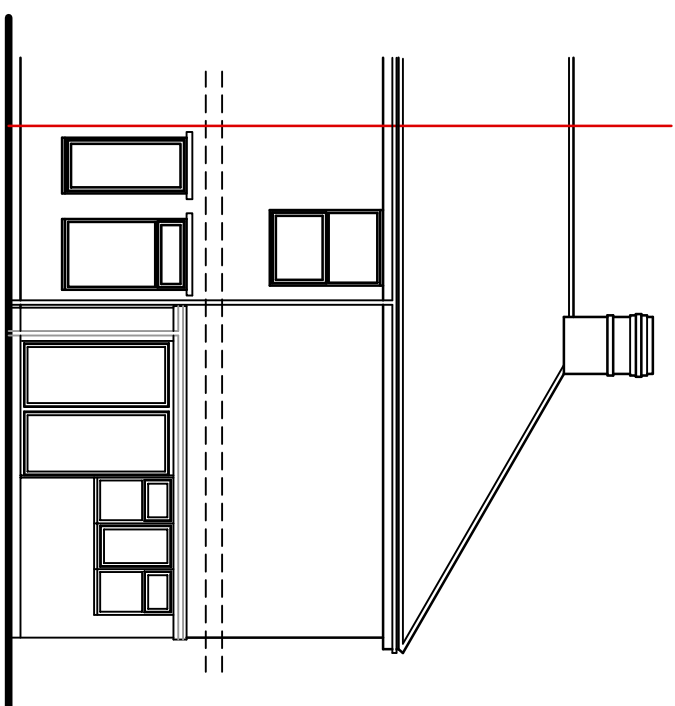
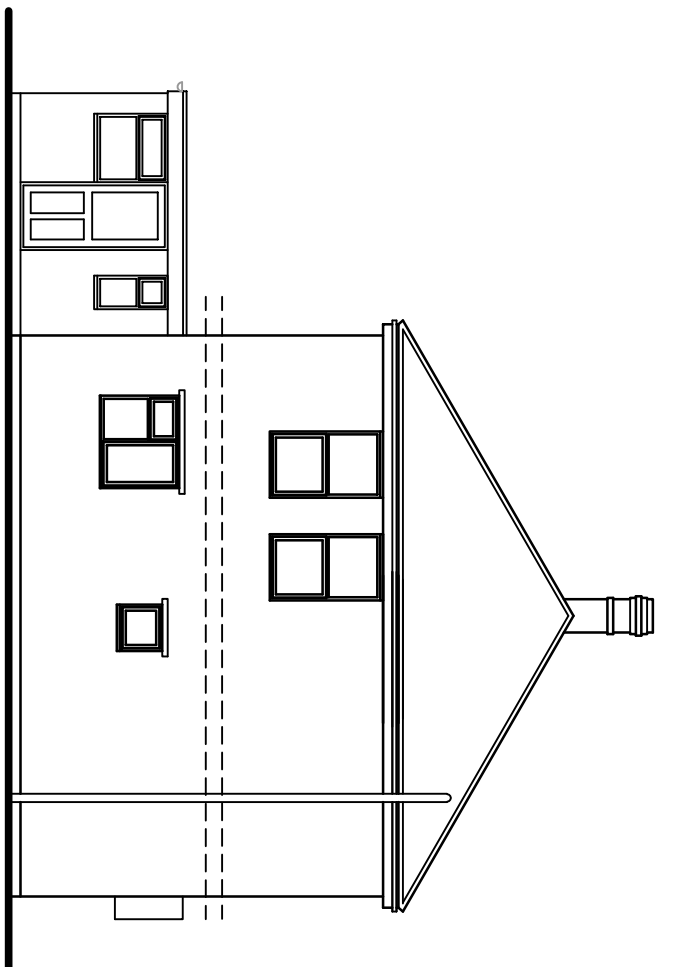
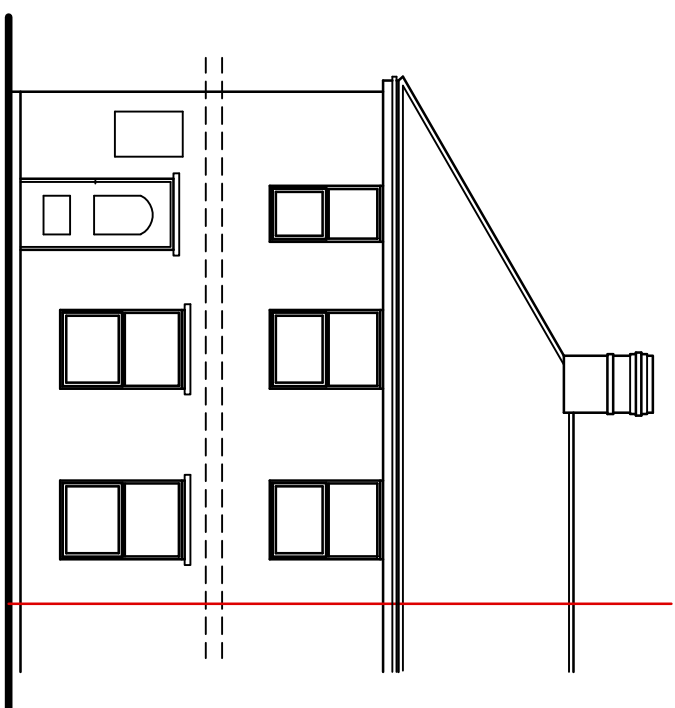
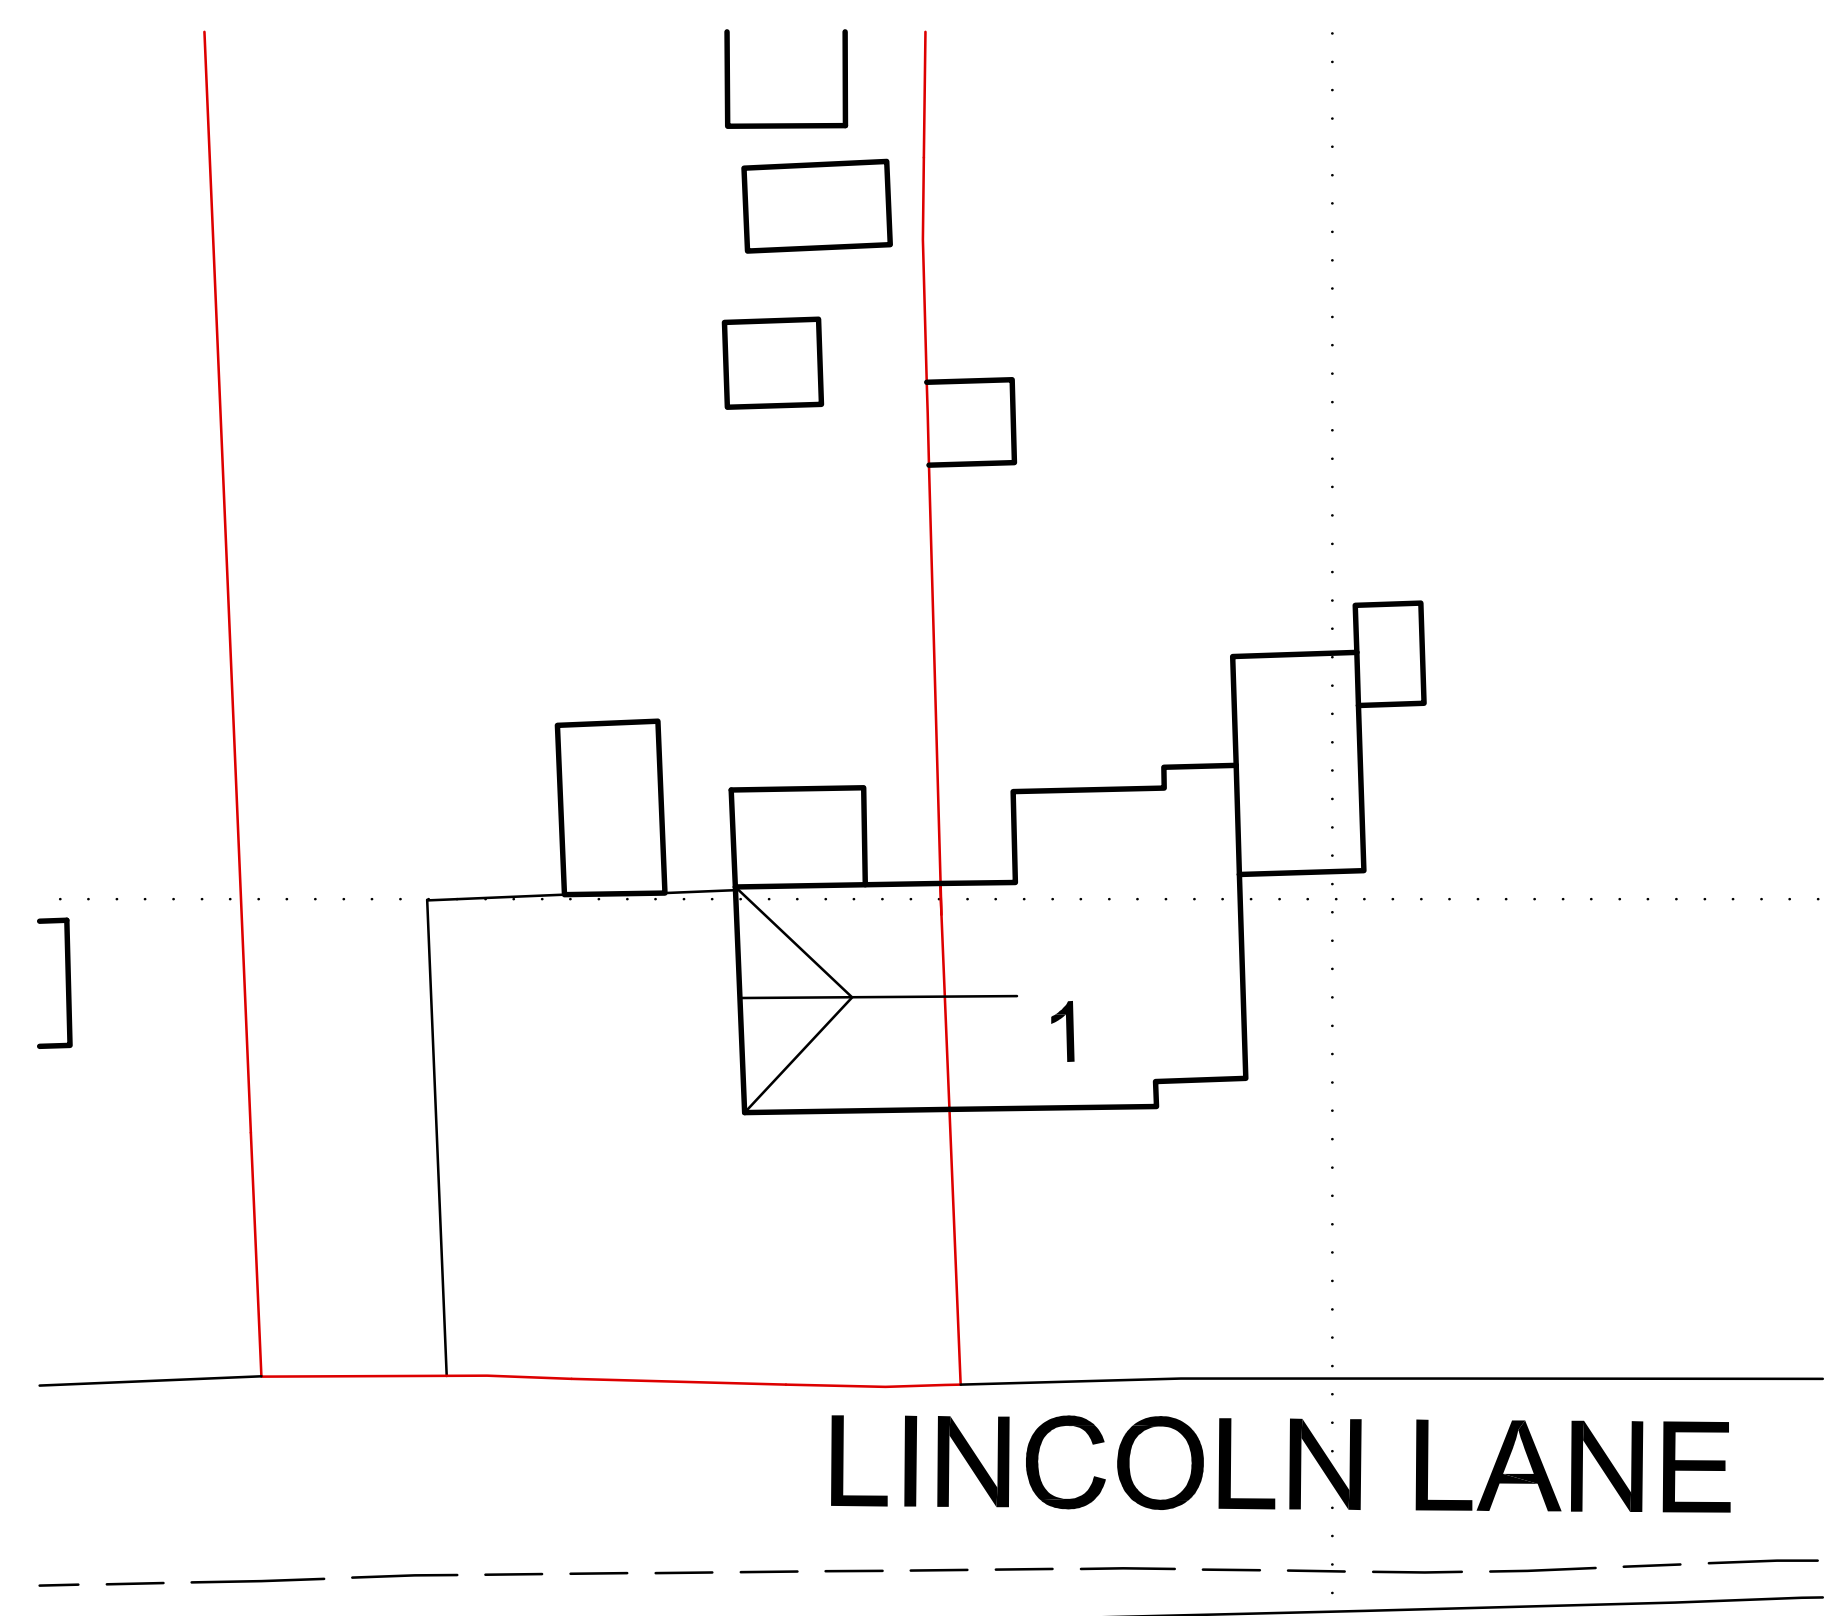
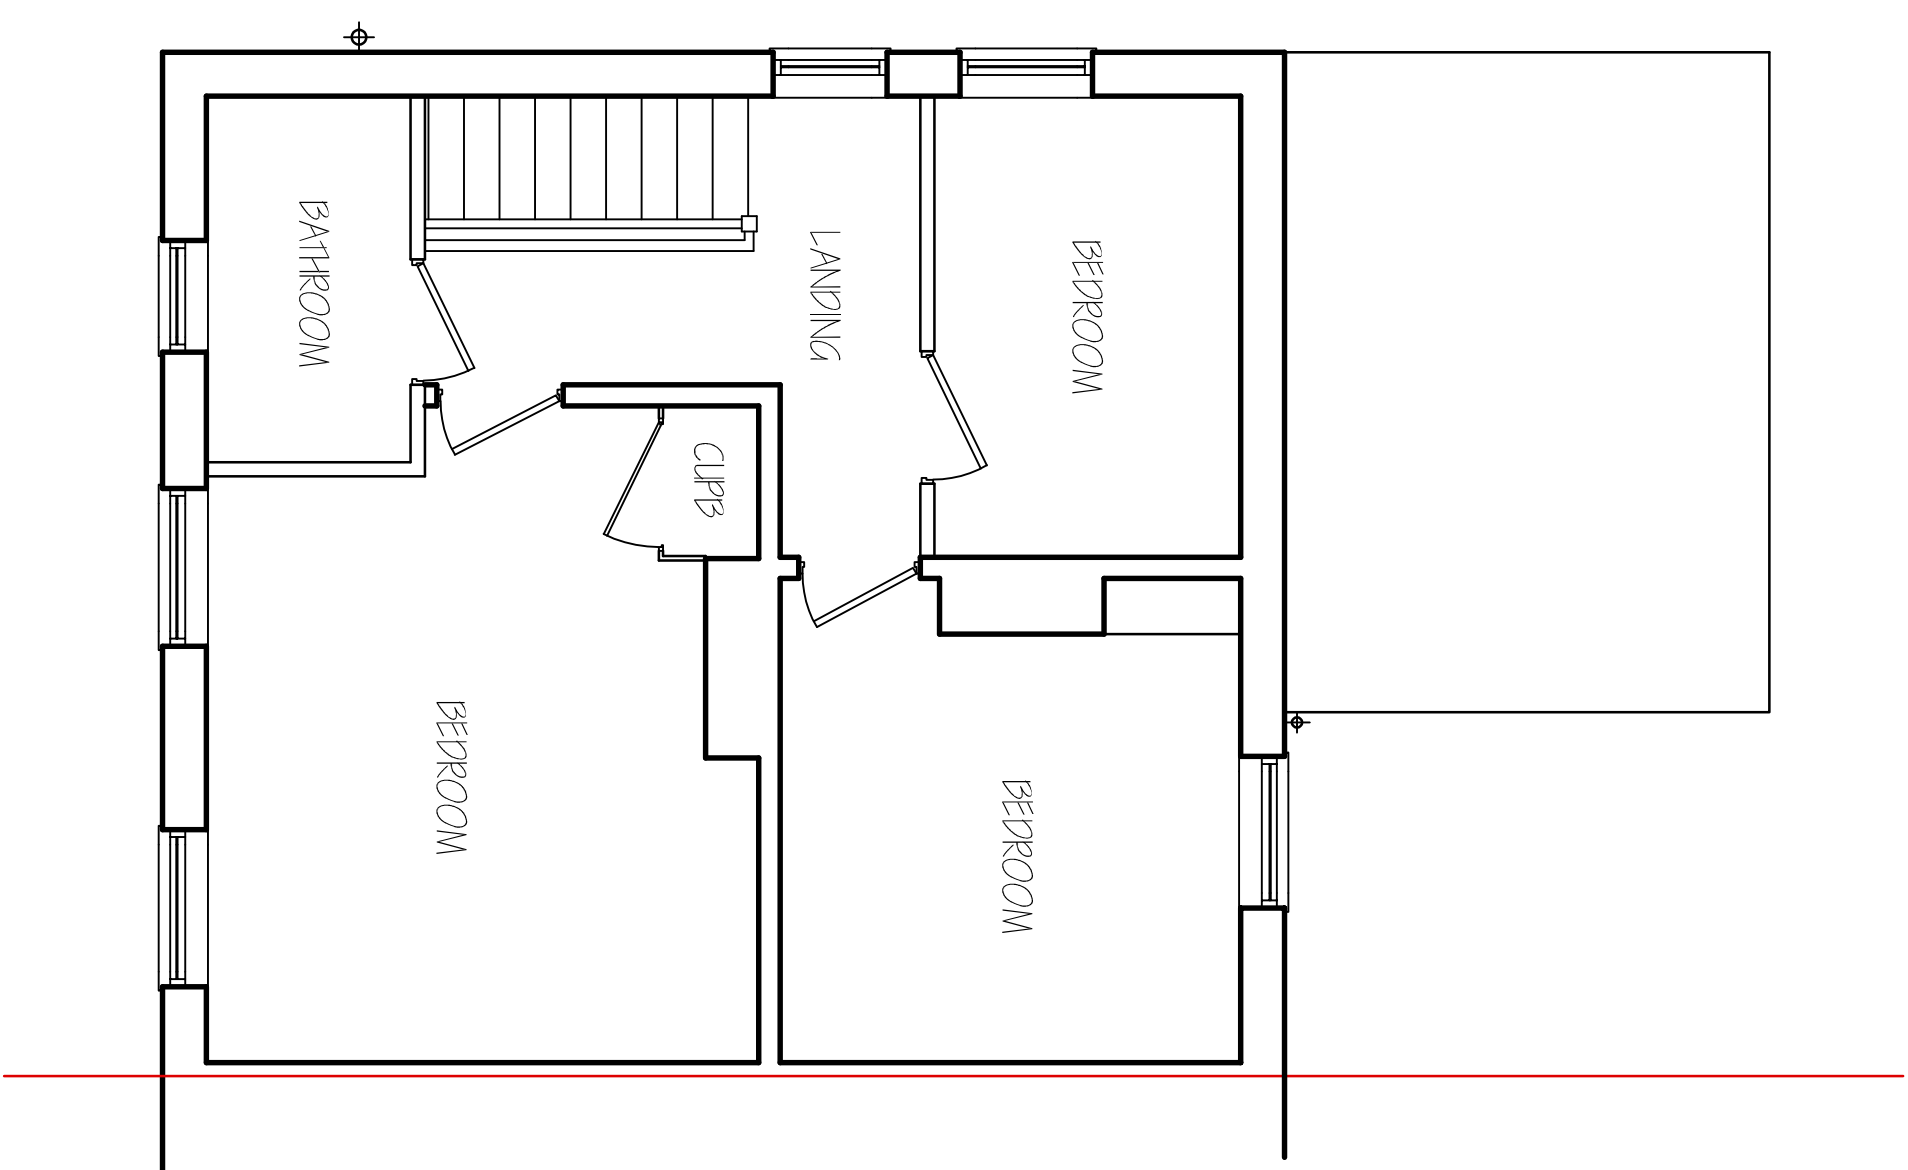


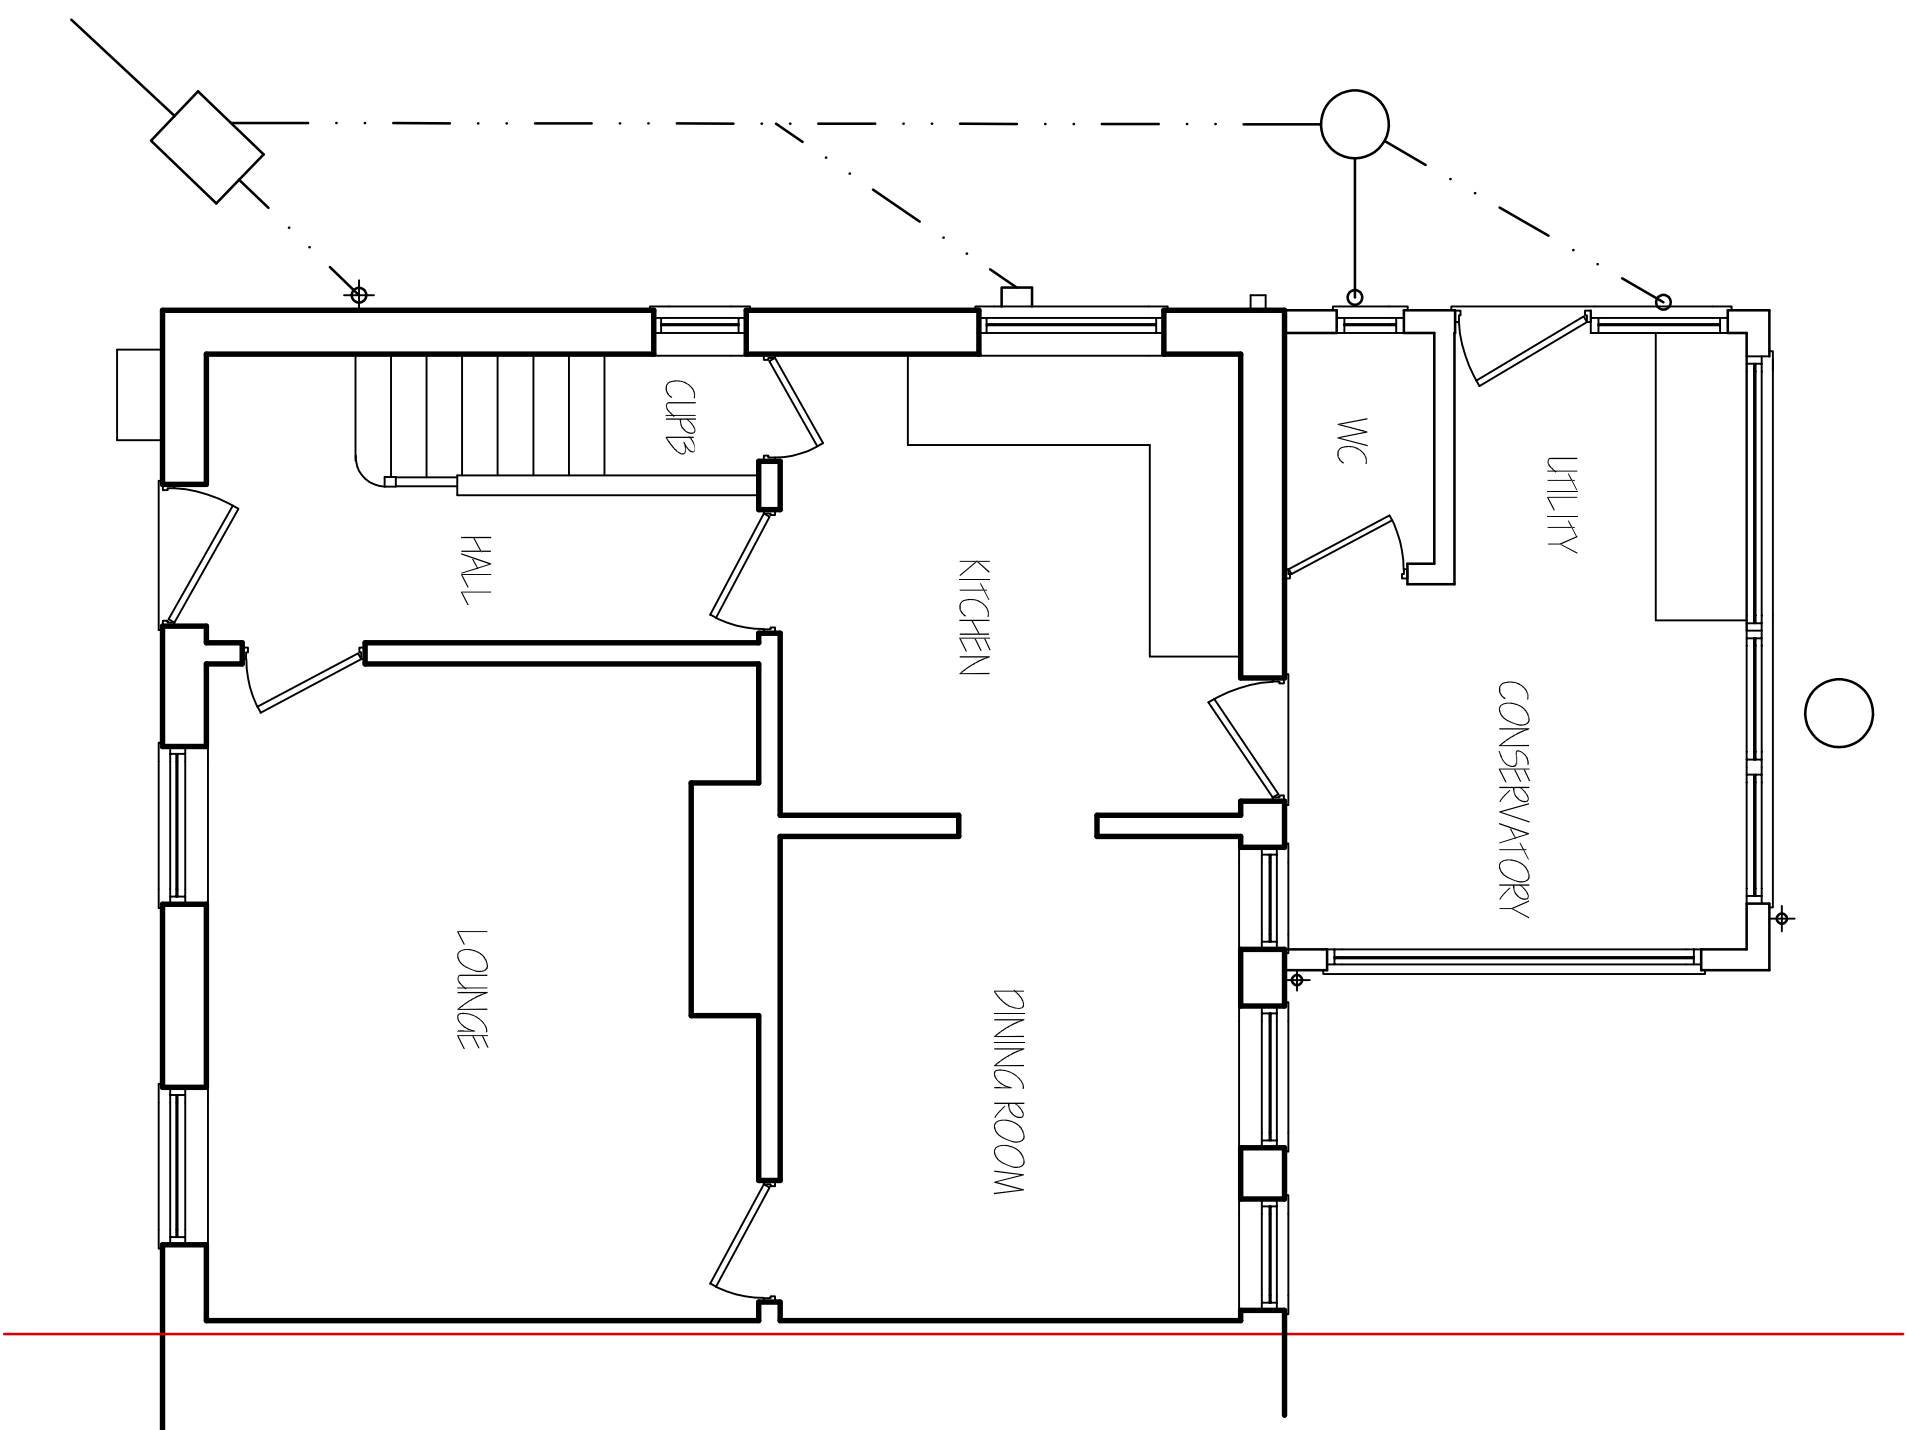

LOCATION PLAN 1:2500C

[illegible]

G. R. MERCHANT LTD.

**ARCHITECTURAL
CONSULTANTS**



4 Wrights Mews
12A Park Road, Holbeach,
Spalding, Lincs, PE12 7EE
Tel: 01406 490800
E-Mail: office@grmerchantltd.com
Website: www.grmerchantltd.com

EXTENSION & ALTERATIONS
2 LINCOLN LANE
HOLBECK ST MARKS
SPALDING, Lincs. PE12 8DY

Client: MR. G. WILLIS

EXISTING
FLOOR PLANS & ELEVATIONS
SITE PLAN & LOCATION PLAN

1:50 & 1:100 (Unless Otherwise Stated)

DO NOT SCALE FROM THIS DRAWING