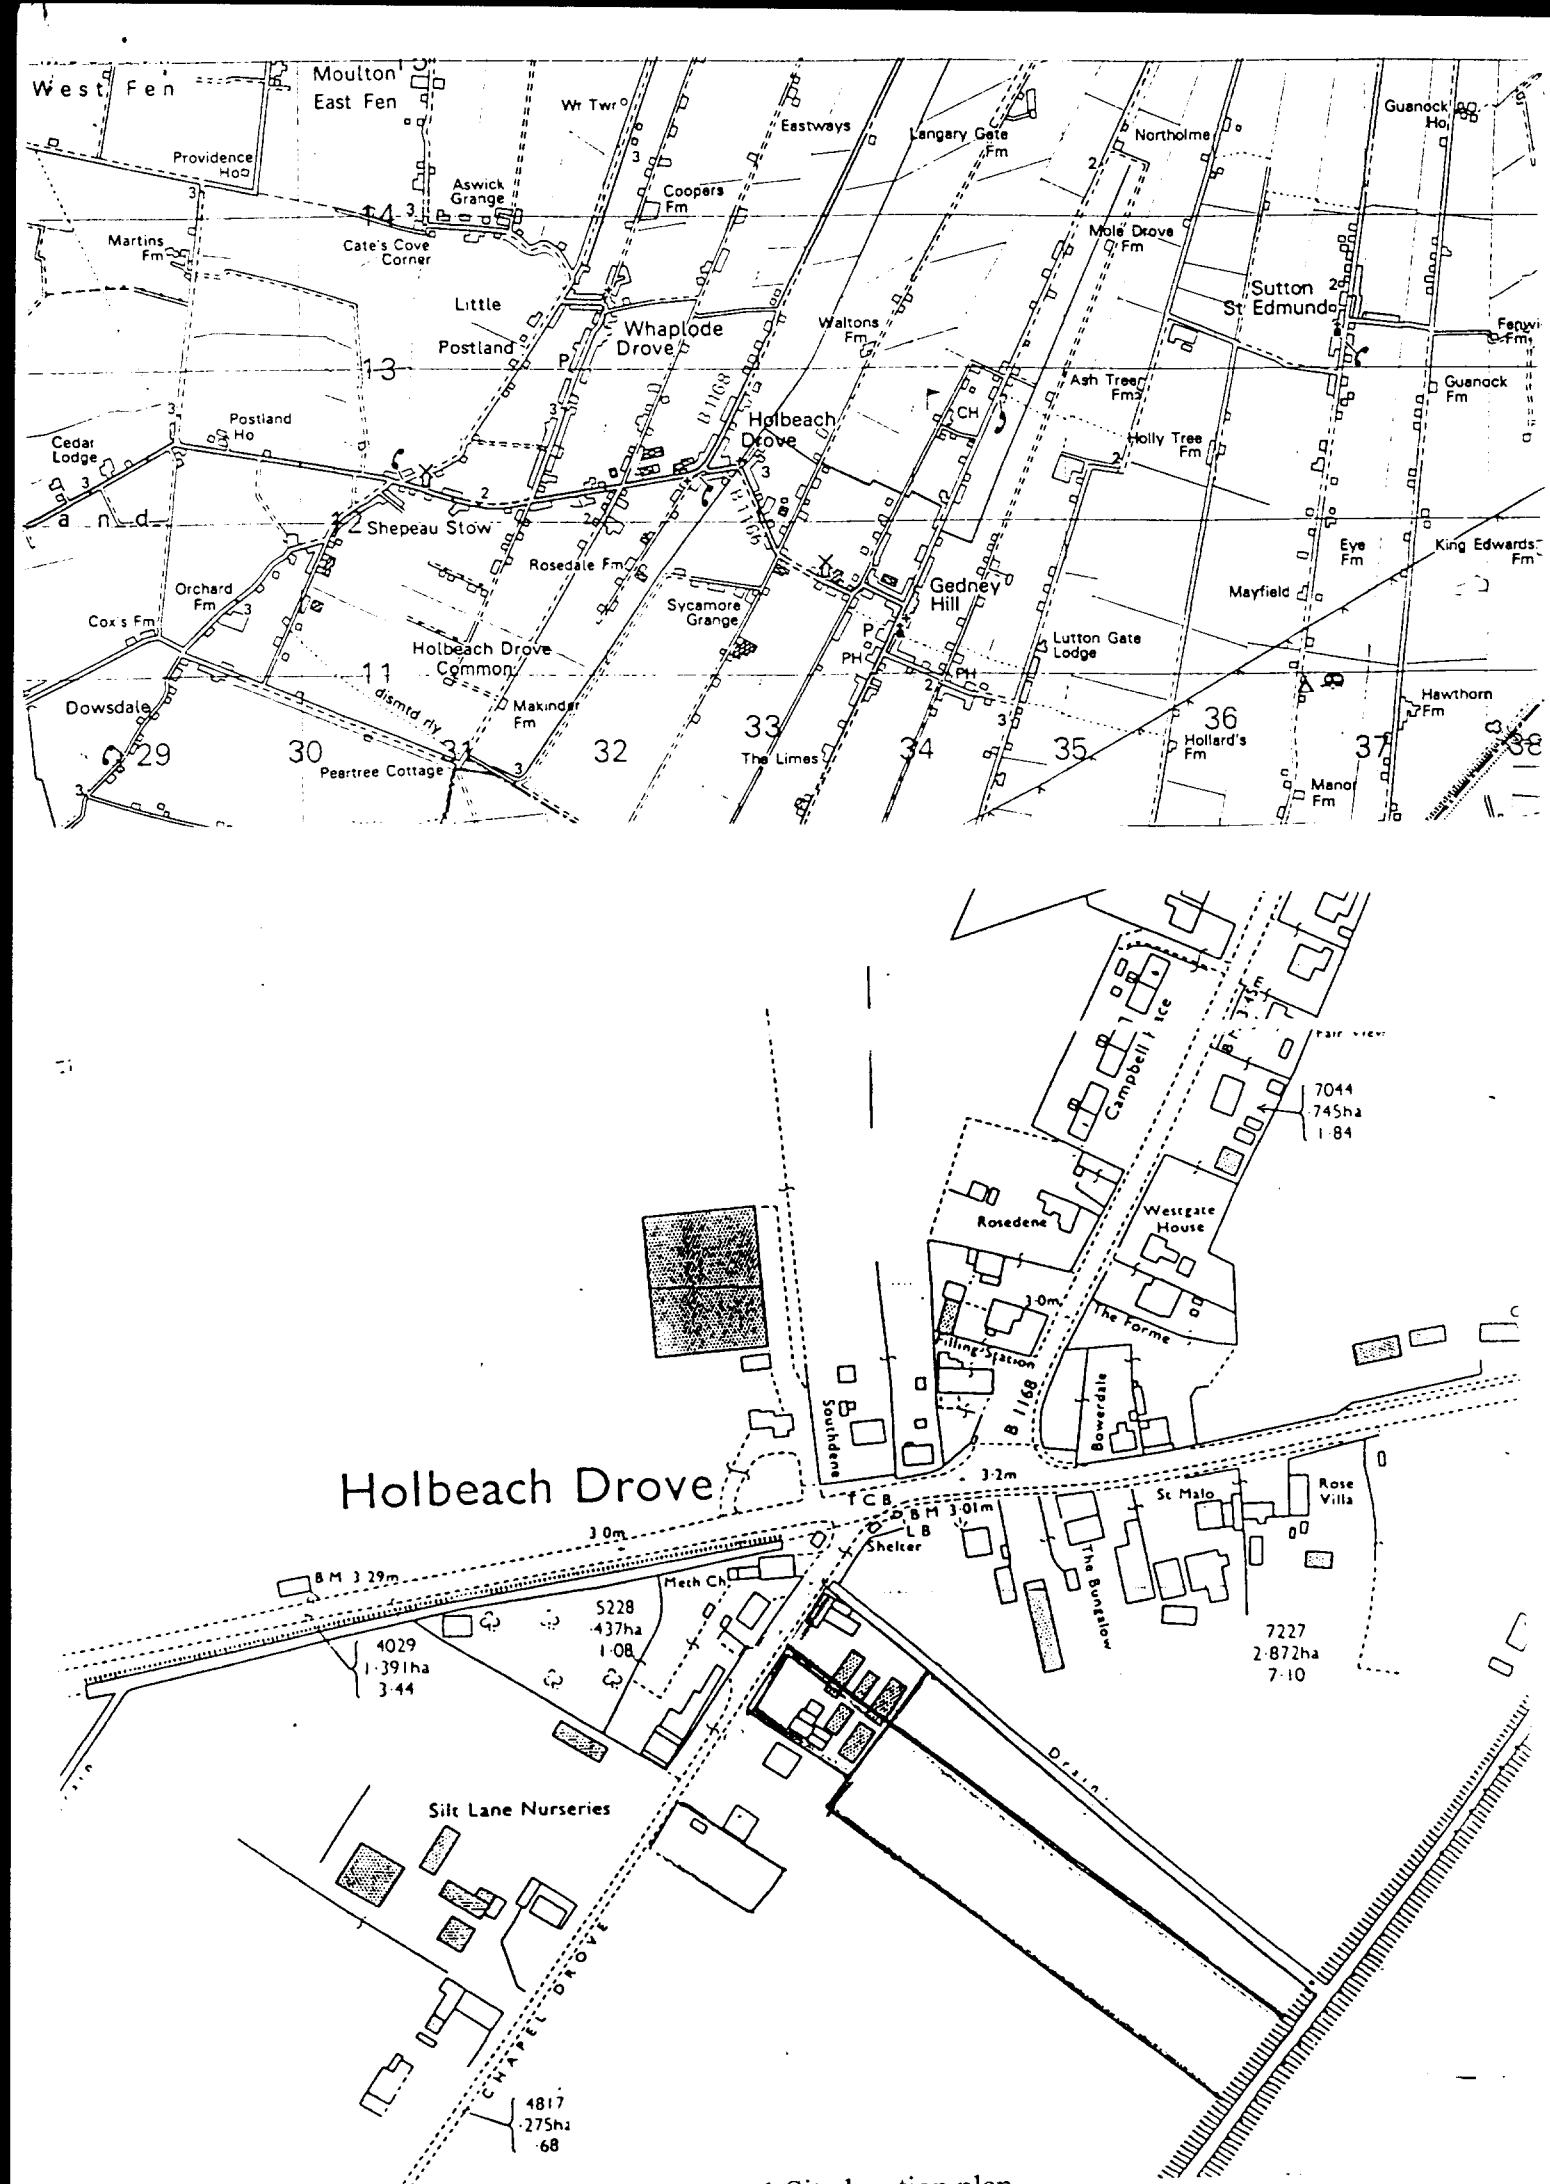


Figure 1 Site location plan

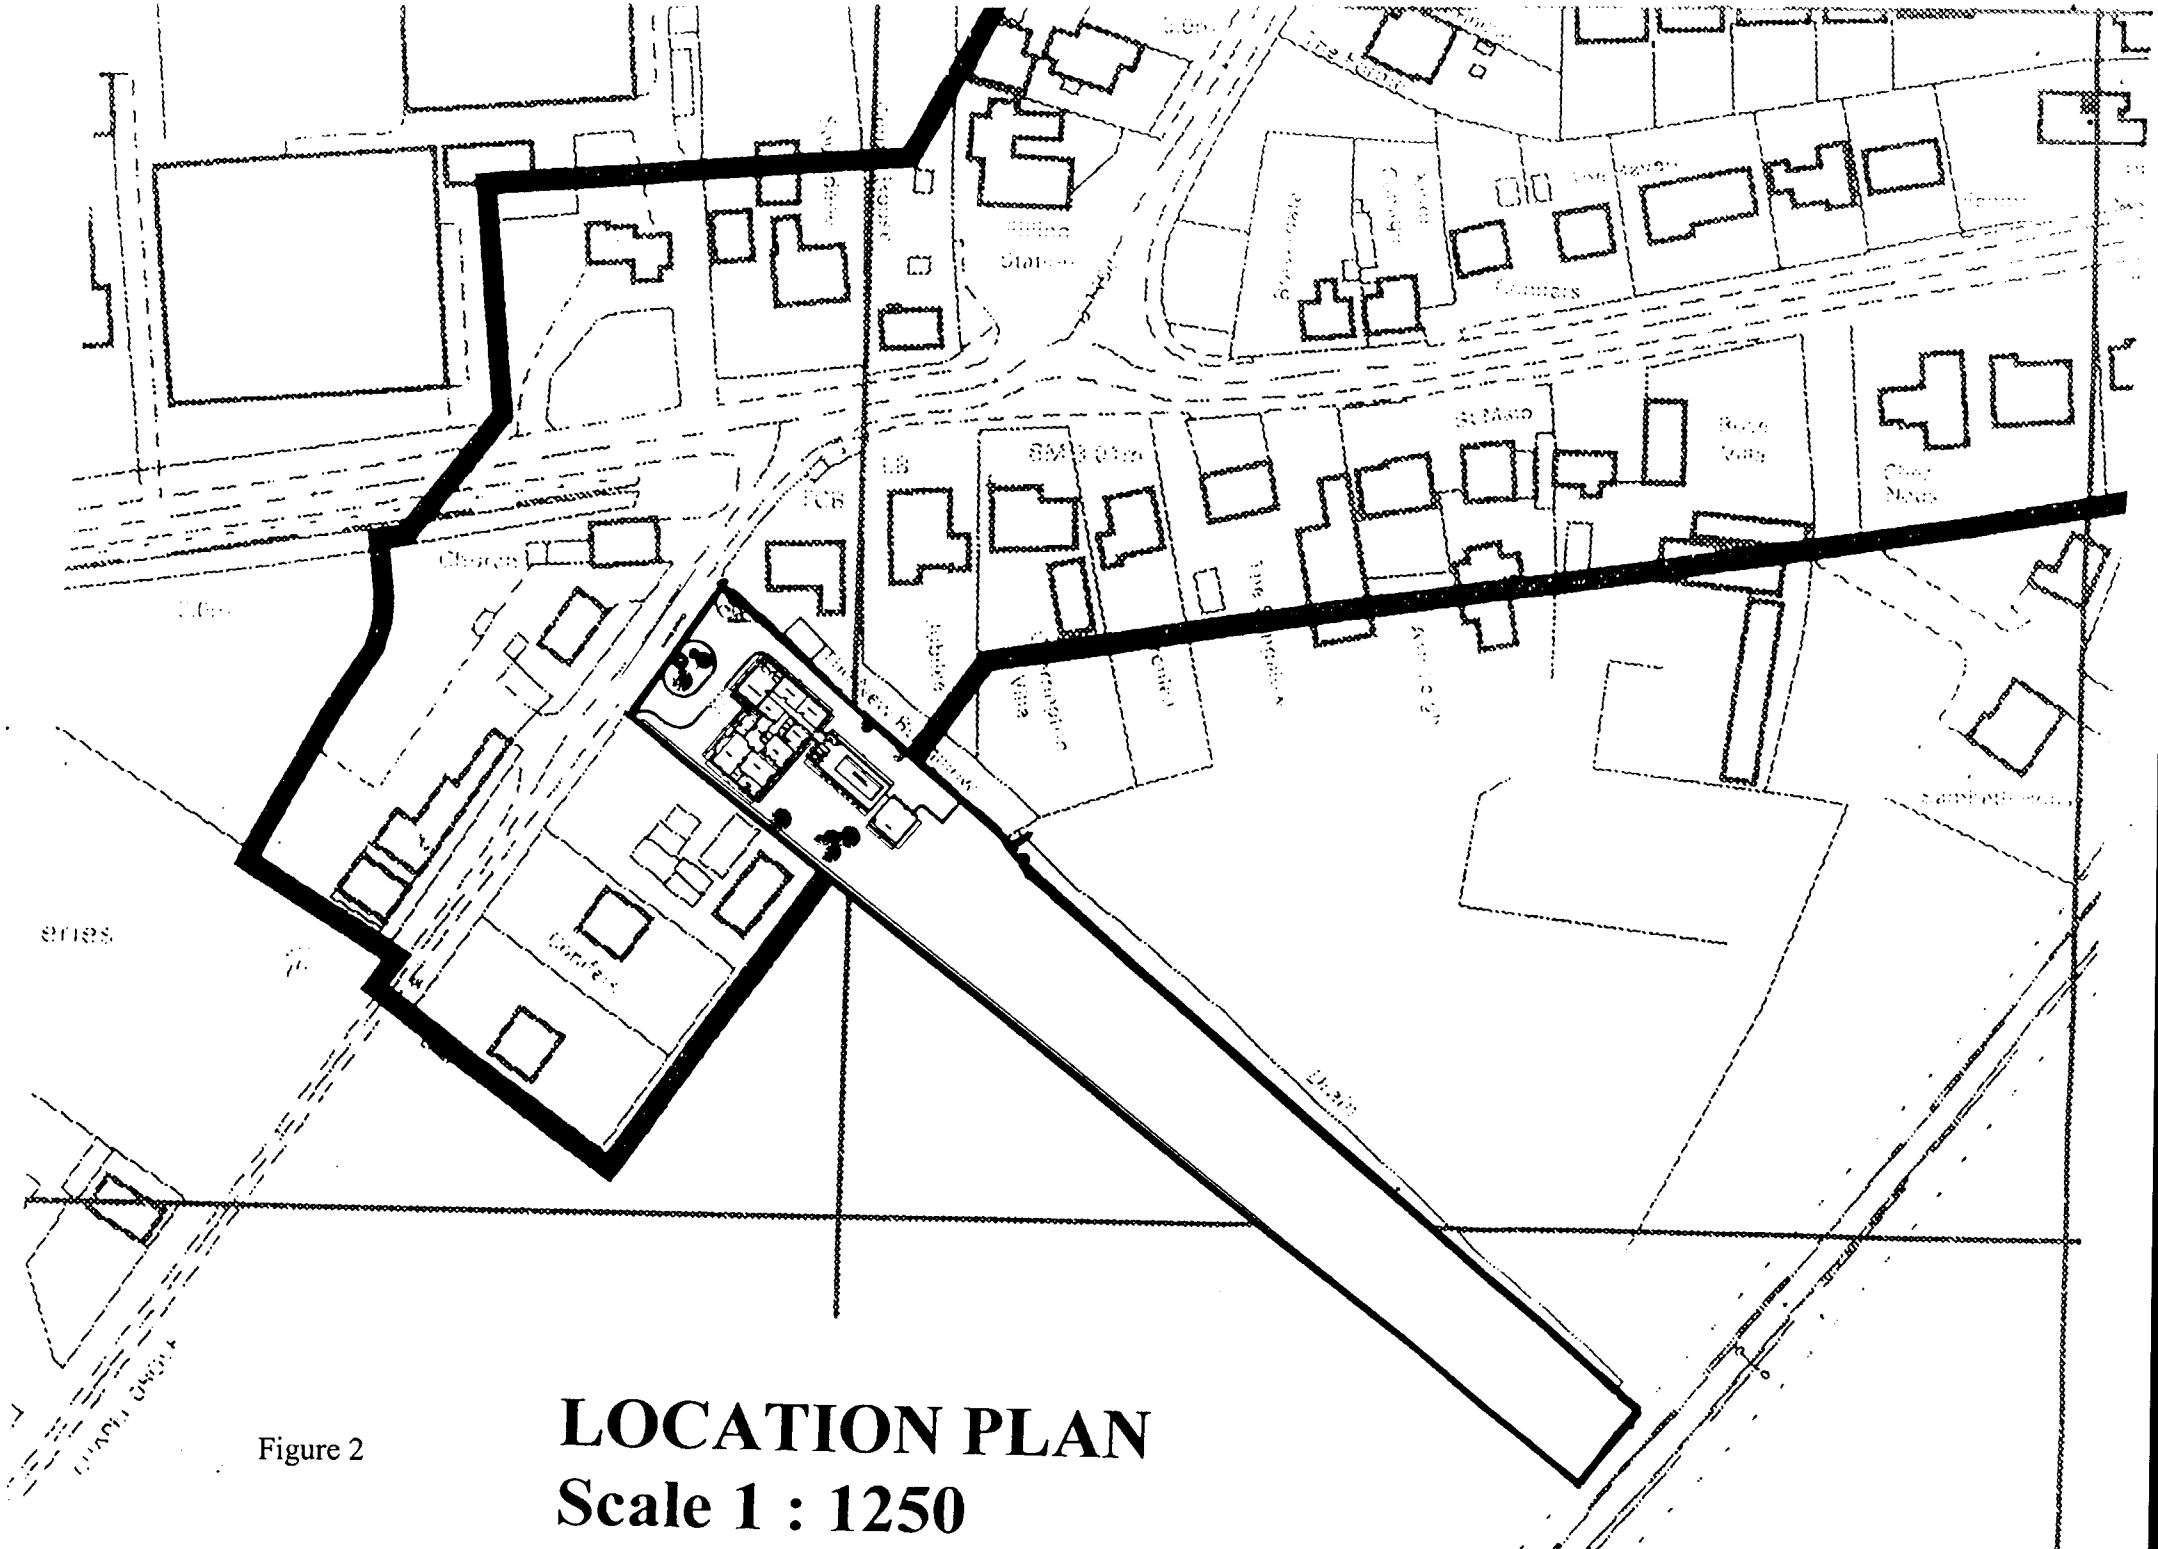


Figure 2

LOCATION PLAN
Scale 1 : 1250

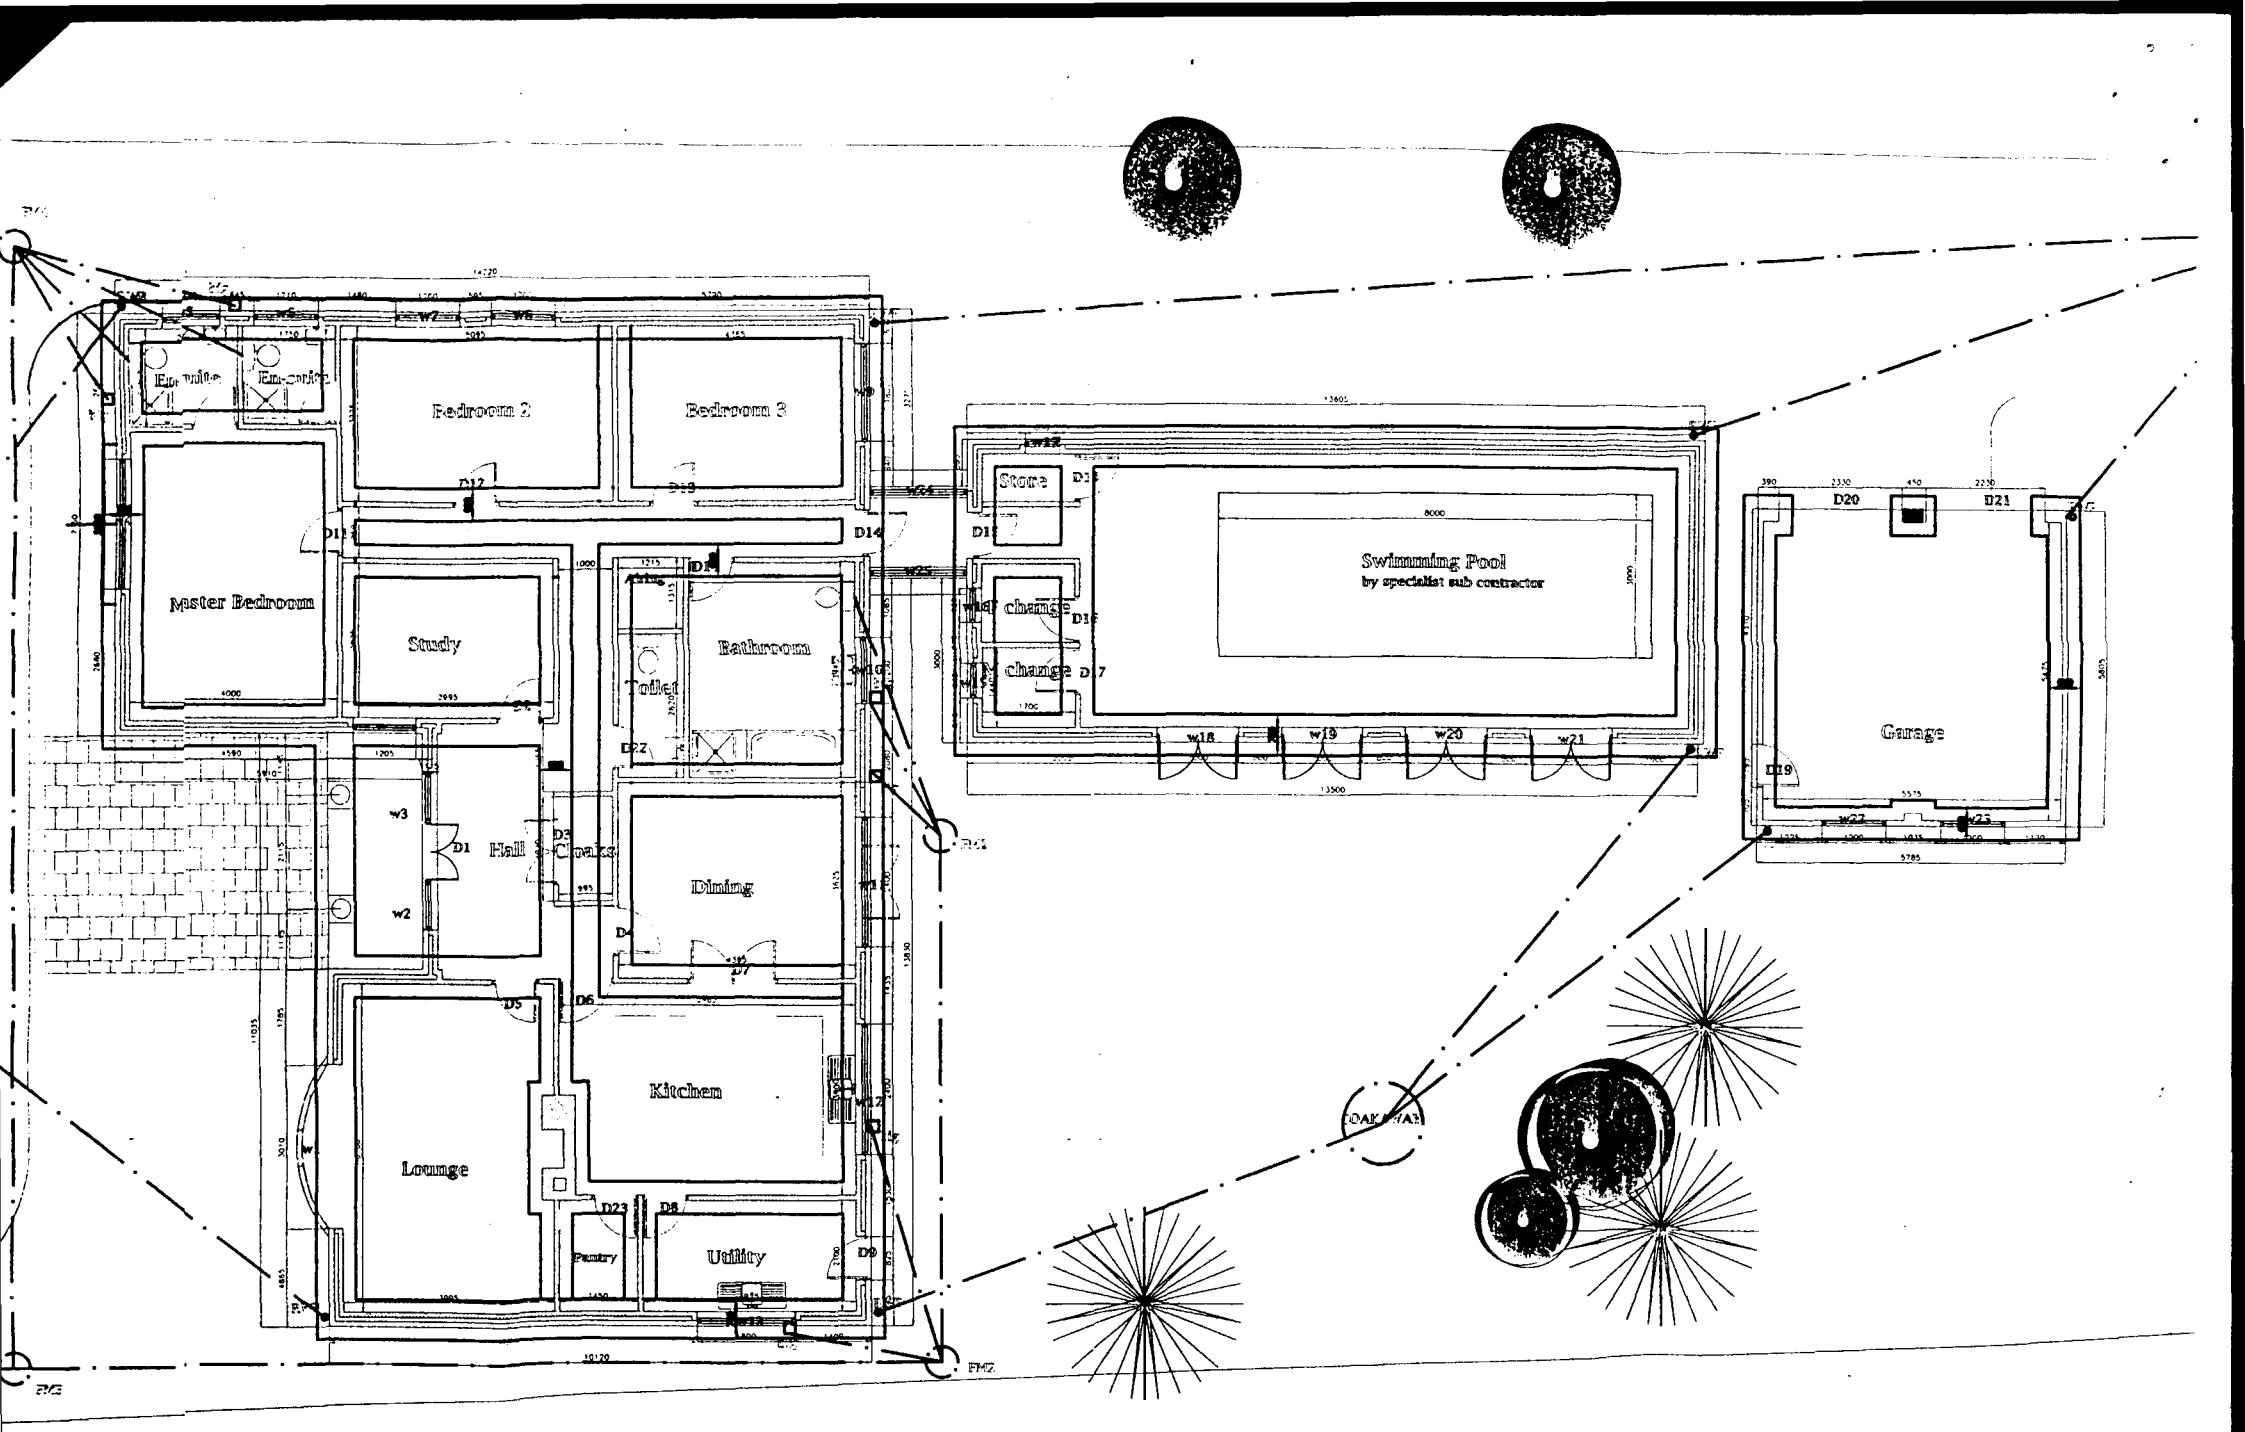


Figure 3 Footings plan