

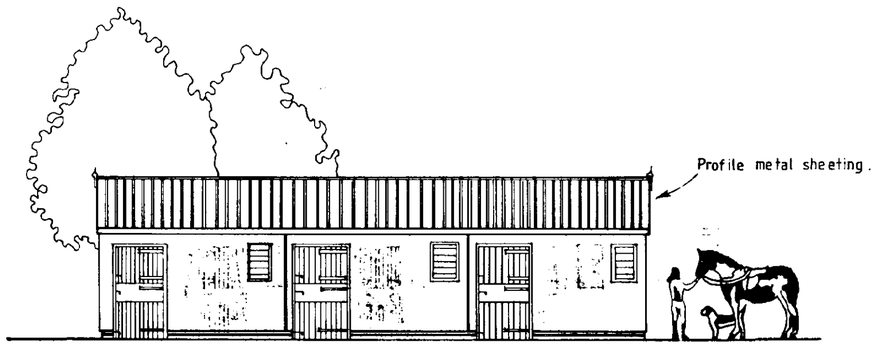



Elevation A

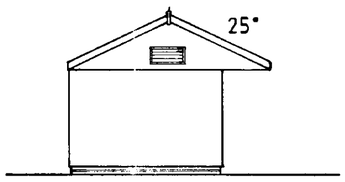


Elevation B

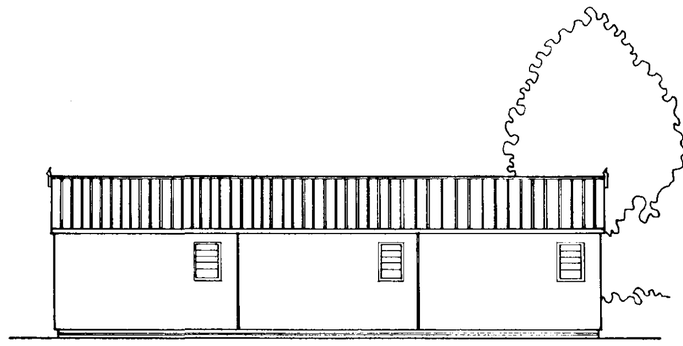


Elevation C

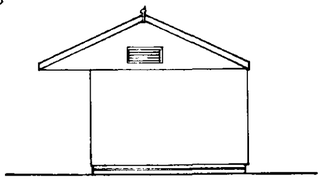


Elevation D

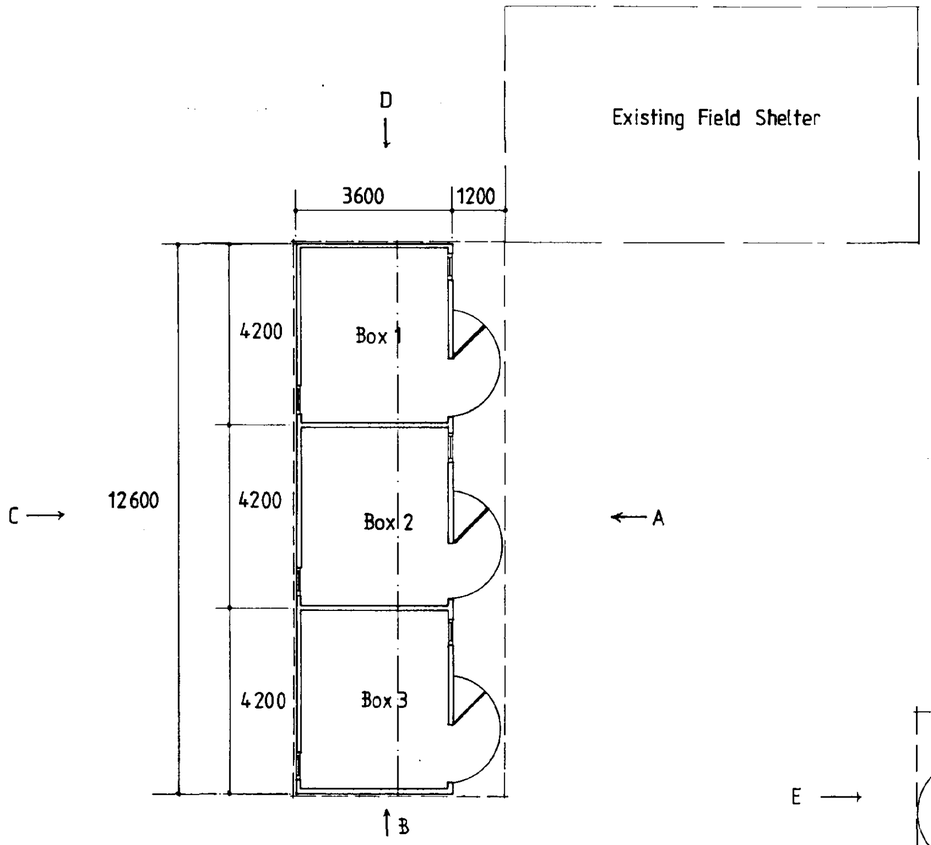


GENERAL LAYOUT- Alldims.are approx.

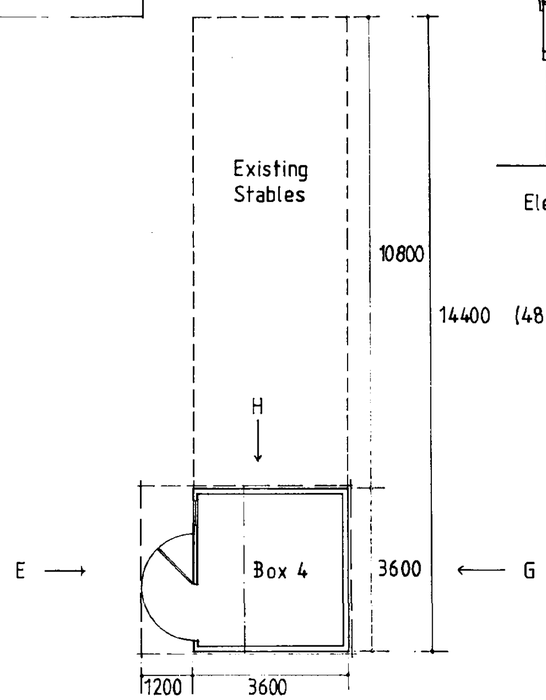


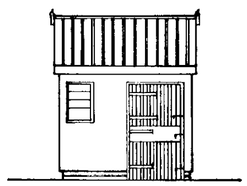


Elevation E

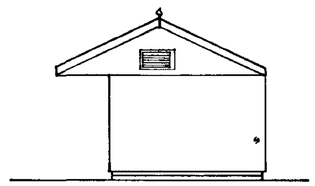

Elevation F

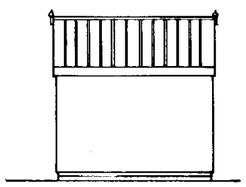

Elevation G

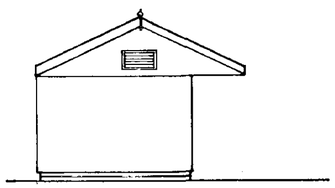

Elevation H

Z4 MAR 2001
063901

DETERMINED PLAN

Scott's OF THRAPSTON

J. SCOTT (THRAPSTON) LIMITED

Buildings Division

Bridge Street, Thrapston, Northants. NN14 4LR
Telephone Thrapston 01832 732366 Fax 01832 733703

client/job
Mr + Mrs Pennington
Barrington House Farm
Fen Road
Holbeach.

date
May '01


scale
1:100

drawing title
General Layout + Elevations.

drawing no.
5156

revisions

drawn by
TLH

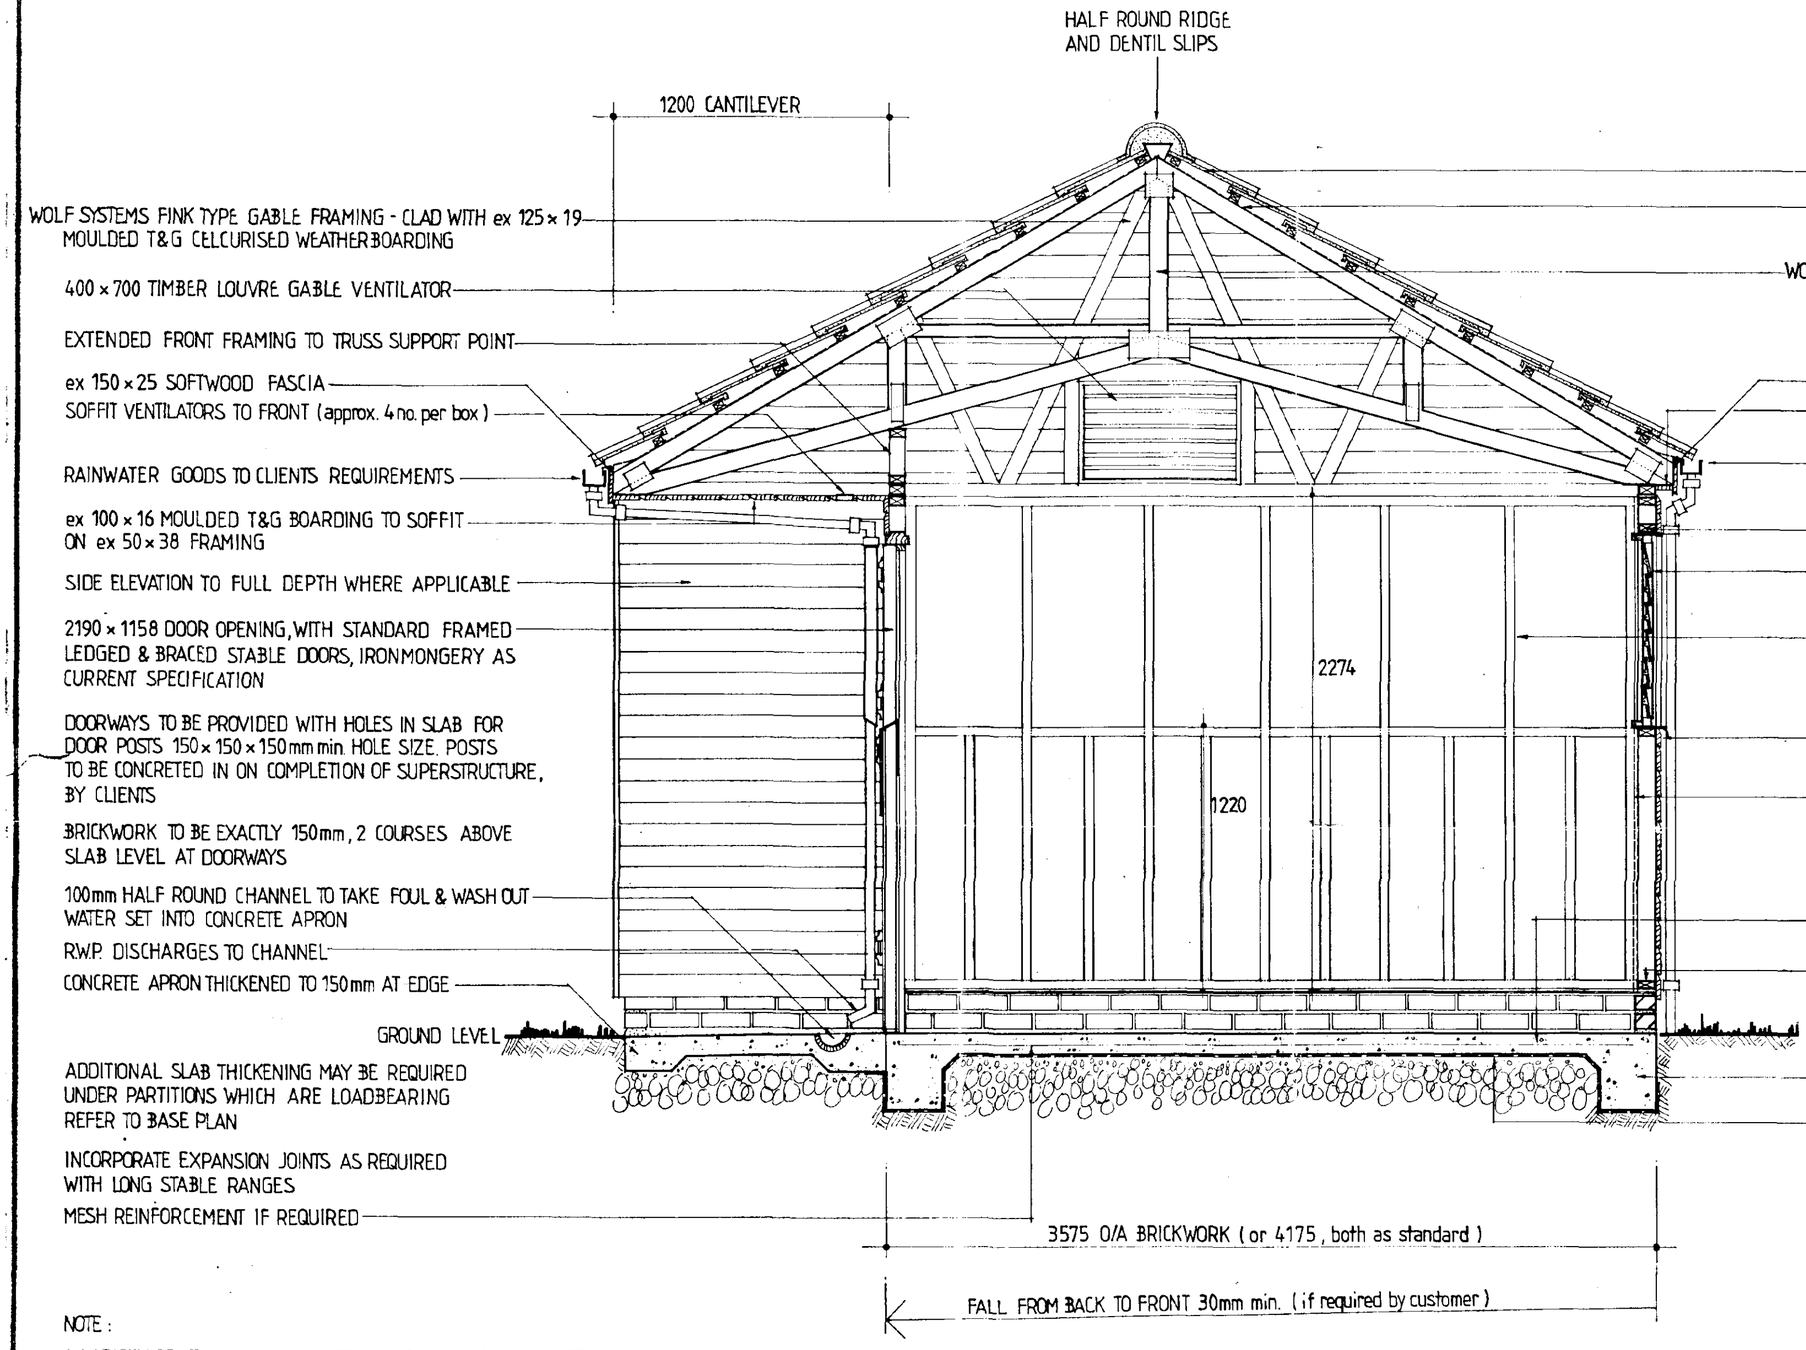

NOTE: ROOF PITCH VARIES TO SUIT CLIENTS REQUIREMENTS & TYPE OF TILE / SLATE SELECTED

NOTE:

A VARIETY OF STRUCTURAL FIREPROOFING TECHNIQUES CAN BE EMBODIED WITHIN THE BASIC STRUCTURAL SYSTEM TO SUIT INDIVIDUAL LOCAL AUTHORITY REQUIREMENTS AND PROXIMITY OF RELEVANT BOUNDARIES

TIMBER SIZES SHOWN ARE SAWN DIMENSIONS. ALL TIMBER USED IS PLANED AND WILL THEREFORE BE SLIGHTLY SMALLER.

...LIC ...NING
23 ... 2001
Ref: H09/0639/01
DETERMINED PLAN

Scotts OF THRAPSTON
J. SCOTT (THRAPSTON) LIMITED
Buildings Division
Bridge Street, Thrapston, Northants. NN14 4LR
Telephone: Thrapston 0832 732366 Fax 0832 733703

client/job: STANDARD SECTION

date: MAY 1993


scale: 1:20


drawing title: 3600 DEEP NEWMARKET STABLE WITH TRUSS RAFTER ROOF

drawing no.: 505 T

revisions

drawn by: J.T.

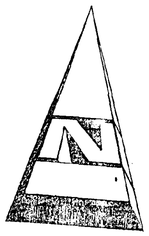

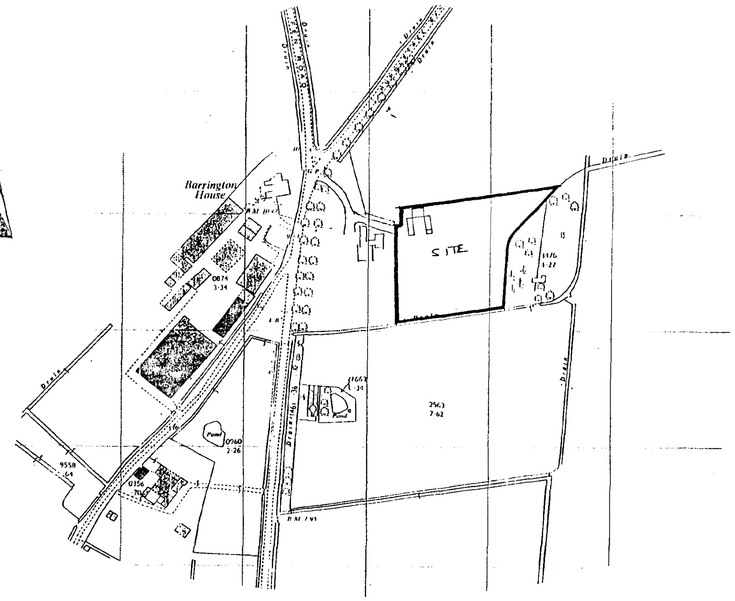
Barrington House
SITE
Drain
Drain
Drain