

TROLLEY BAY LOCATIONS INDICATED RED

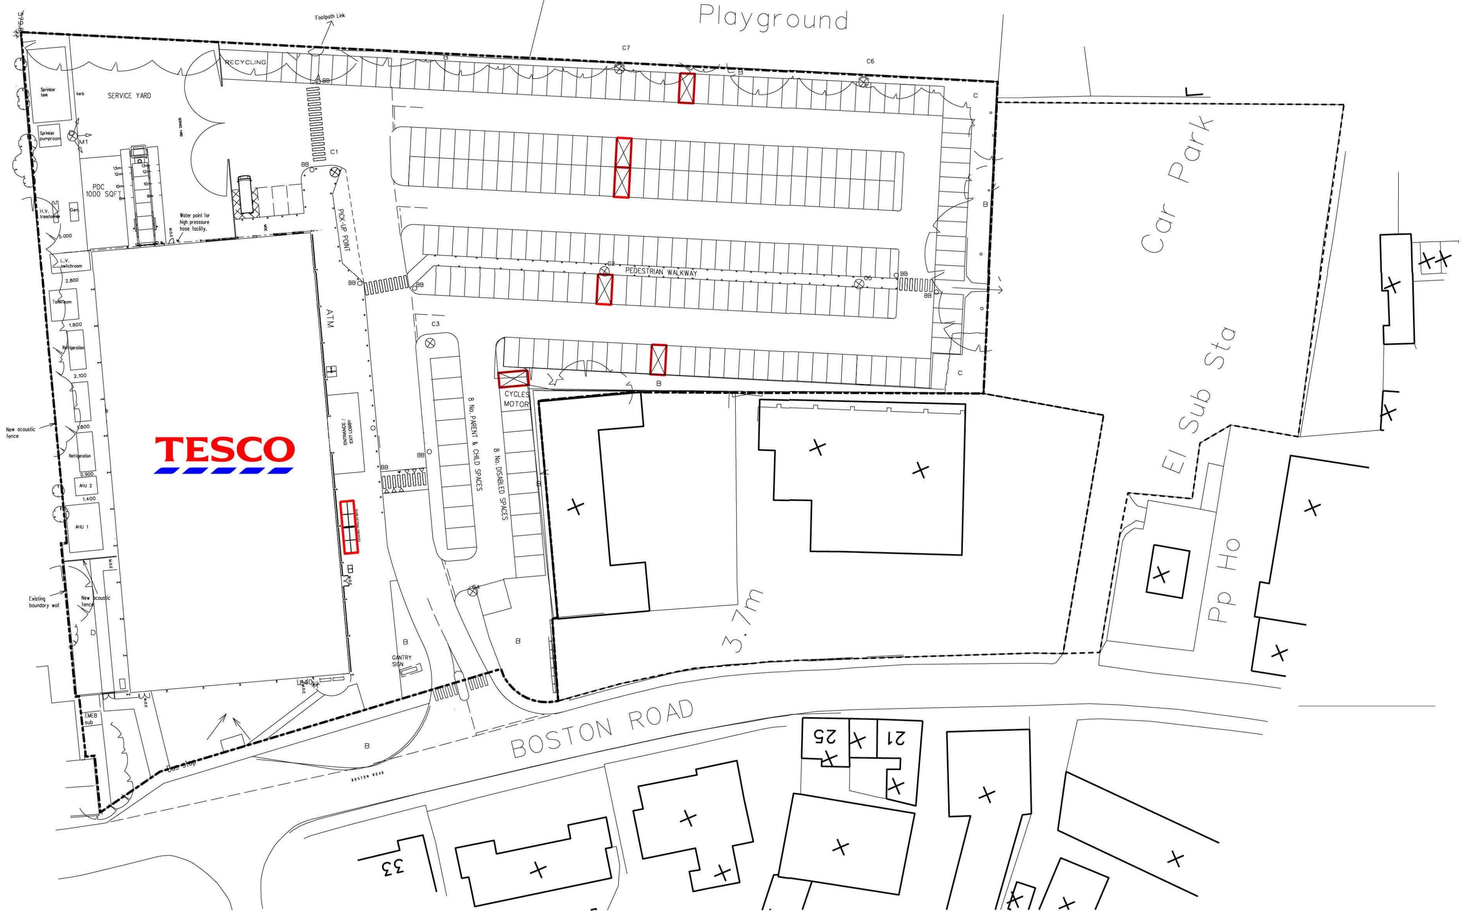

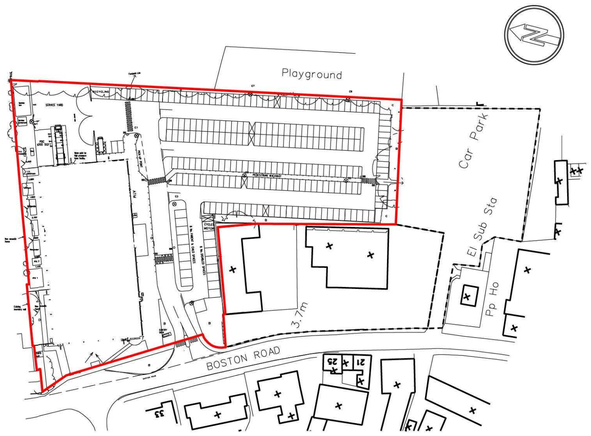


SITE LOCATION PLAN - 1:1250

Do not scale this drawing.
Architects to be notified of any discrepancies.
Contractors must check all dimensions on site.
This drawing is copyright and is for the use on this project only.
This drawing is to be used soley for the information as titled. For other information refer to the latest revision of any cross referenced drawings.

EXISTING TROLLEY BAY DETAIL (NOT TO SCALE)



TROLLEY BAY LOCATIONS INDICATED RED ON ABOVE SITE PLAN

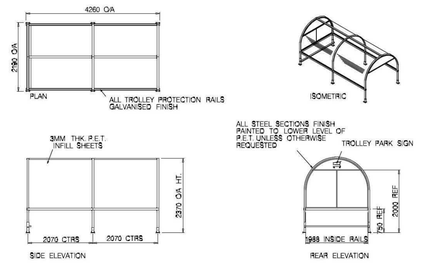


COVERED TROLLEY BAY
2 PANEL SINGLE BAY

PROPOSED TROLLEY BAY DETAIL (NOT TO SCALE)



TROLLEY BAY LOCATIONS INDICATED RED ON ABOVE SITE PLAN

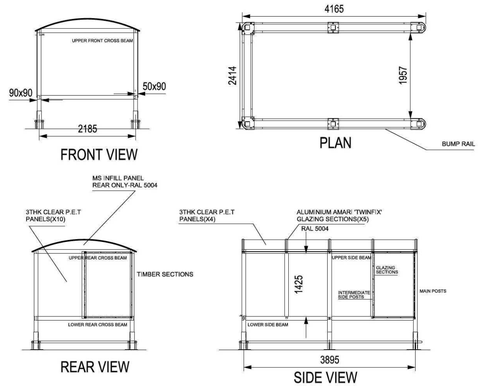

Rev	Date	Description	Amd	Ckd
#				

Amendments

Client: TESCO

Project: HOLBEACH 10 YEAR REFRESH

Title: SITE PLAN & TROLLEY BAY DETAILS

Project No:	Drwg No:	Amendment:
5213	/ P03	rev #

Scale:	Sheet:	Date:
1:500 @	A1	AUG '11

SMITH SMALLEY ARCHITECTS
CRAVEN LODGE
VICTORIA AVENUE
HARROGATE
HG1 5PX
TEL: +44 (0)1423 531 100
Web: www.smithsmalley.co.uk
Email: admin@smithsmalley.co.uk

HOLBEACH 5213