
Do not scale this drawing.
Architects to be notified of any discrepancies.
Contractors must check all dimensions on site.
This drawing is copyright and is for the use on this project only.
This drawing is to be used soley for the information as titled. For other information refer to the latest revision of any cross referenced drawings.

TESCO



PROPOSED FRONT ELEVATION

Door height to be raised to 2.95m high

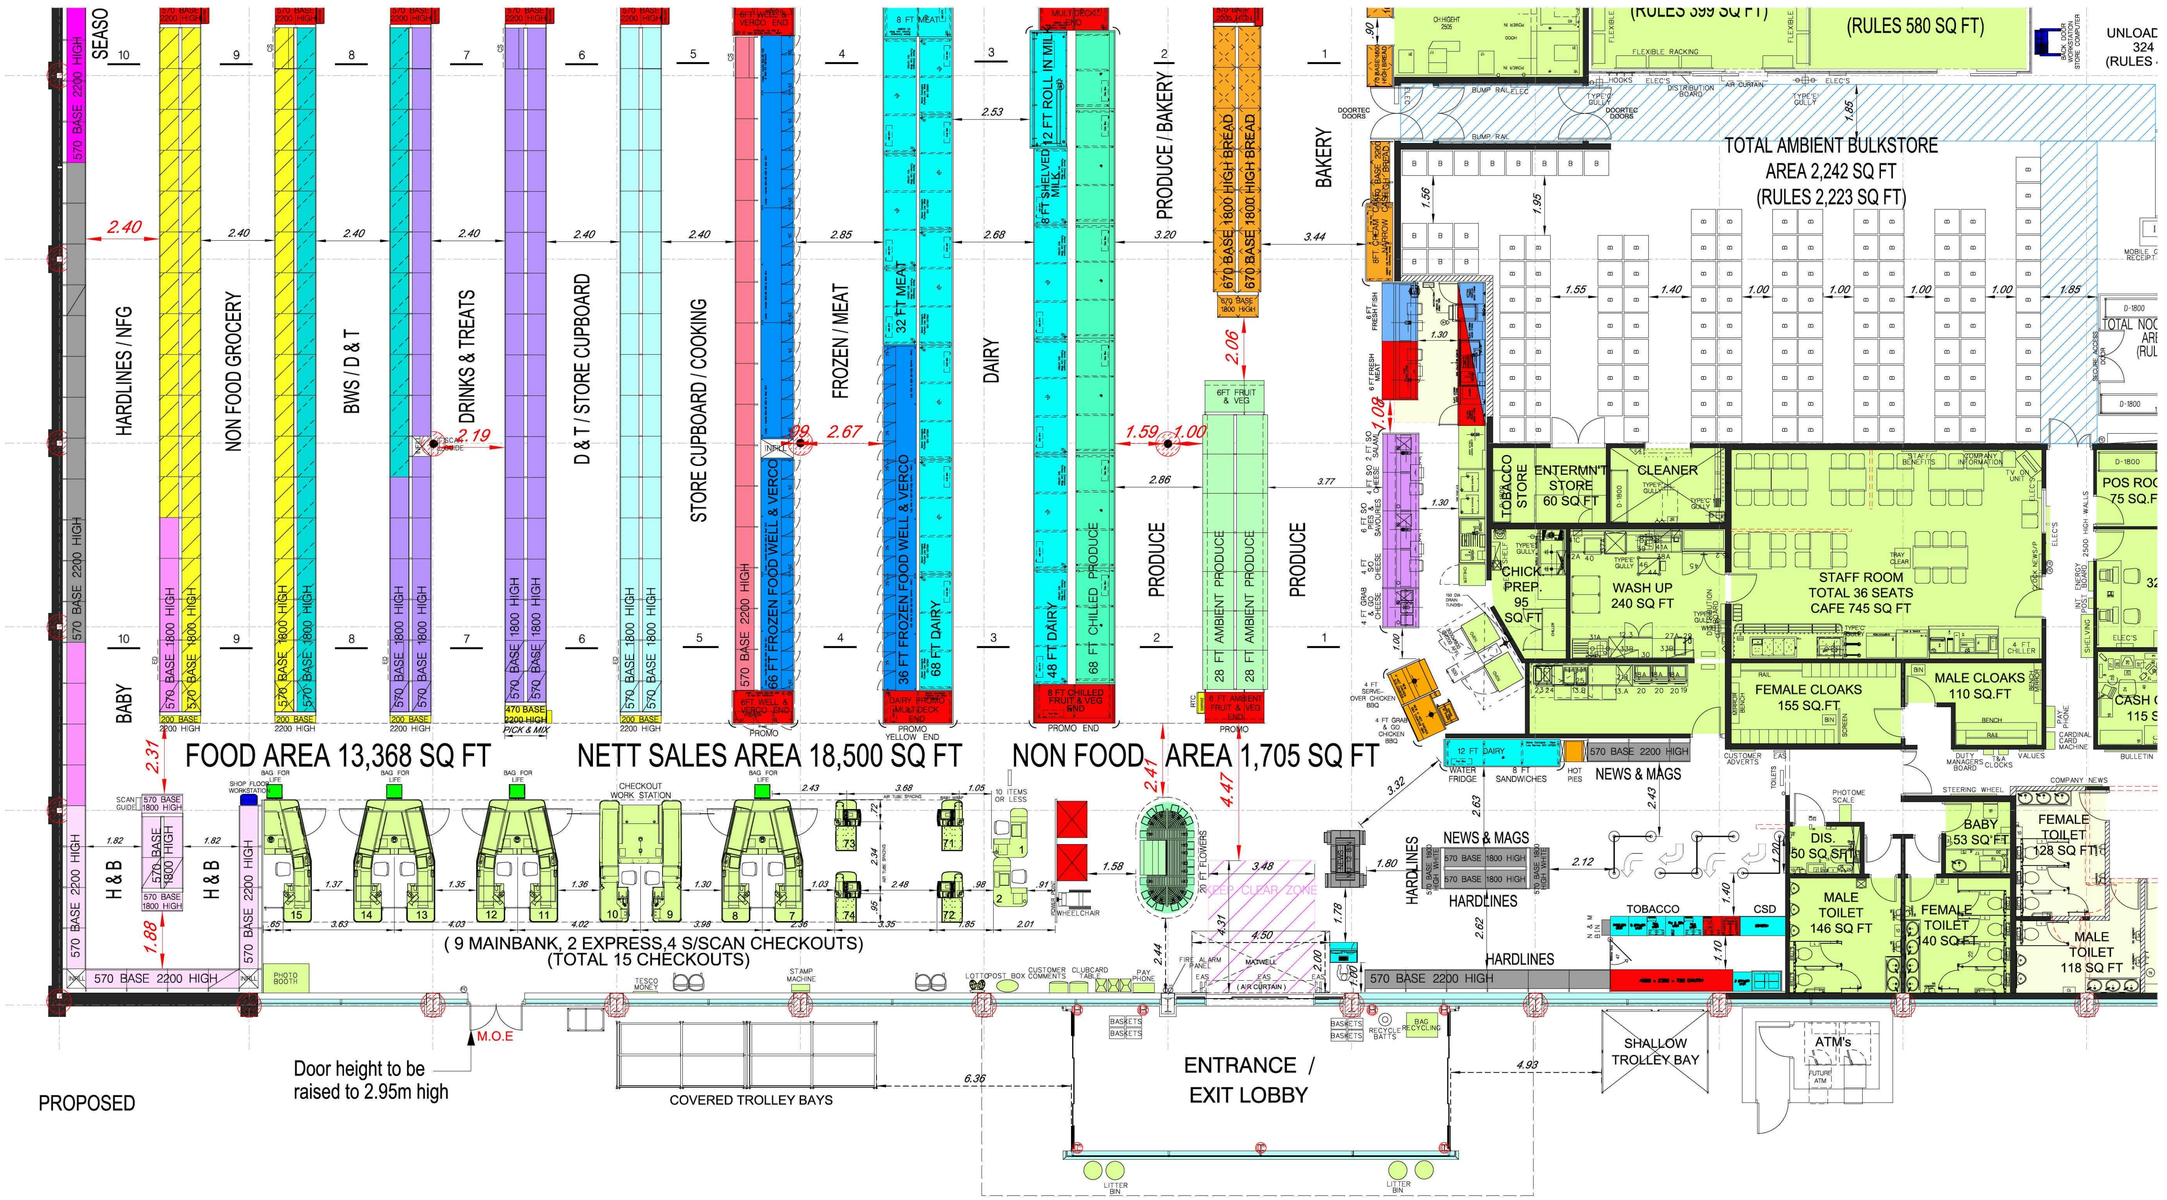

#				
Rev	Date	Description	Amd	Ckd

Amendments

Client: TESCO

Project: HOLBEACH 10 YEAR REFRESH

Title: PROPOSED PLAN AND ELEVATION

Project No:	Drwg No:	Amendment:
5213	/ P02	rev #

Scale:	Sheet:	Date:
1:100 @	A1	AUG '11

SMITH SMALLEY ARCHITECTS
CRAVEN LODGE
VICTORIA AVENUE
HARROGATE
HG1 5PX
TEL: +44 (0)1423 531 100

Web: www.smithsmalley.co.uk
Email: admin@smithsmalley.co.uk

HOLBEACH 5213