


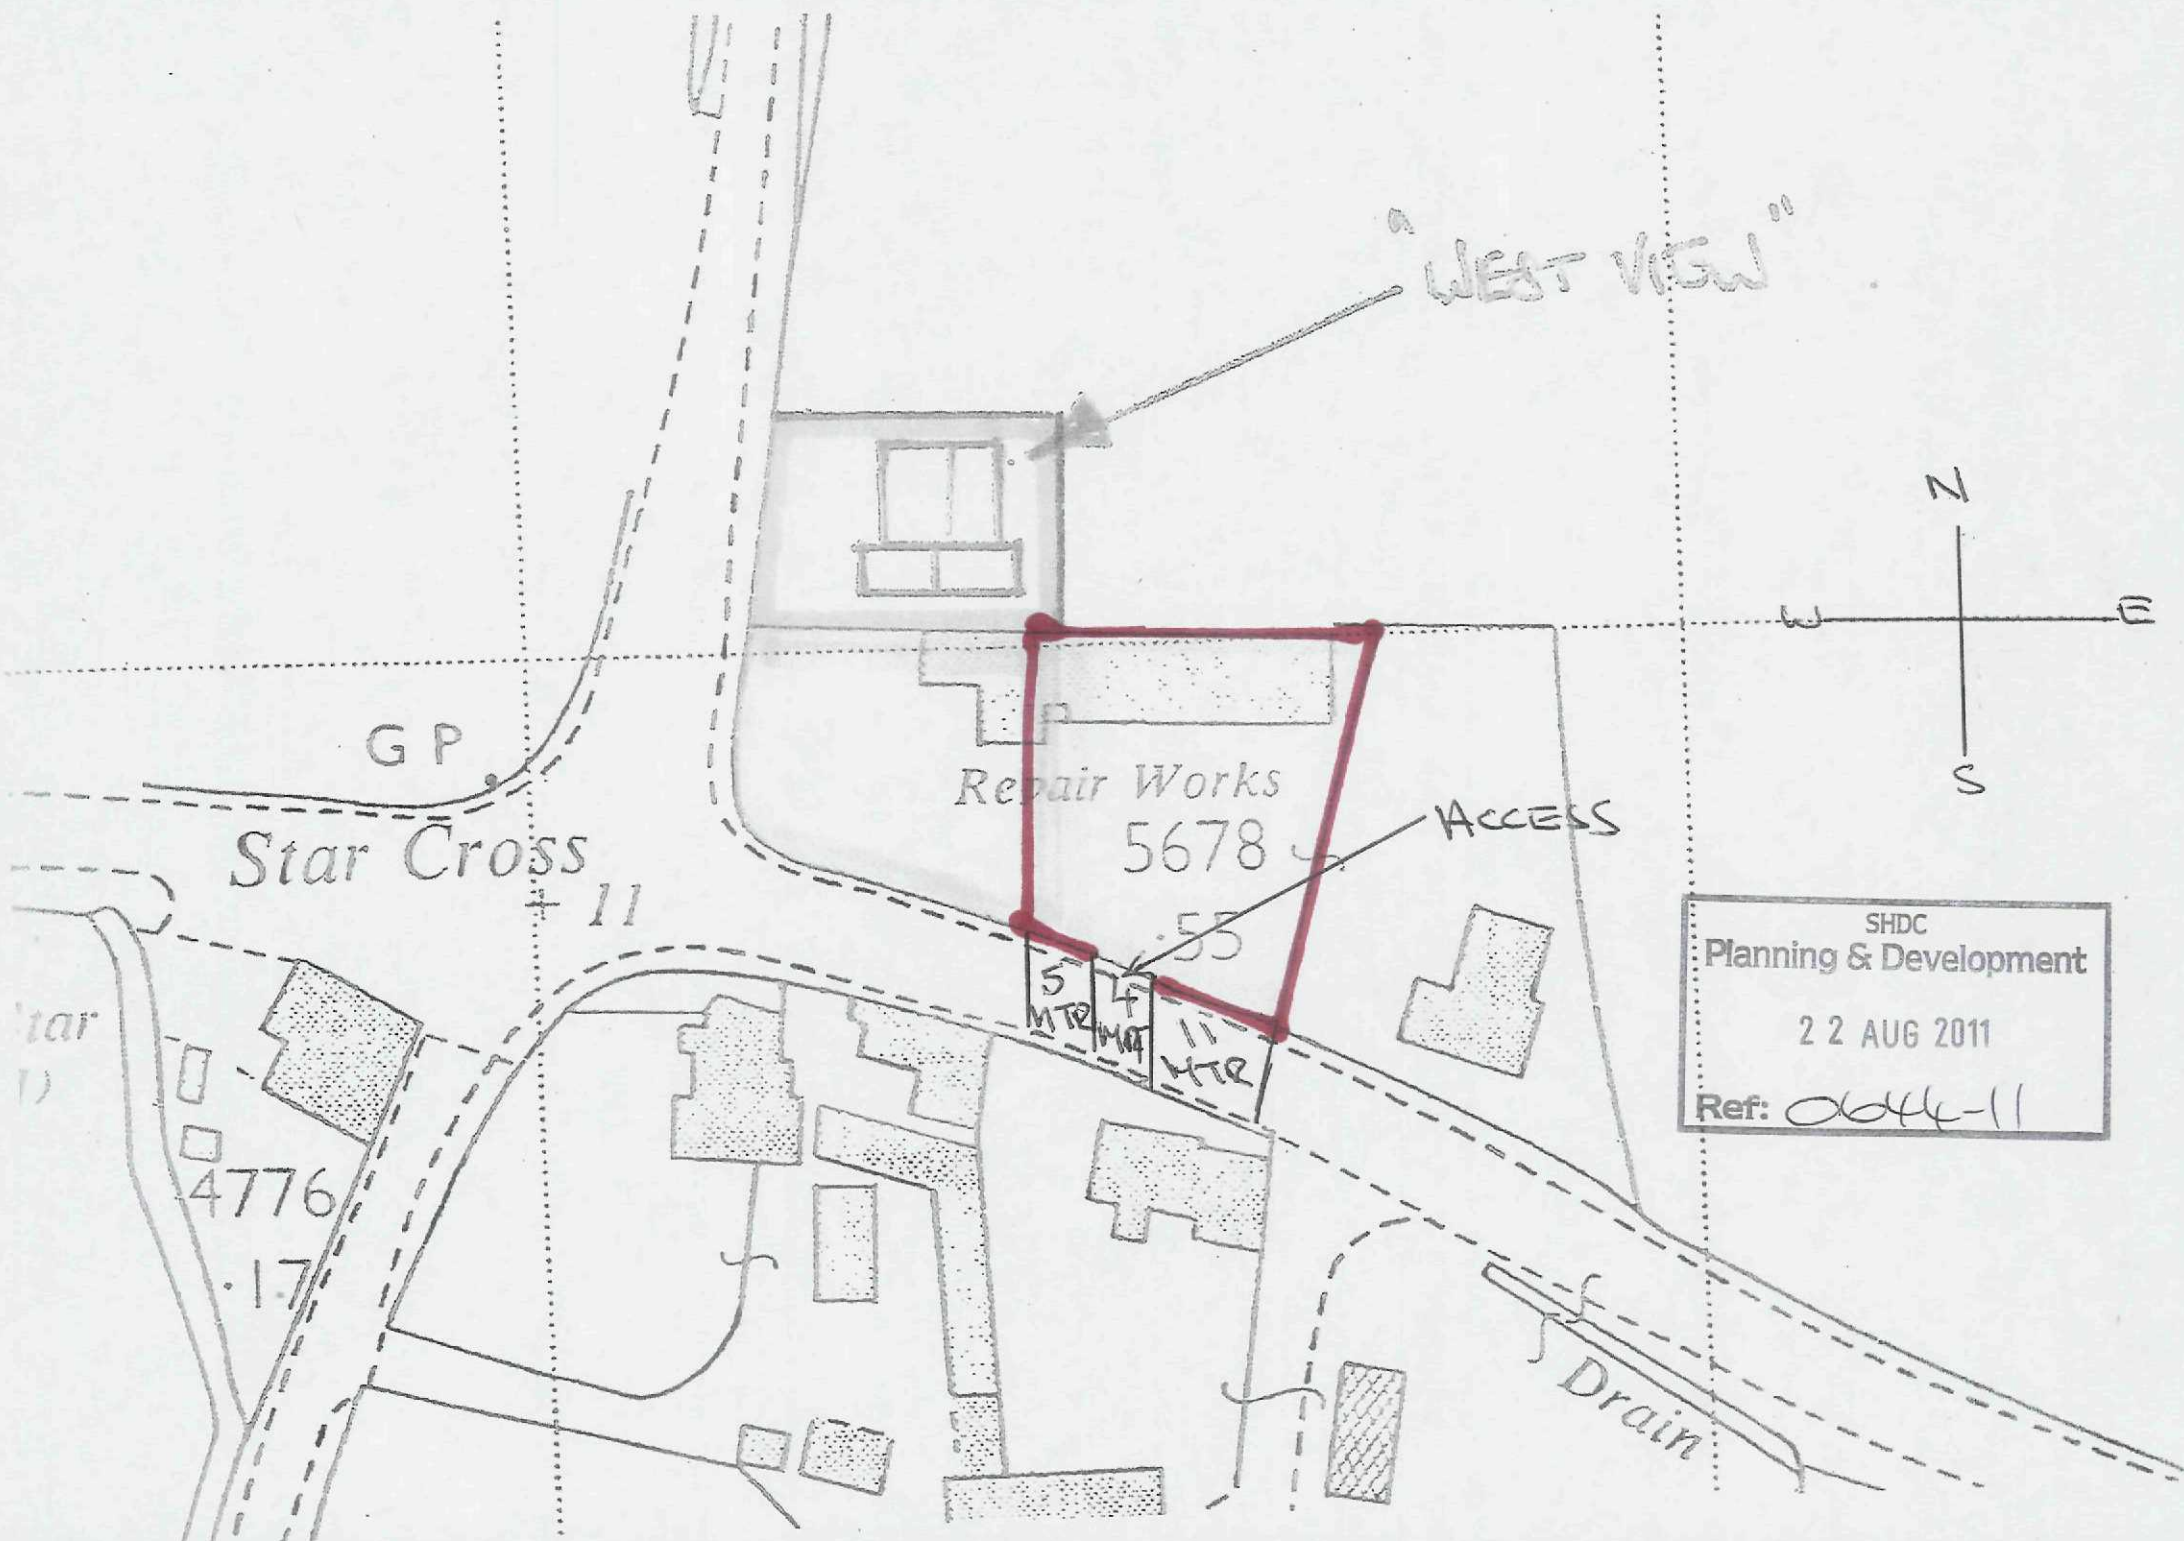

"WEST VIEW"

Repair Works
5678

ACCESS

Star Cross
+ 11

GP

4776

.17

Drain

SHDC
Planning & Development
22 AUG 2011
Ref: 0644-11