


FOR INFORMATION PURPOSES ONLY
 Reproduced from the Ordnance
 Survey map with the sanction
 of the Controller of H.M.
 Stationery Office
 Crown Copyright reserved

HIX & SON
 28, CHURCH ST.
 HOLBEACH
 Lincs.
 TEL: 22777

COL 1

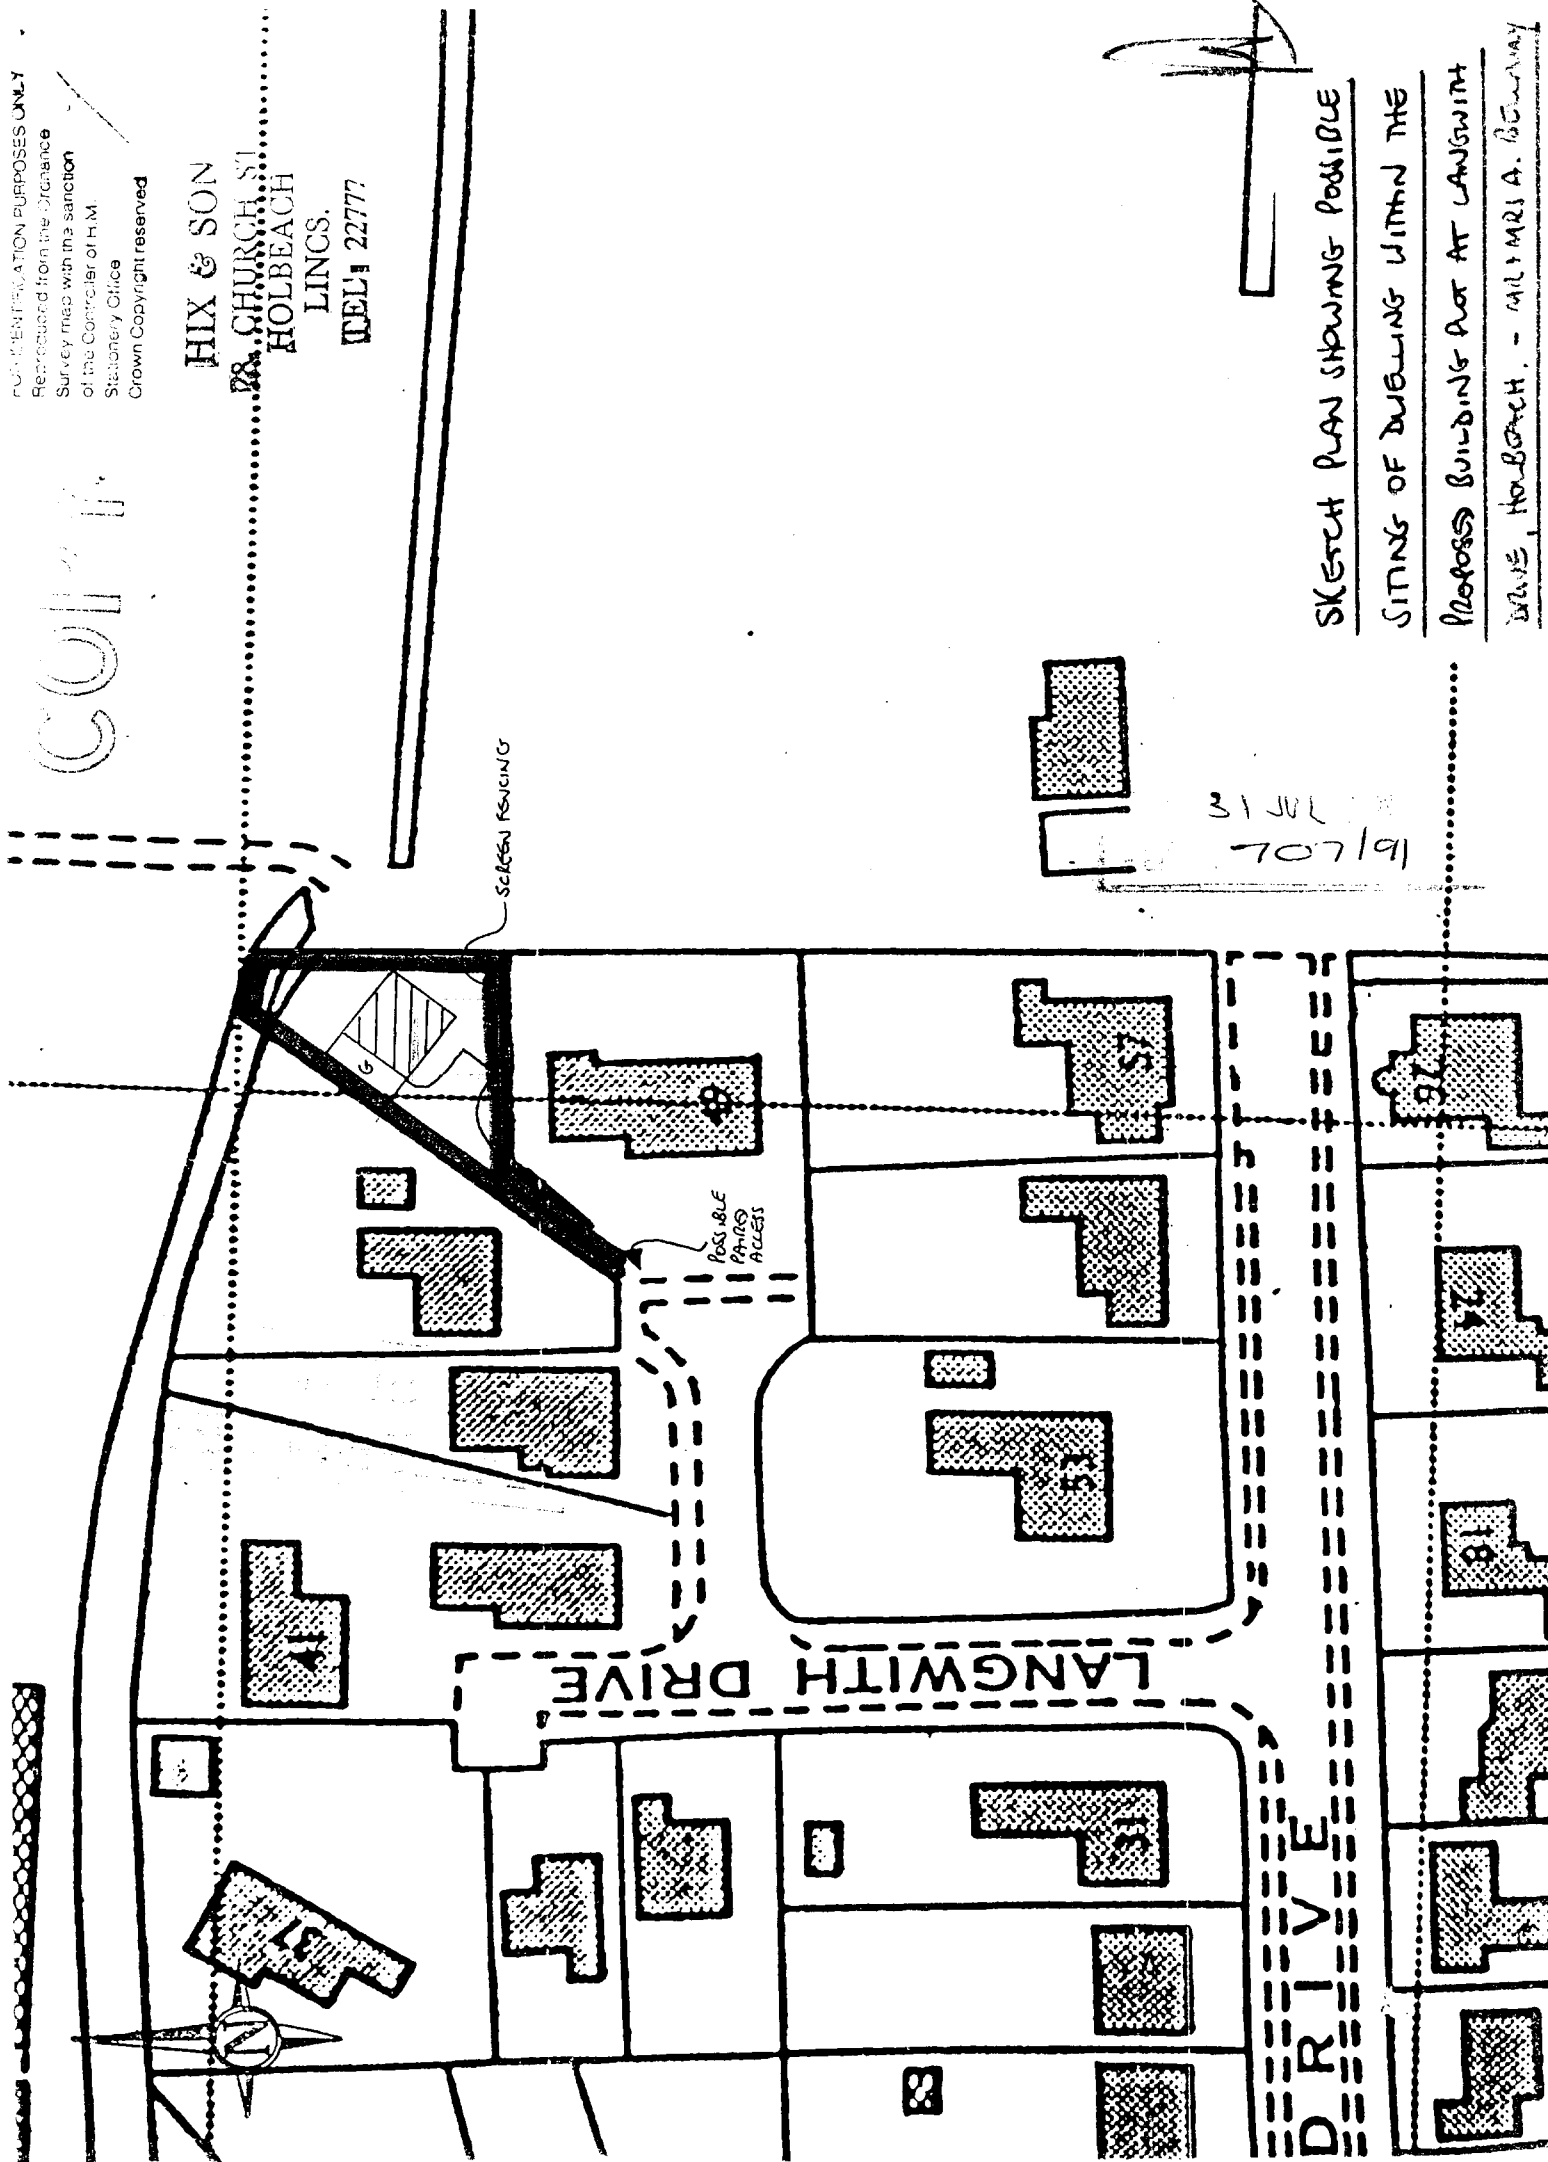


SKETCH PLAN SHOWING POSSIBLE

SITING OF DWELLING WITHIN THE

PROPOSED BUILDING PLOT AT LANGWITH

DAVE, HOLBEACH. - MILITARY A. BOUNDARY

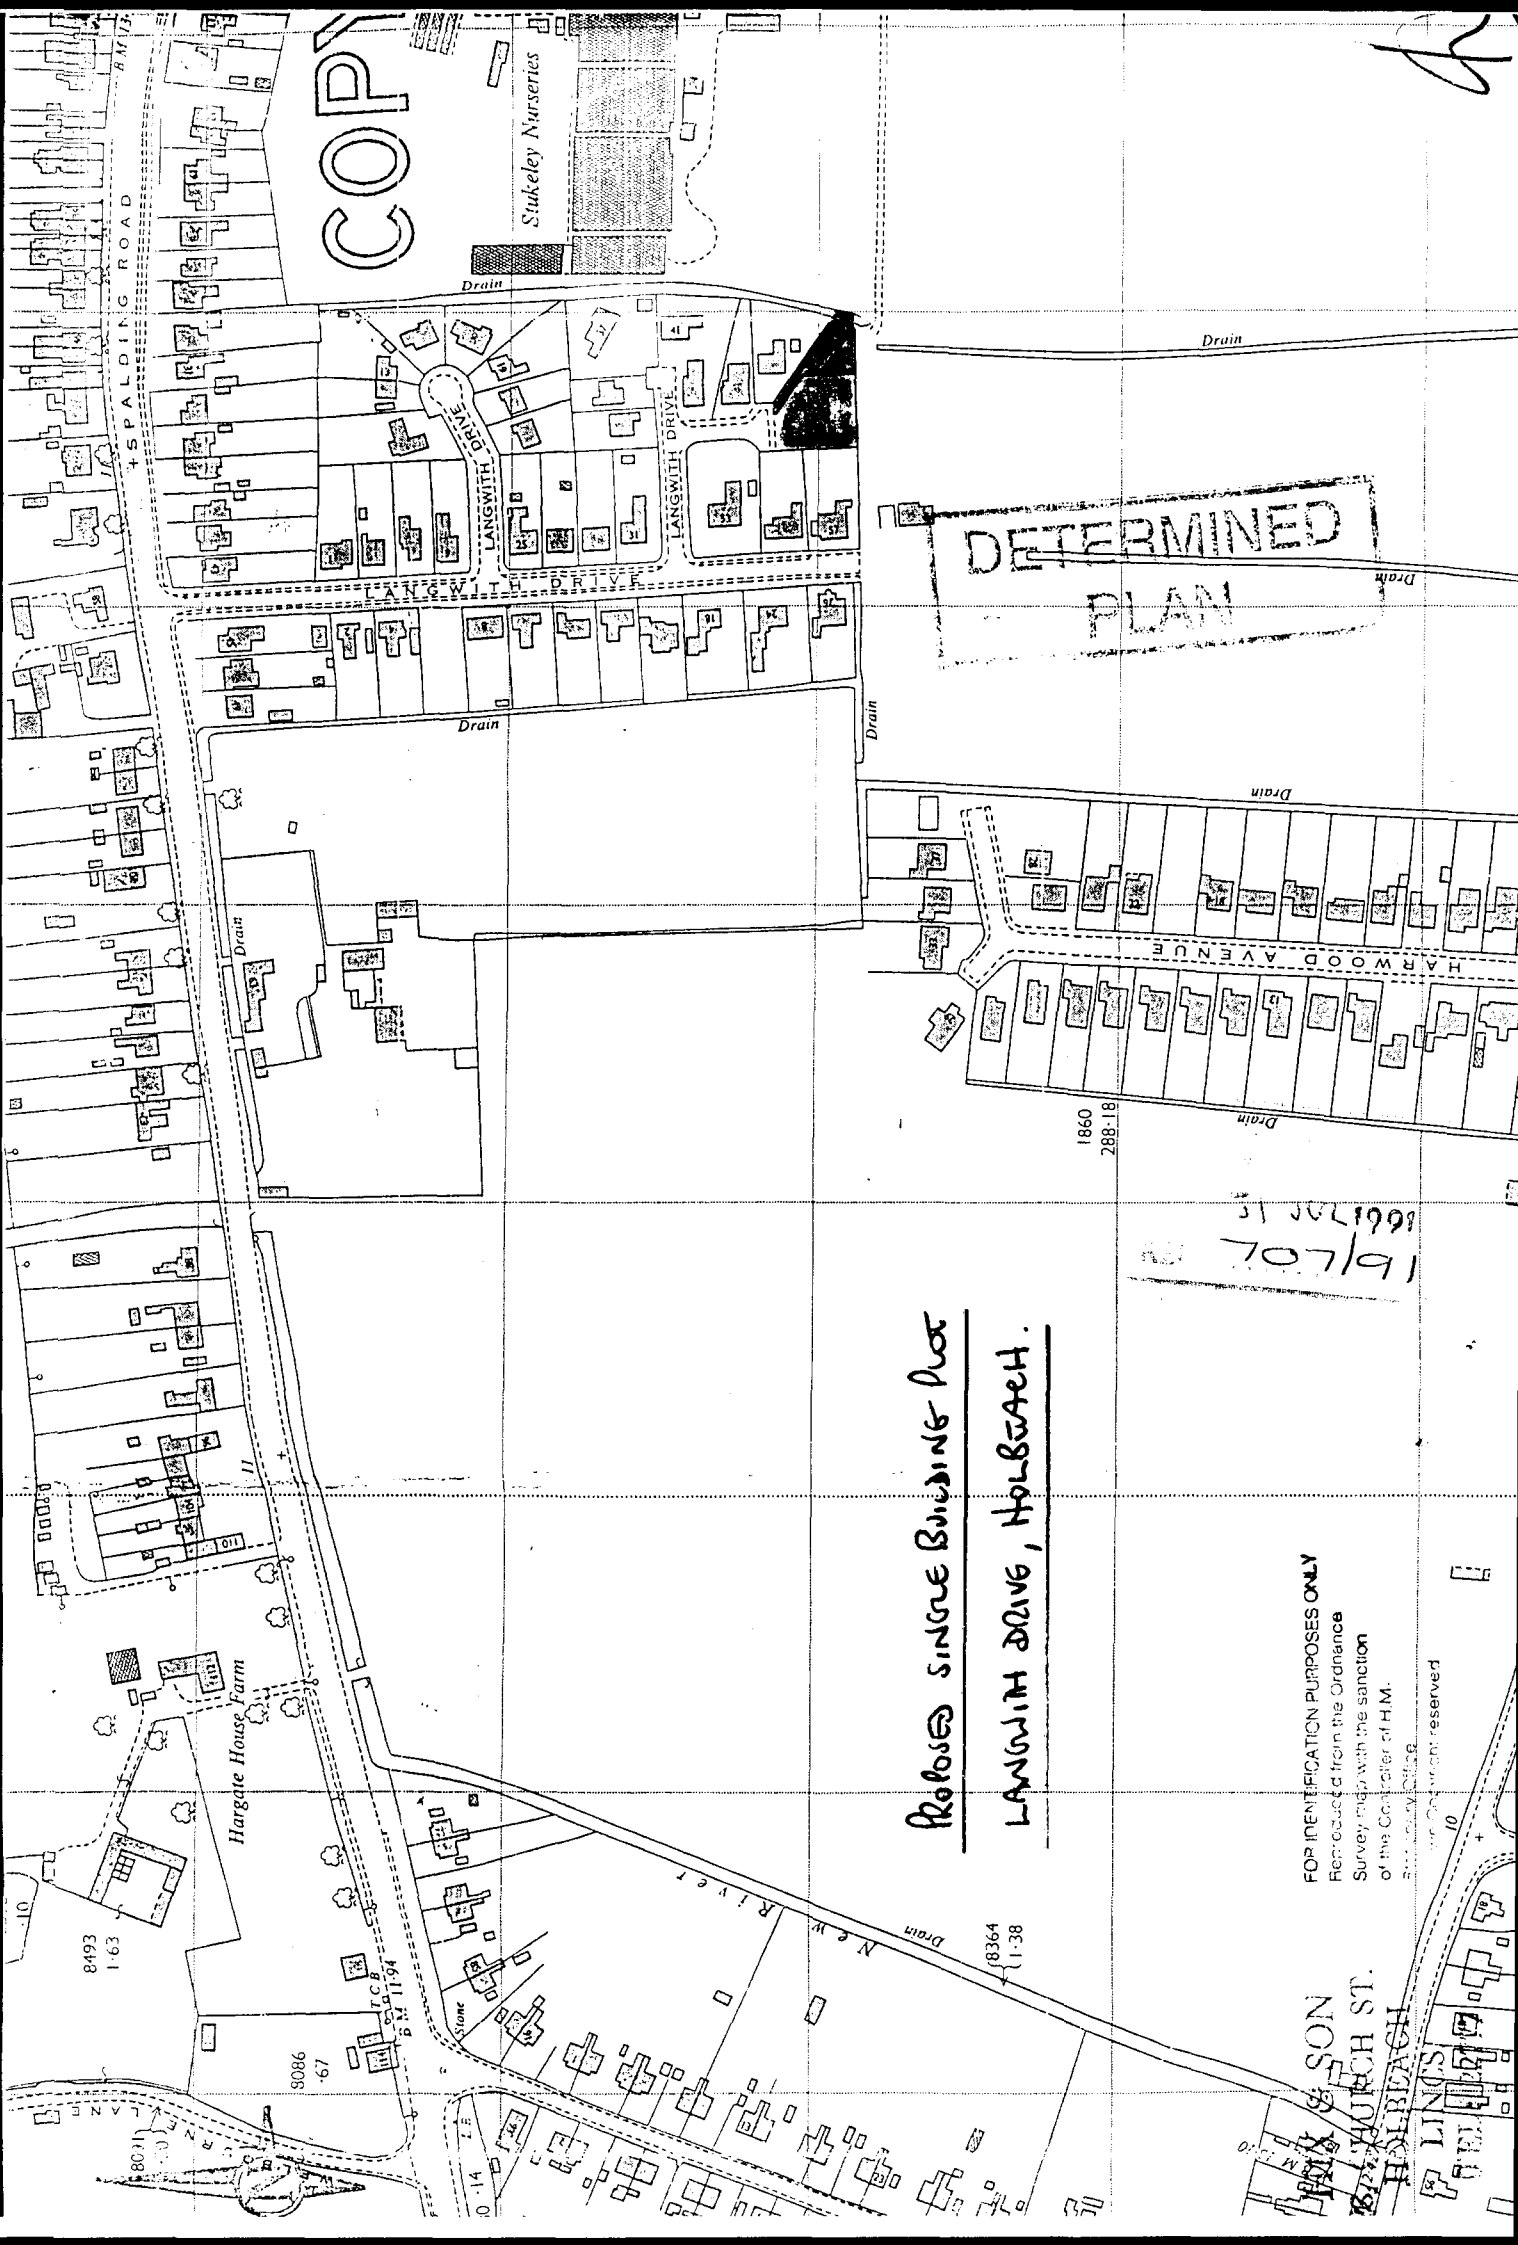

COPY

Sutcliffe Nurseries

DETERMINED
PLAN

Robbed SINGRE BUILDING Plot
LANGWITH DRIVE, HOLBEACH.

FOR IDENTIFICATION PURPOSES ONLY
Reproduced from the Ordnance
Survey map with the sanction
of the Controller of H.M.
Stationery Office

LINDSAY & SON
WITCH ST.
HOLBEACH