

AMENDED PLAN

Ref. A1

SHDC
Planning & Development

22 OCT 2009

Ref: 0646-09

DETERMINED
PLAN

NATIVE TREES AND SHRUBS MAINTENANCE AND PLANTING

Trees and shrubs to be maintained, for five years after planting. Weeding for the first few years in order to prevent young trees and shrubs being smothered and to reduce competition for water and nutrients. It is important that all planted areas are kept weed free until they become established. To ensure weed growth is adequately controlled the bases of trees and shrubs in grass areas to be kept clear for at least half a metre from the plant, mulch immediately on planting for weed control and a suitable granular herbicide may need to be applied to all areas after planting.


Proposed trees to be planted with native tree and shrub mix. All pits to be prepared with two-thirds volume topsoil and one-third volume peat free tree and shrub planting compost. Transplants / container grown plants to be planted into prepared 300 x 300 x 300mm pits, light standard trees to be planted in 600 x 600 x 600mm prepared pit. All transplants and standard trees to be protected with 600mm plastic spiral rabbit guard. Feathered trees to be staked with single short stake. All tree planting heights 600-900 mm whips.

TREES

Ash - Fraxinus excelsior
Hazel - Cory avellana
Oak - Quercus robur
Maple - acer campestre
Silver Birch - betula pendula
Laurel Prunus - laurocerasus

SHRUBS

planted in blocks of five
Alder Buckthorn - Frangula alnus
Blackthorn - Prunus spinosa
Dogwood - Cornus sanguinea
Elder - Sambucus nigra
Hawthorn - Crataegus monogyna

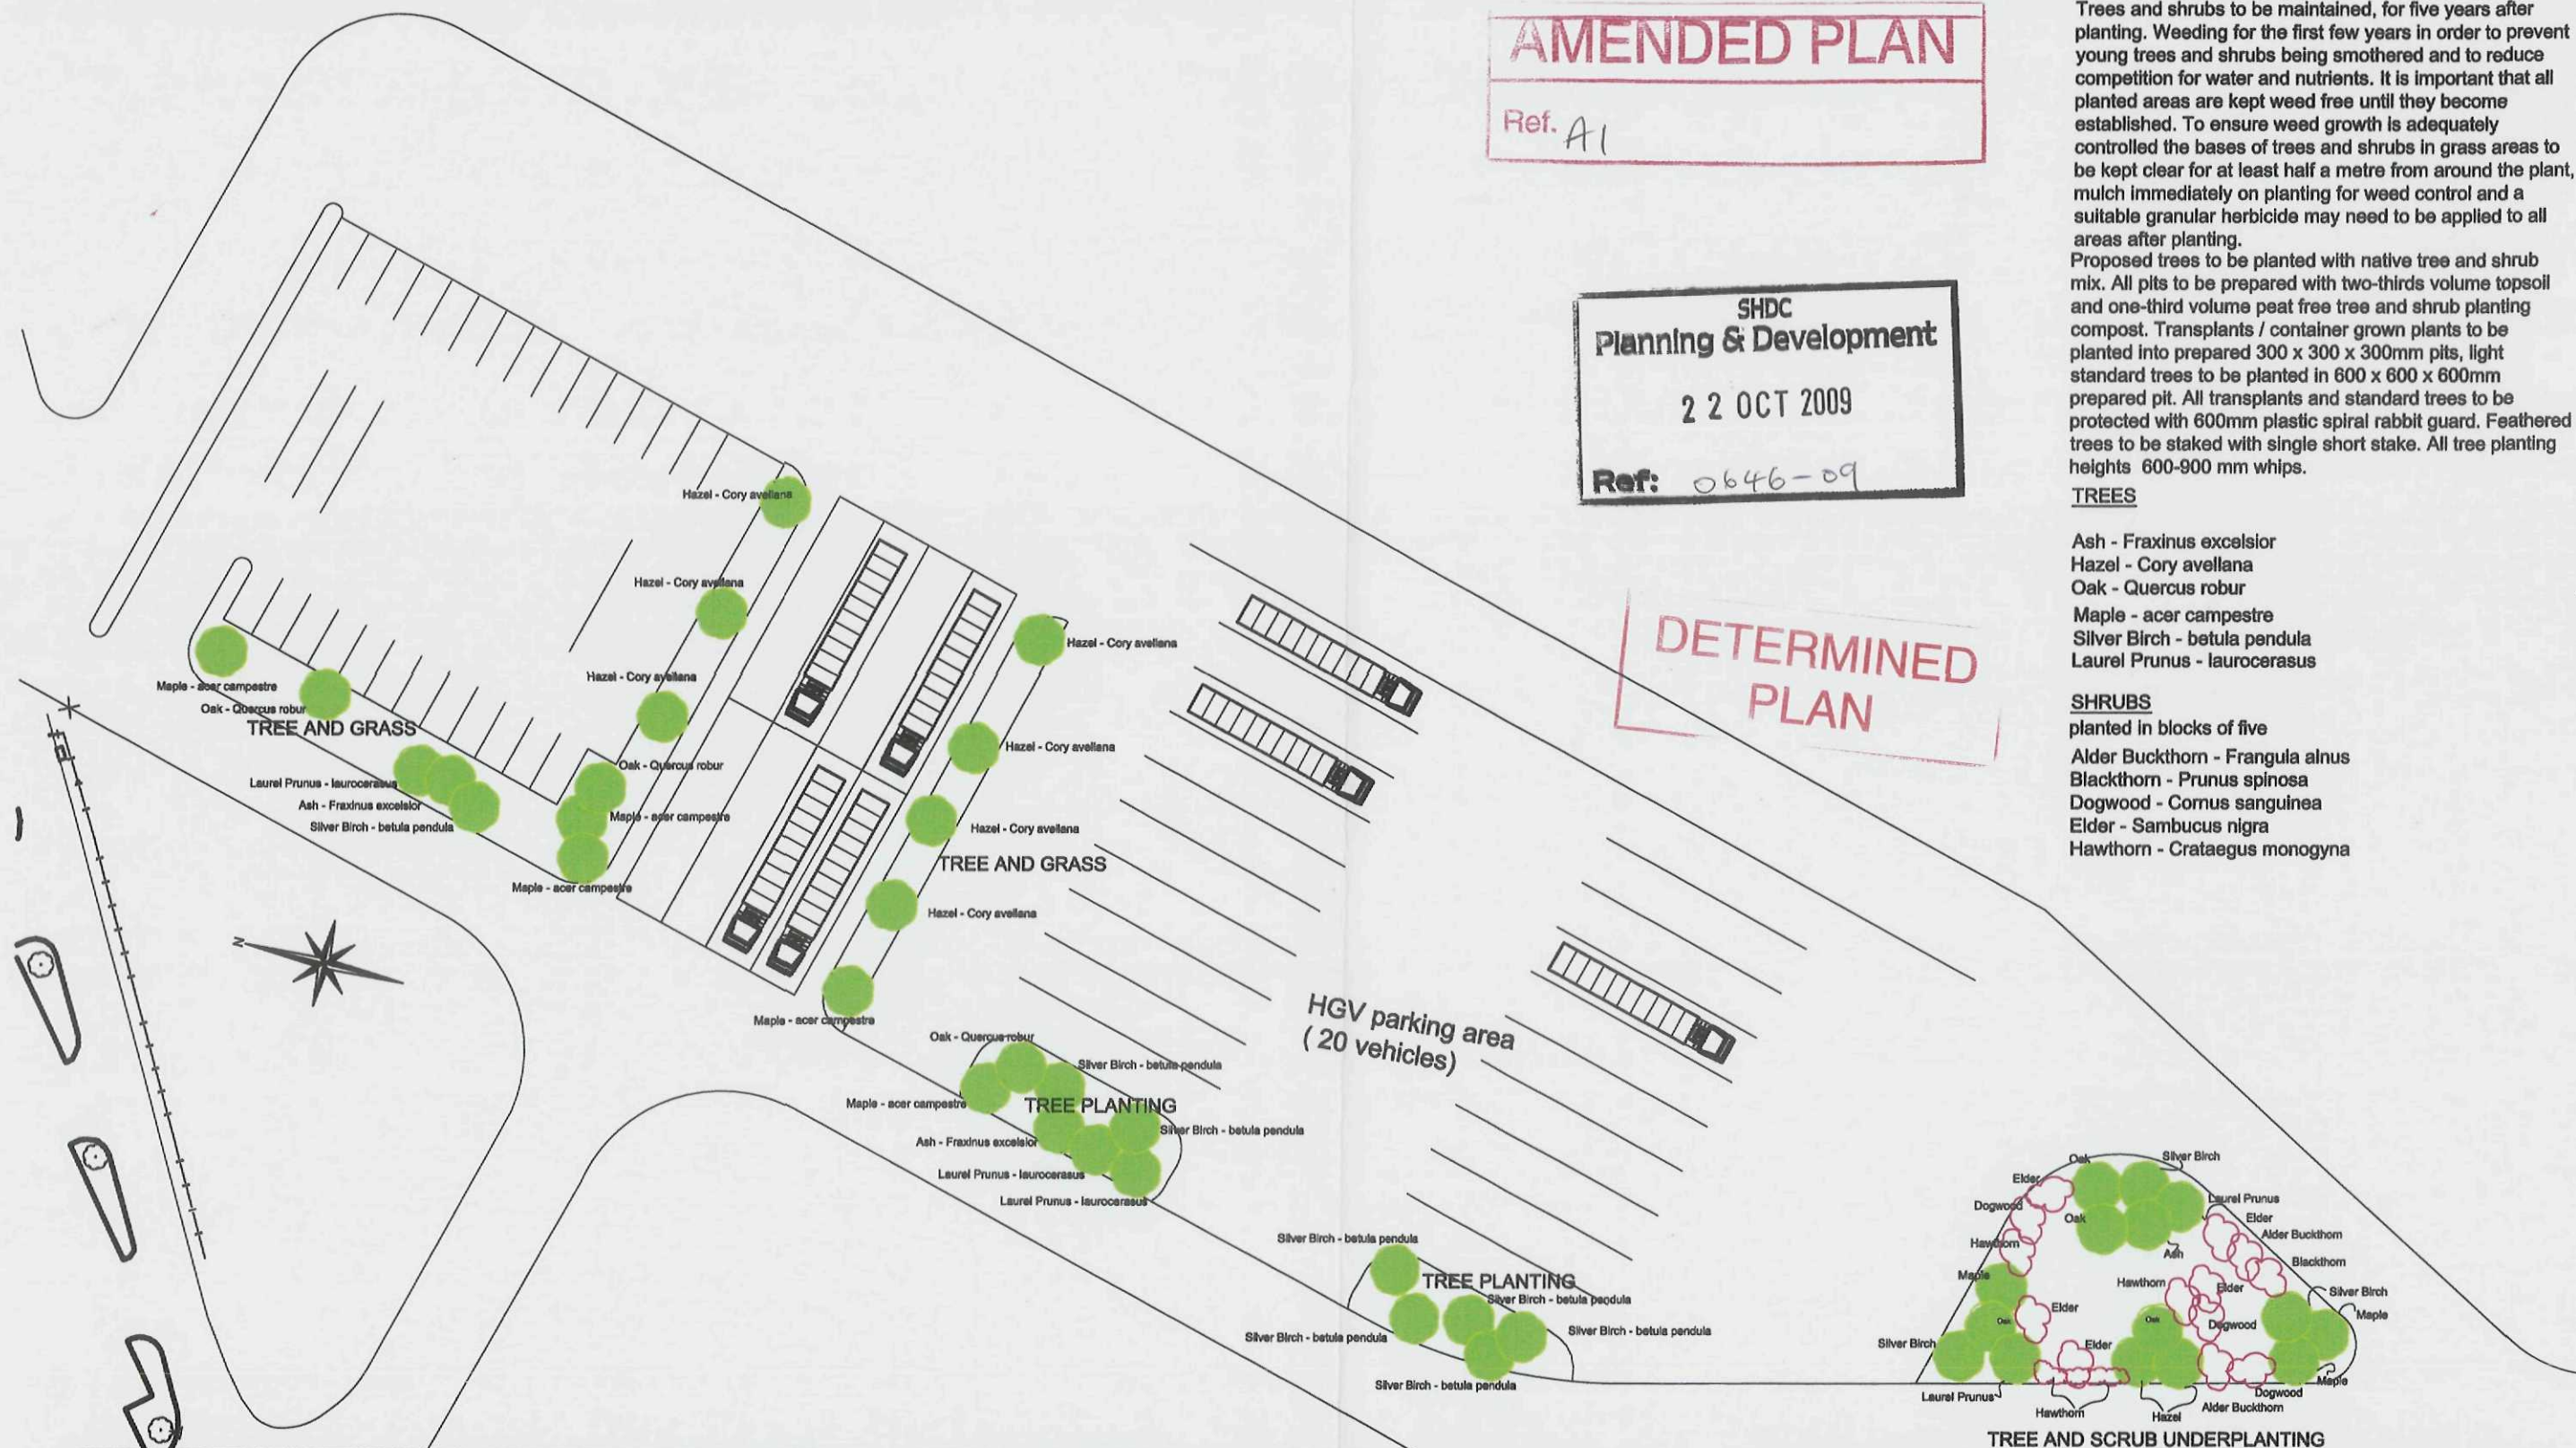

DC ARCHITECTURAL SERVICES LIMITED

ARCHITECTURAL AND PLANNING SERVICES

THE BARN, PARTNEY MILL, SPILSBY, LINCOLNSHIRE, PE23 4PE

TEL NO. 05601 500536; FAX NO. 01790 752865

E-mail - dcarchitectural@btconnect.com



Client A. H. Worth and Co Ltd

Project LANDSCAPING, Manor Farm, Holbeach Hurn, Spalding
Lincolnshire. PE12 8LR

Drawing Title TREE PLANTING

Scale 1:500

Date MARCH 09

Drawn DB

Checked

Drawing number

DC/116/01

Revision

B