


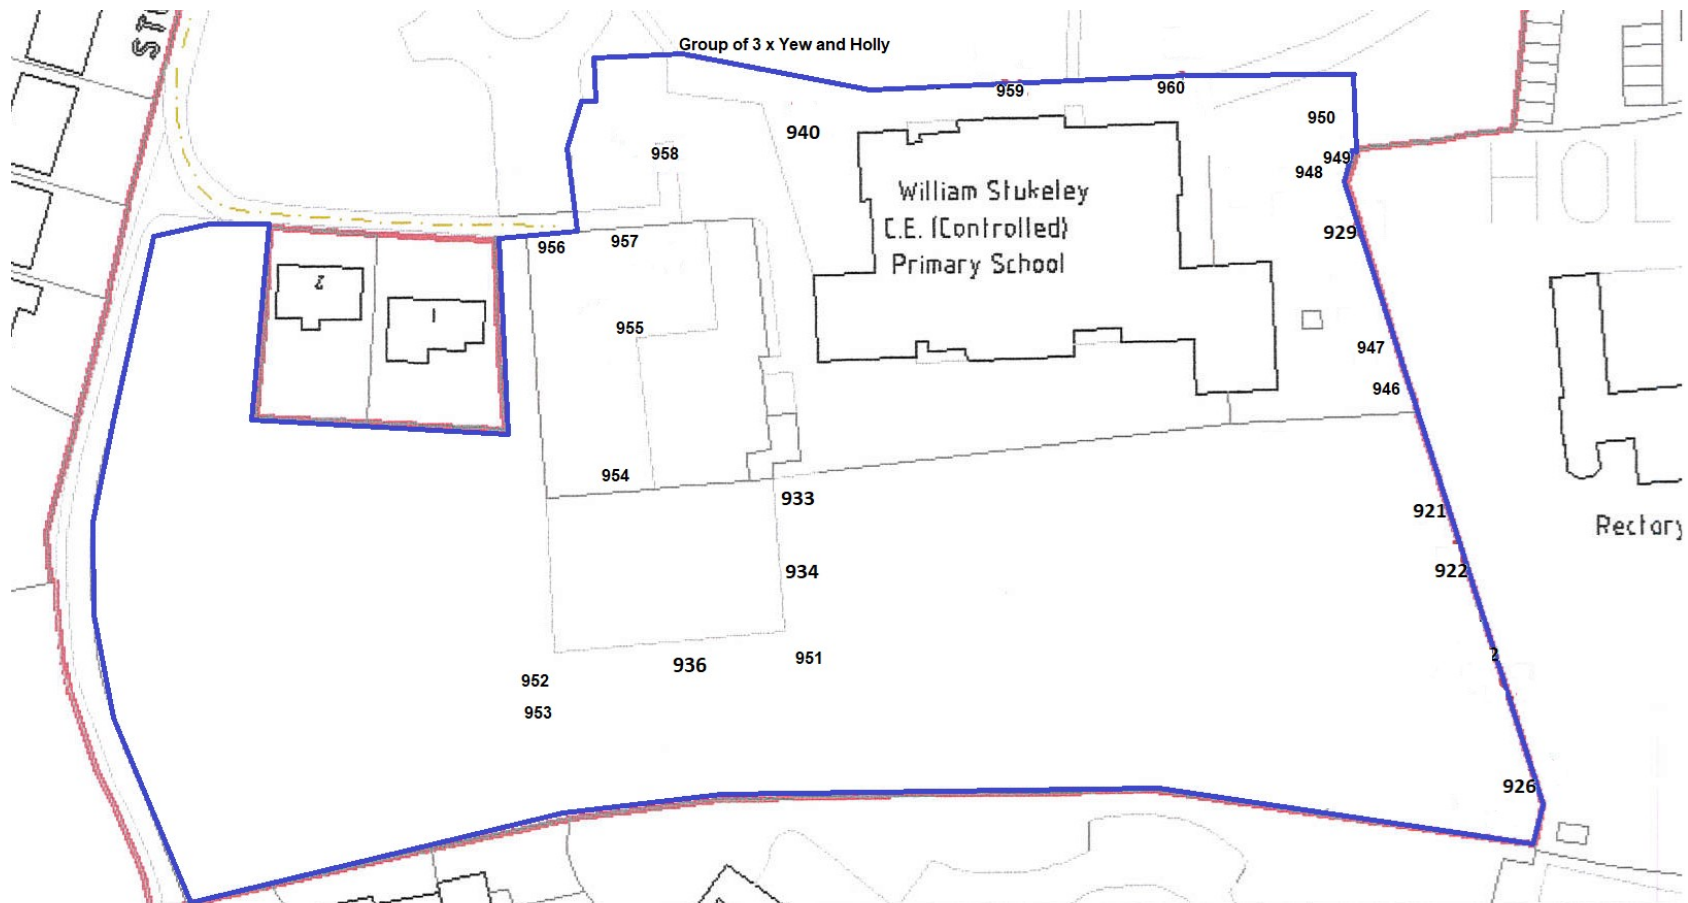

N J Pacey Landscaping	
TREE SAFETY SURVEY LOCATION MAP	
Site	William Stukeley Primary School
Drawn By	Adam Quant
Date	17th June 2025
Survey Boundary	
Tree Location	XXX
Scale	Not to Scale

