




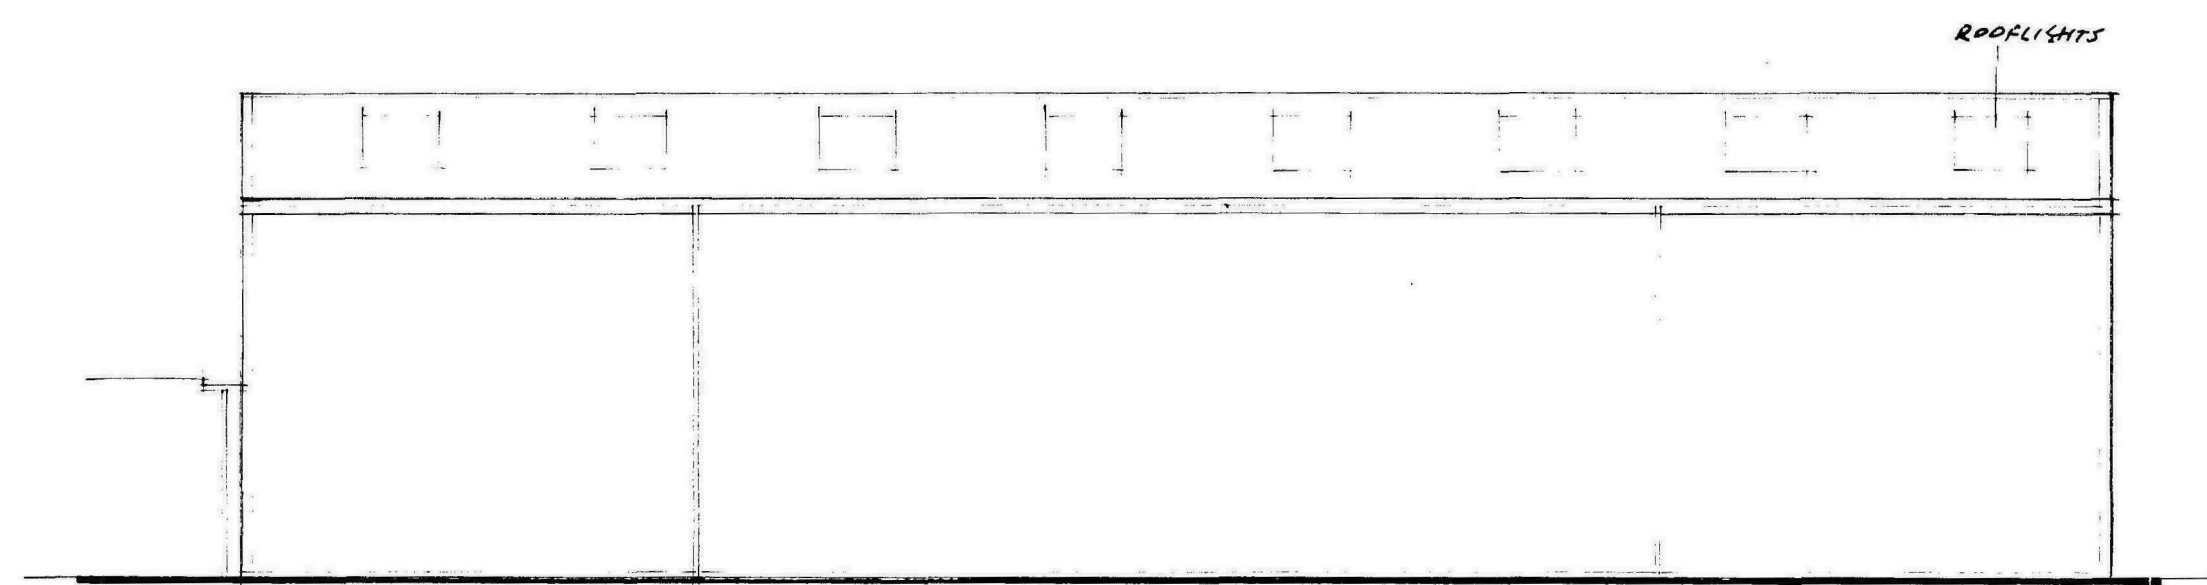


WEST 1-100 INDICATIVE

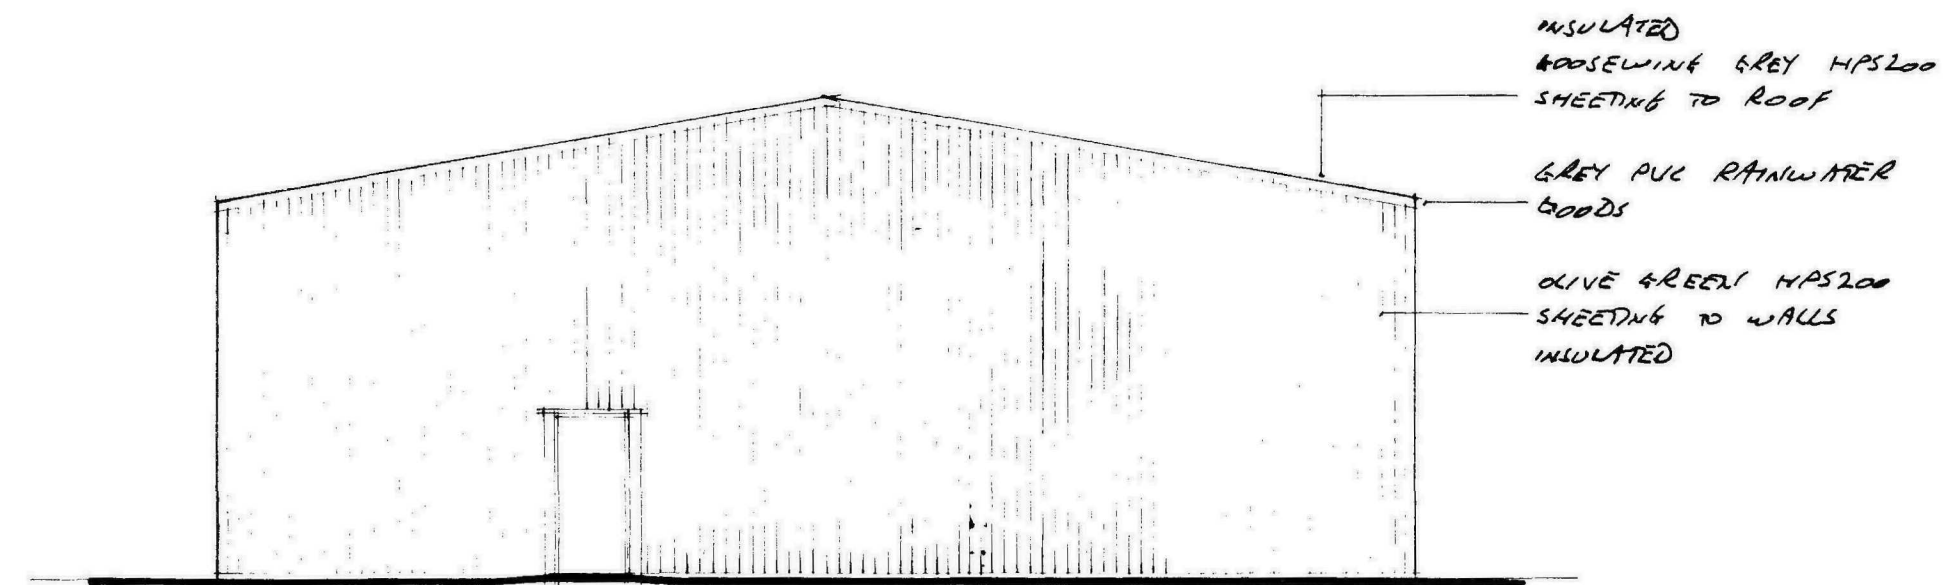


SOUTH 1-100 INDICATIVE

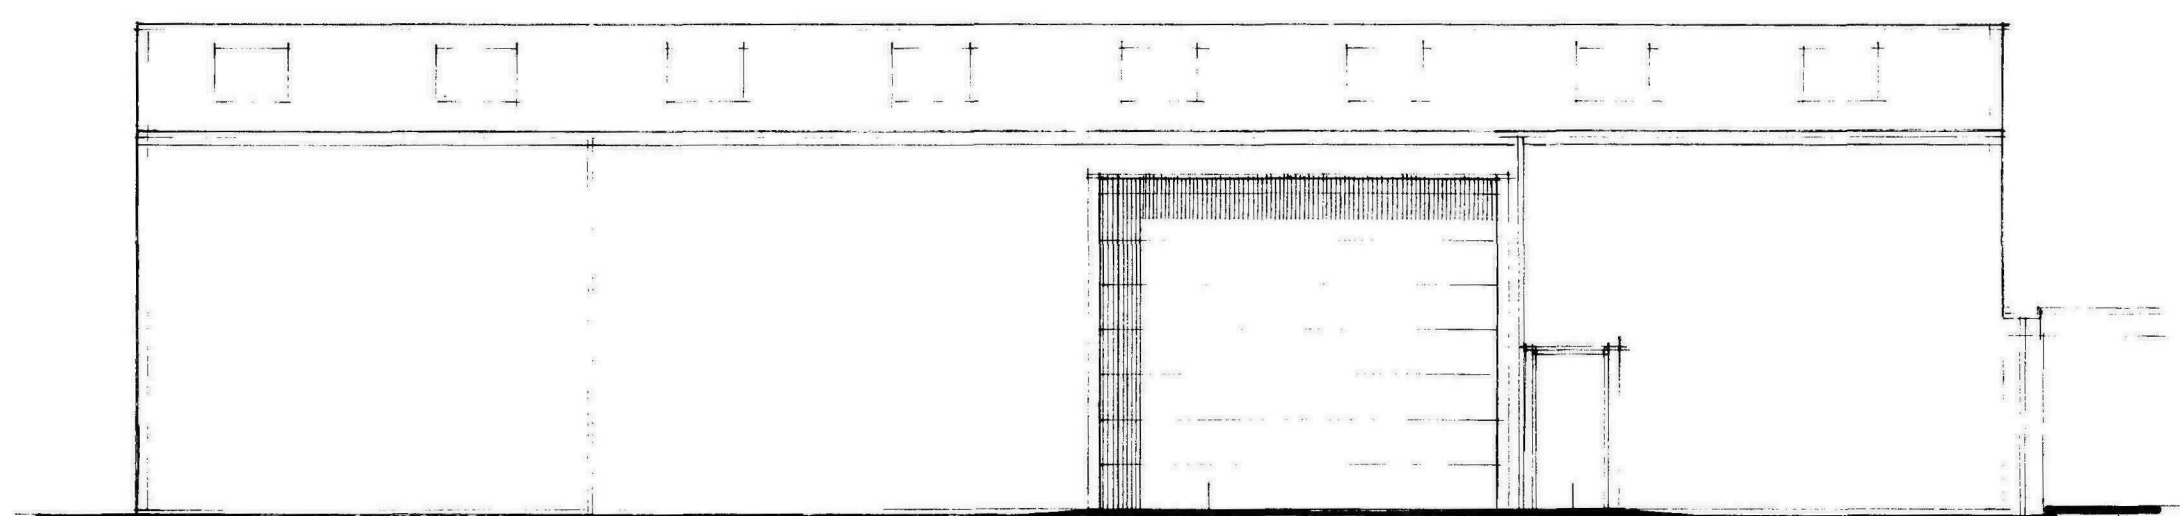

EAST 1-100 INDICATIVE

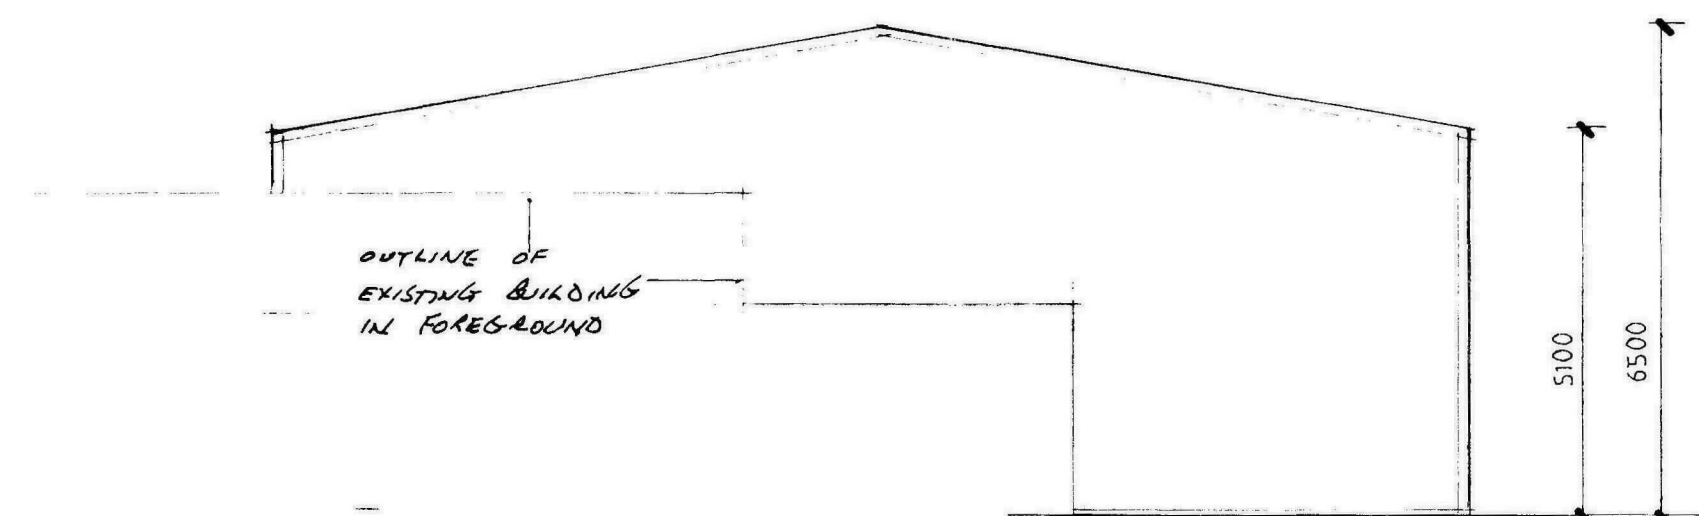

NORTH 1-100 INDICATIVE

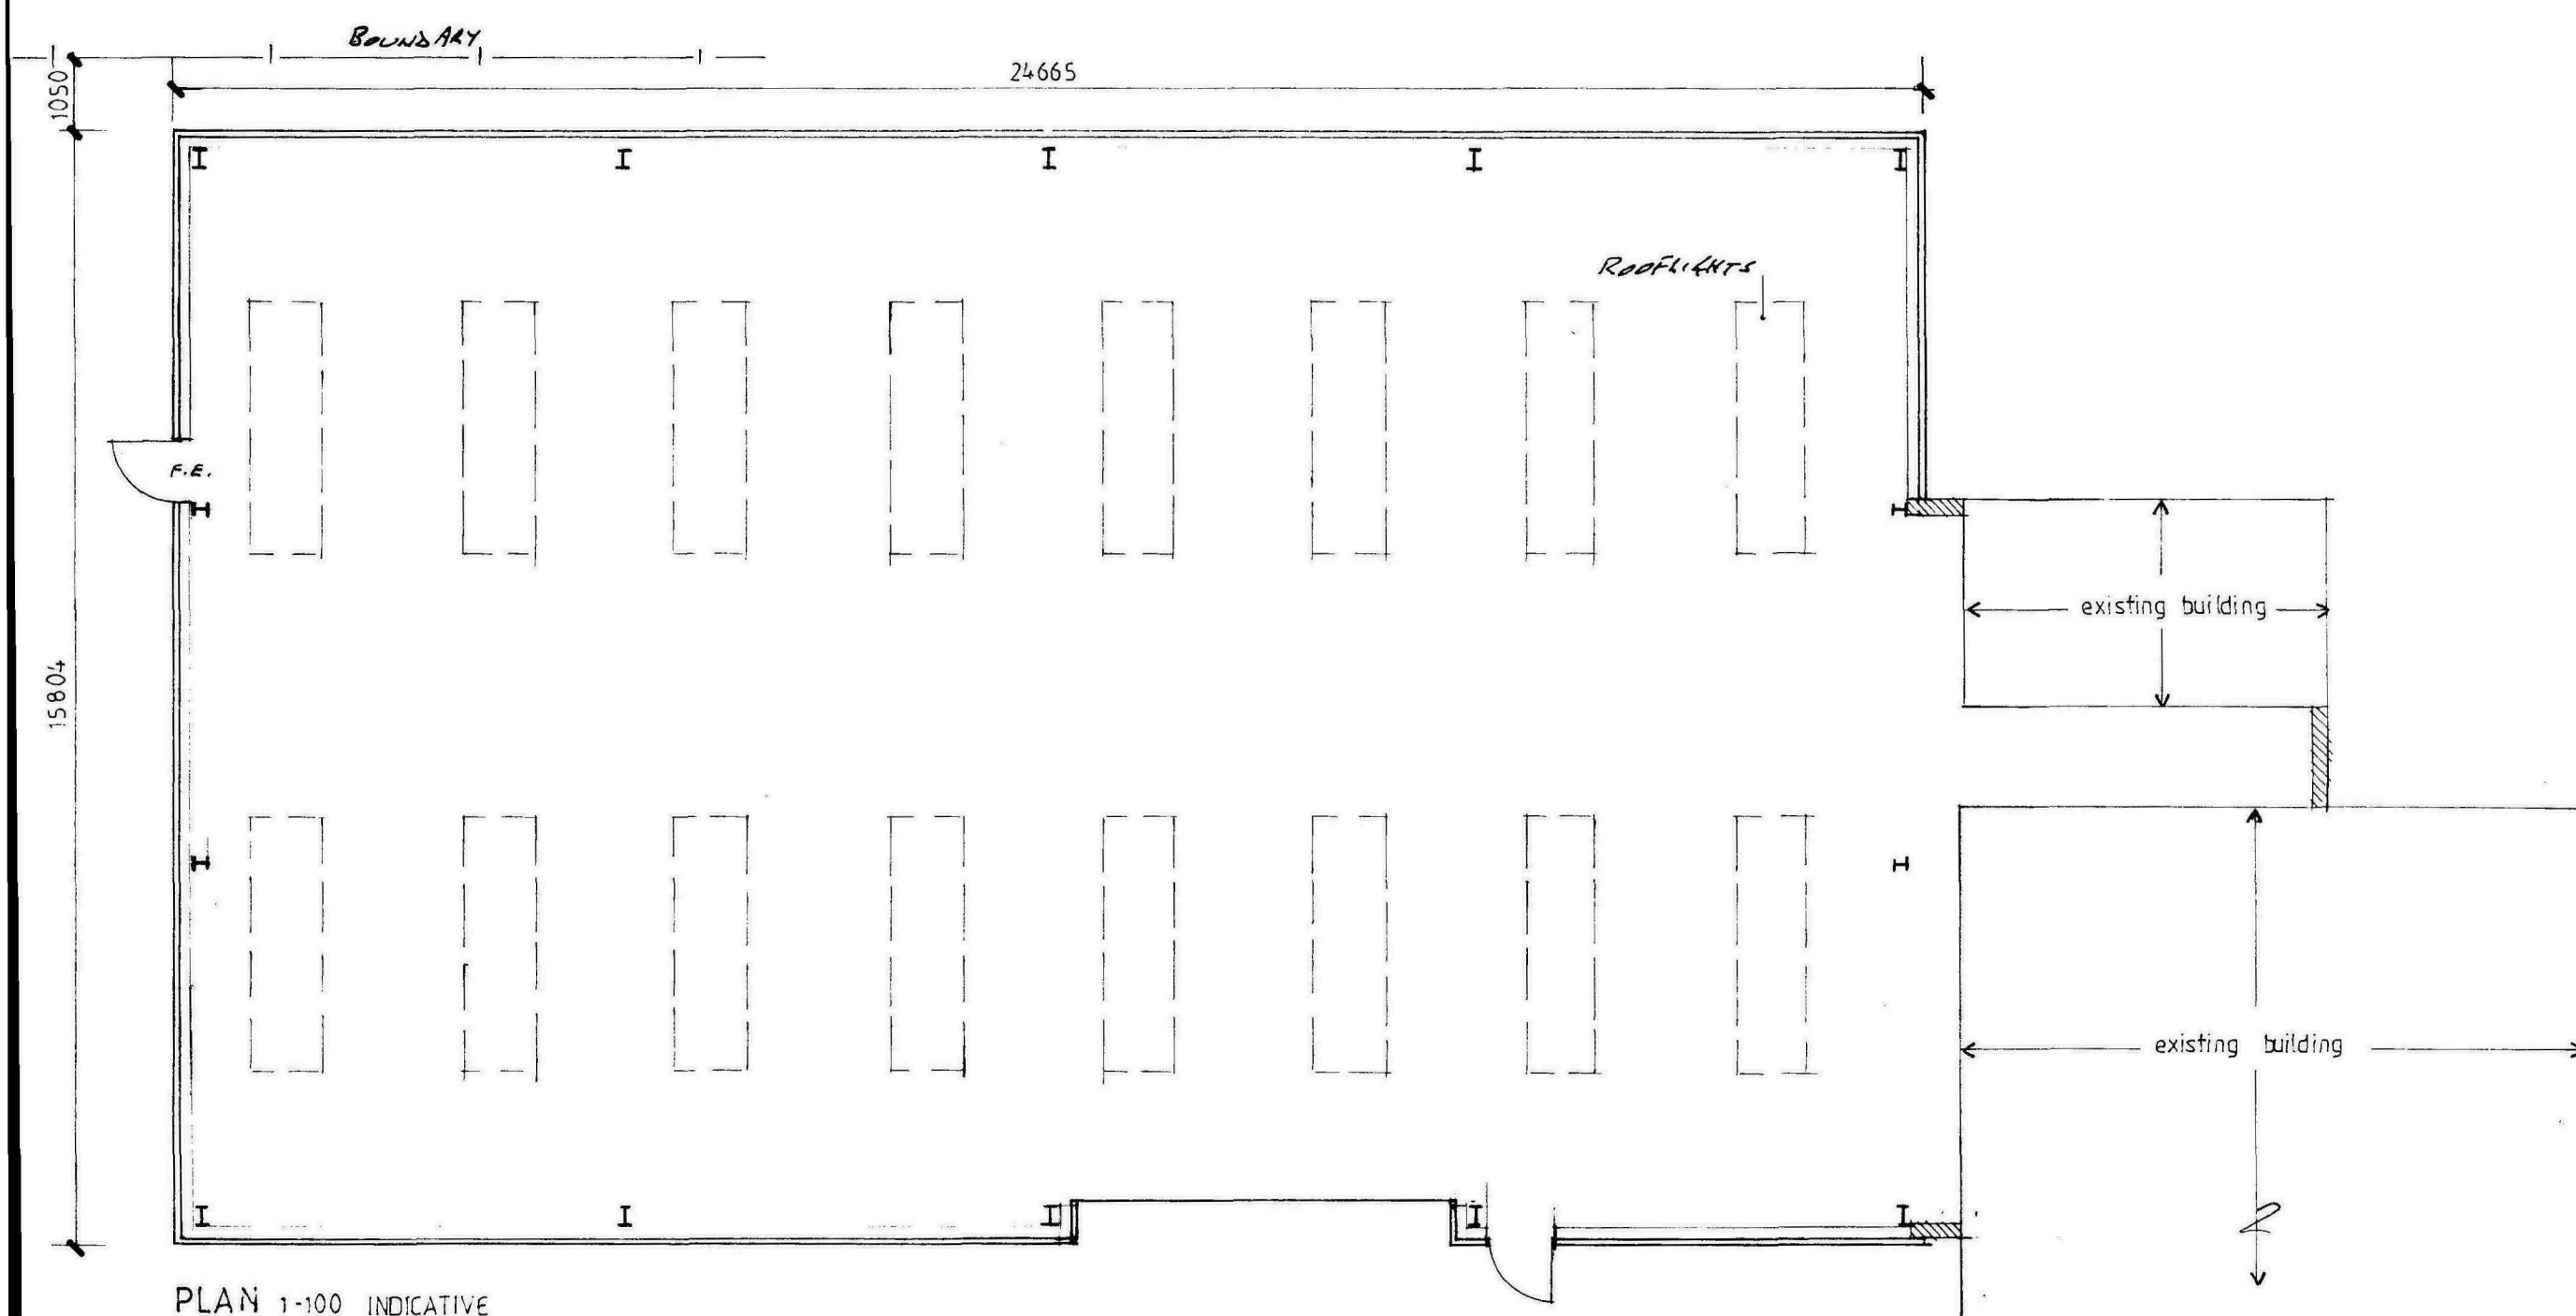

PLAN 1-100 INDICATIVE

Rev.	Date.	Init.	Revision Details.
1	27-7-10	LB	CLIENT COMMENTS

R. BOOR DRAUGHTSMAN

26 Fengate
Moulton Chapel
Spalding
Lincolnshire
PE12 0XL
Phone & Fax:
01406 380279

Project.
PLOT Q.
SLUICE FARM, SLUICE ROAD,
HOLBEACH ST MARKS,
SPALDING, PE12 8HF.

Drawing.
INDICATIVE PLAN AS PROPOSED


Scale.
AS SHOWN

Drawing. No.
3364 -5


Date. JULY 2010

Rev. A


SHDC
Planning & Design
11 AUG 2010
Ref: 0648-10

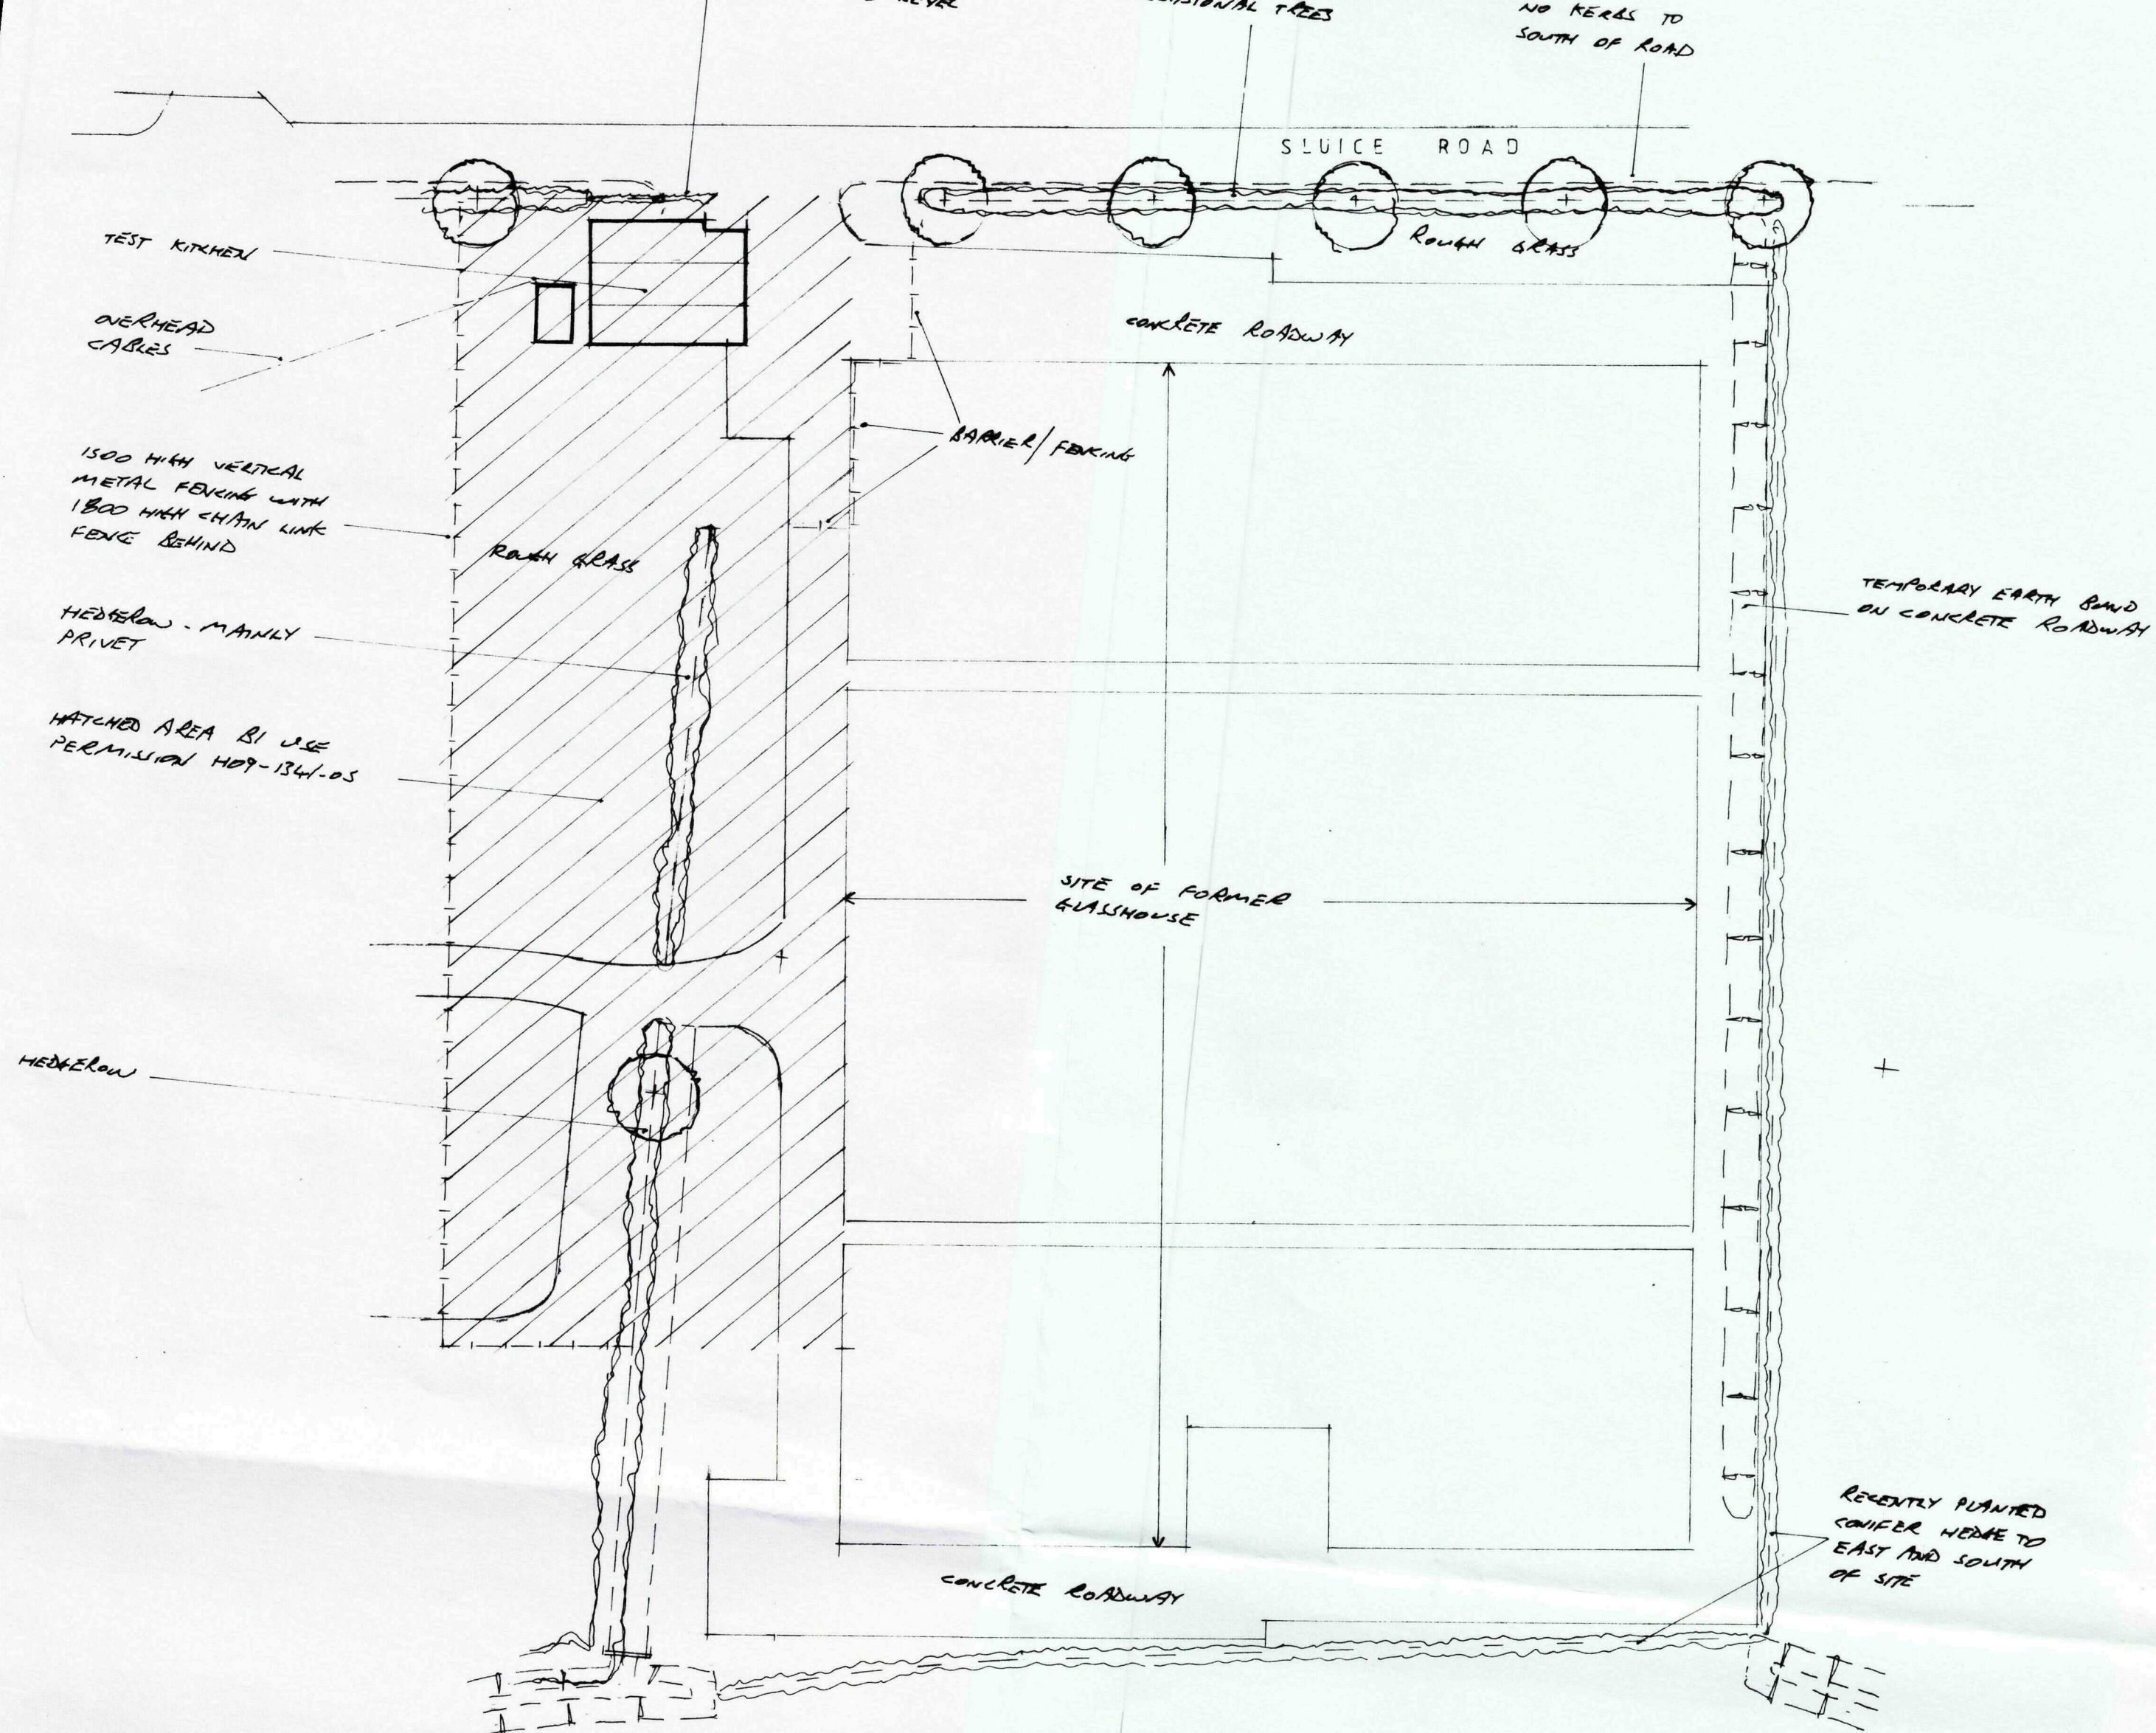

SITE AS EXISTING 1:500

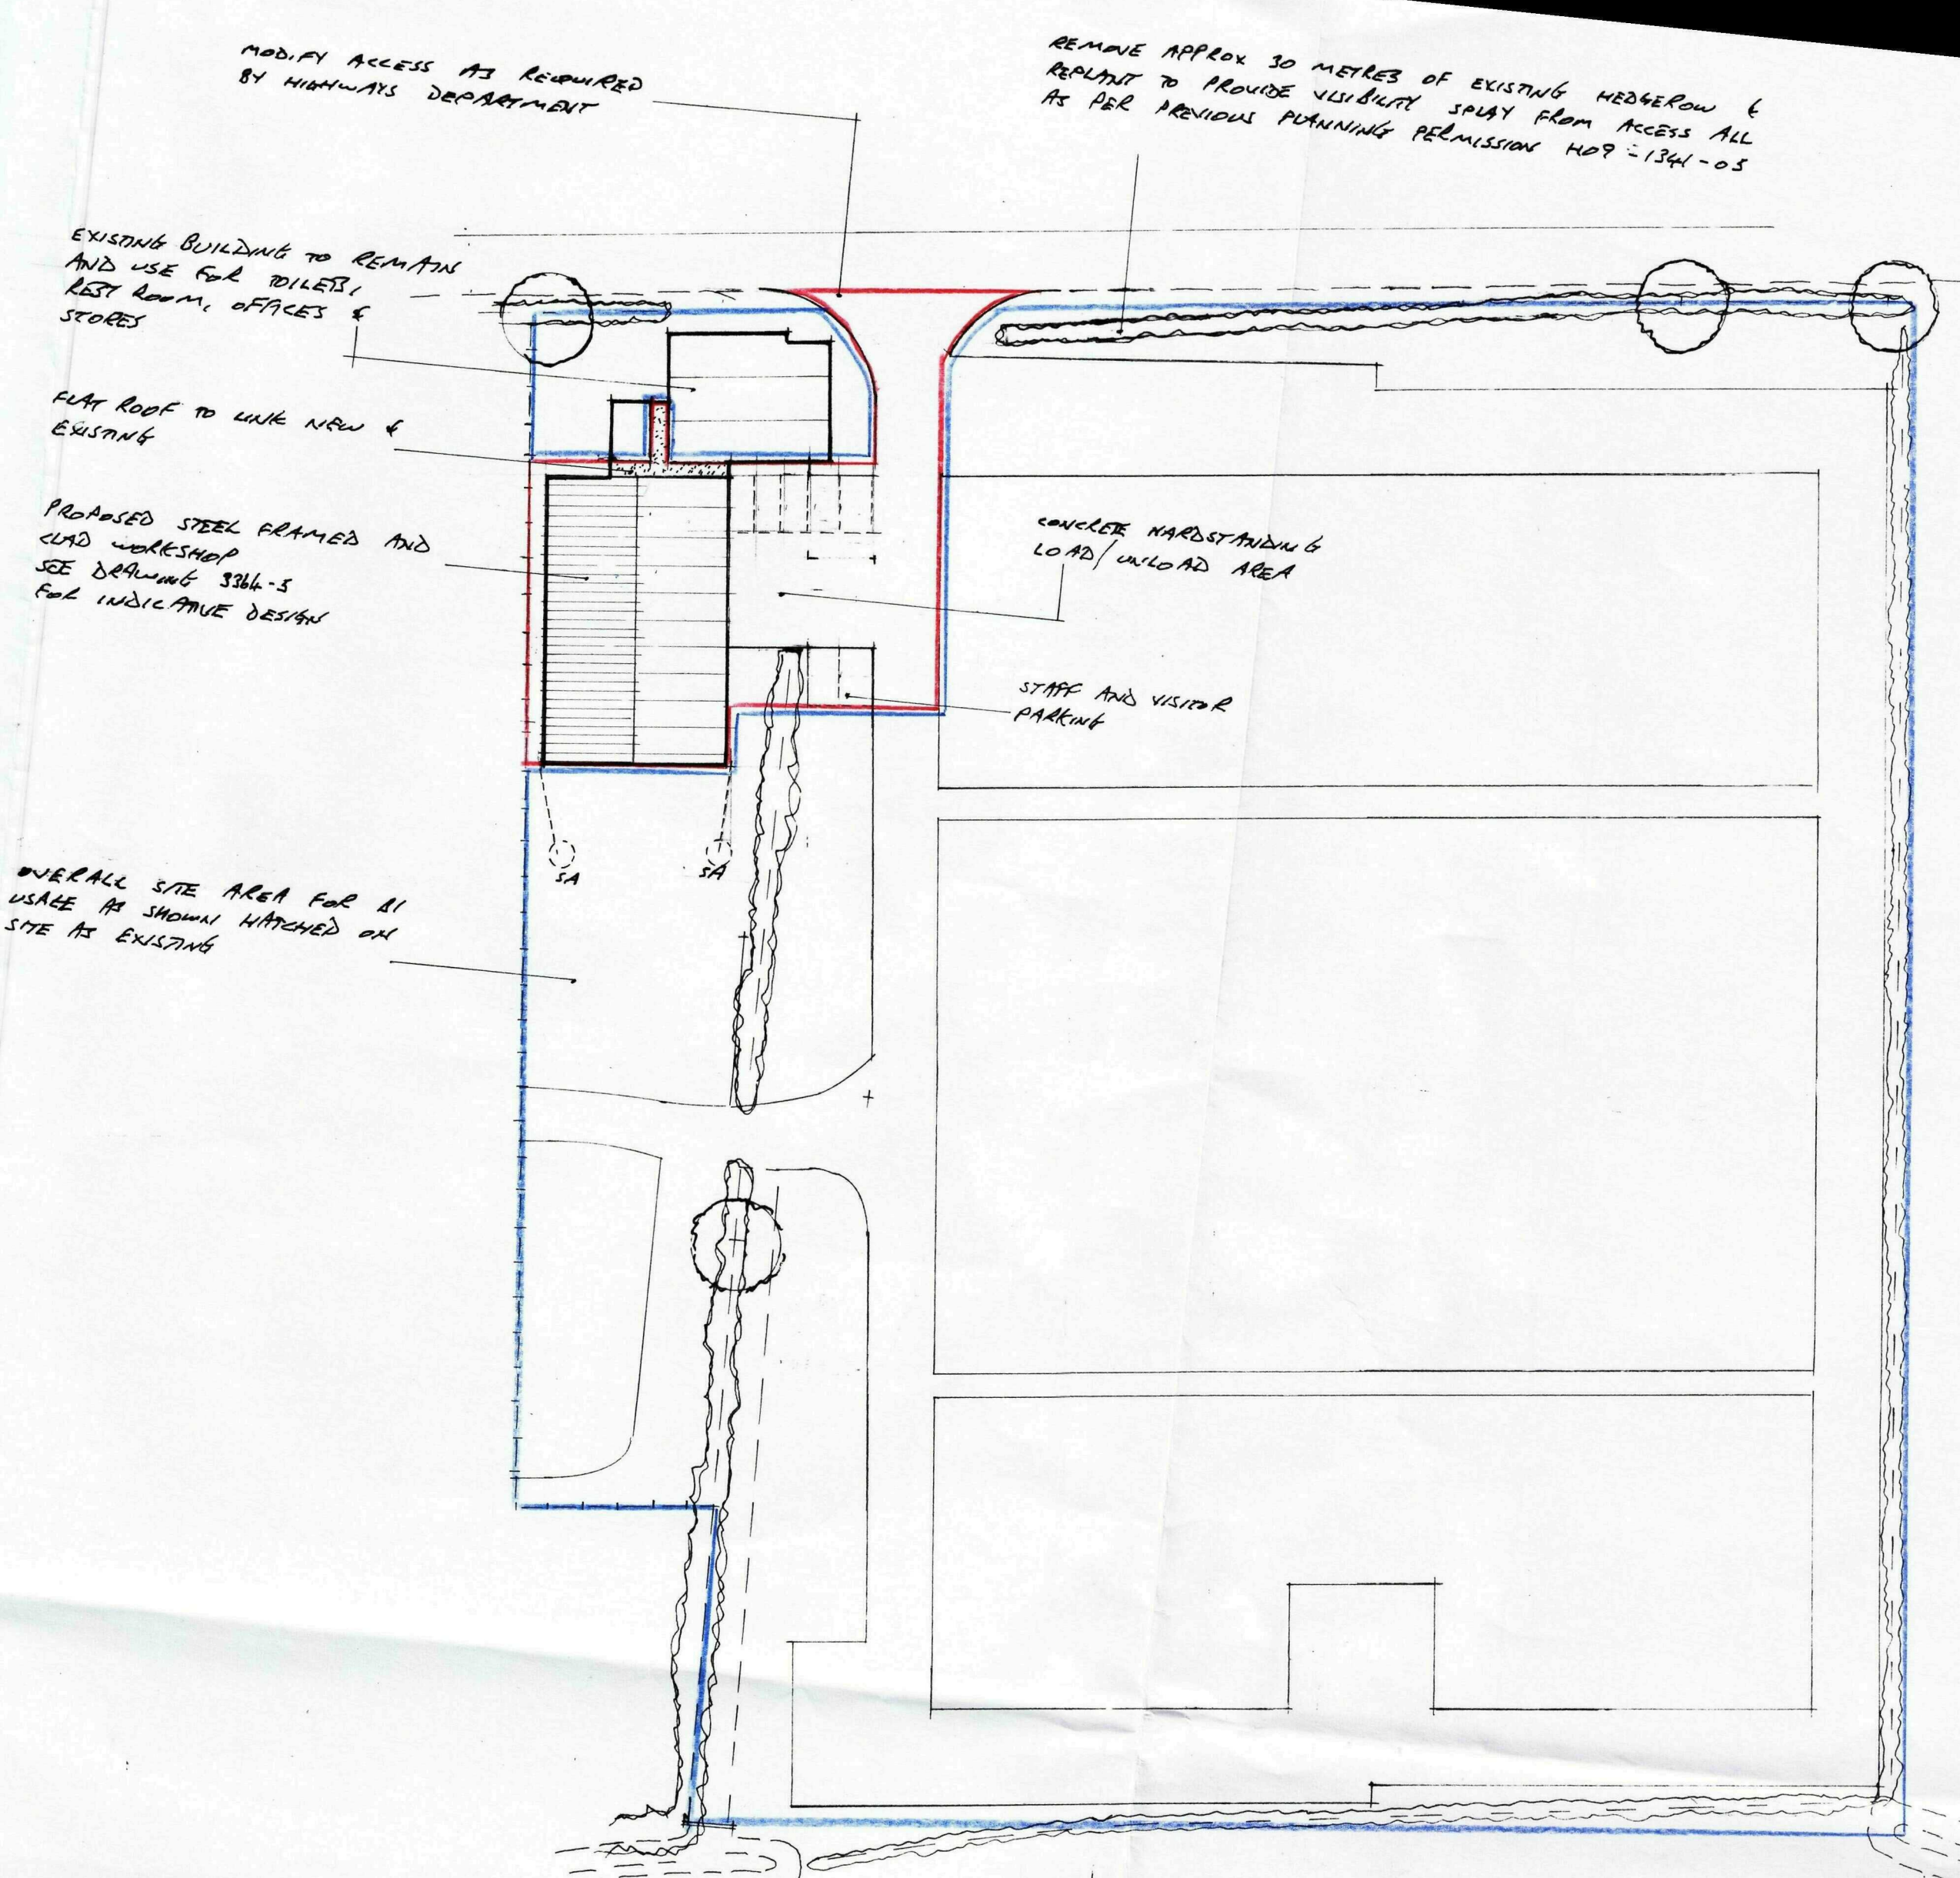

SITE AS PROPOSED 1:500 INDICATIVE

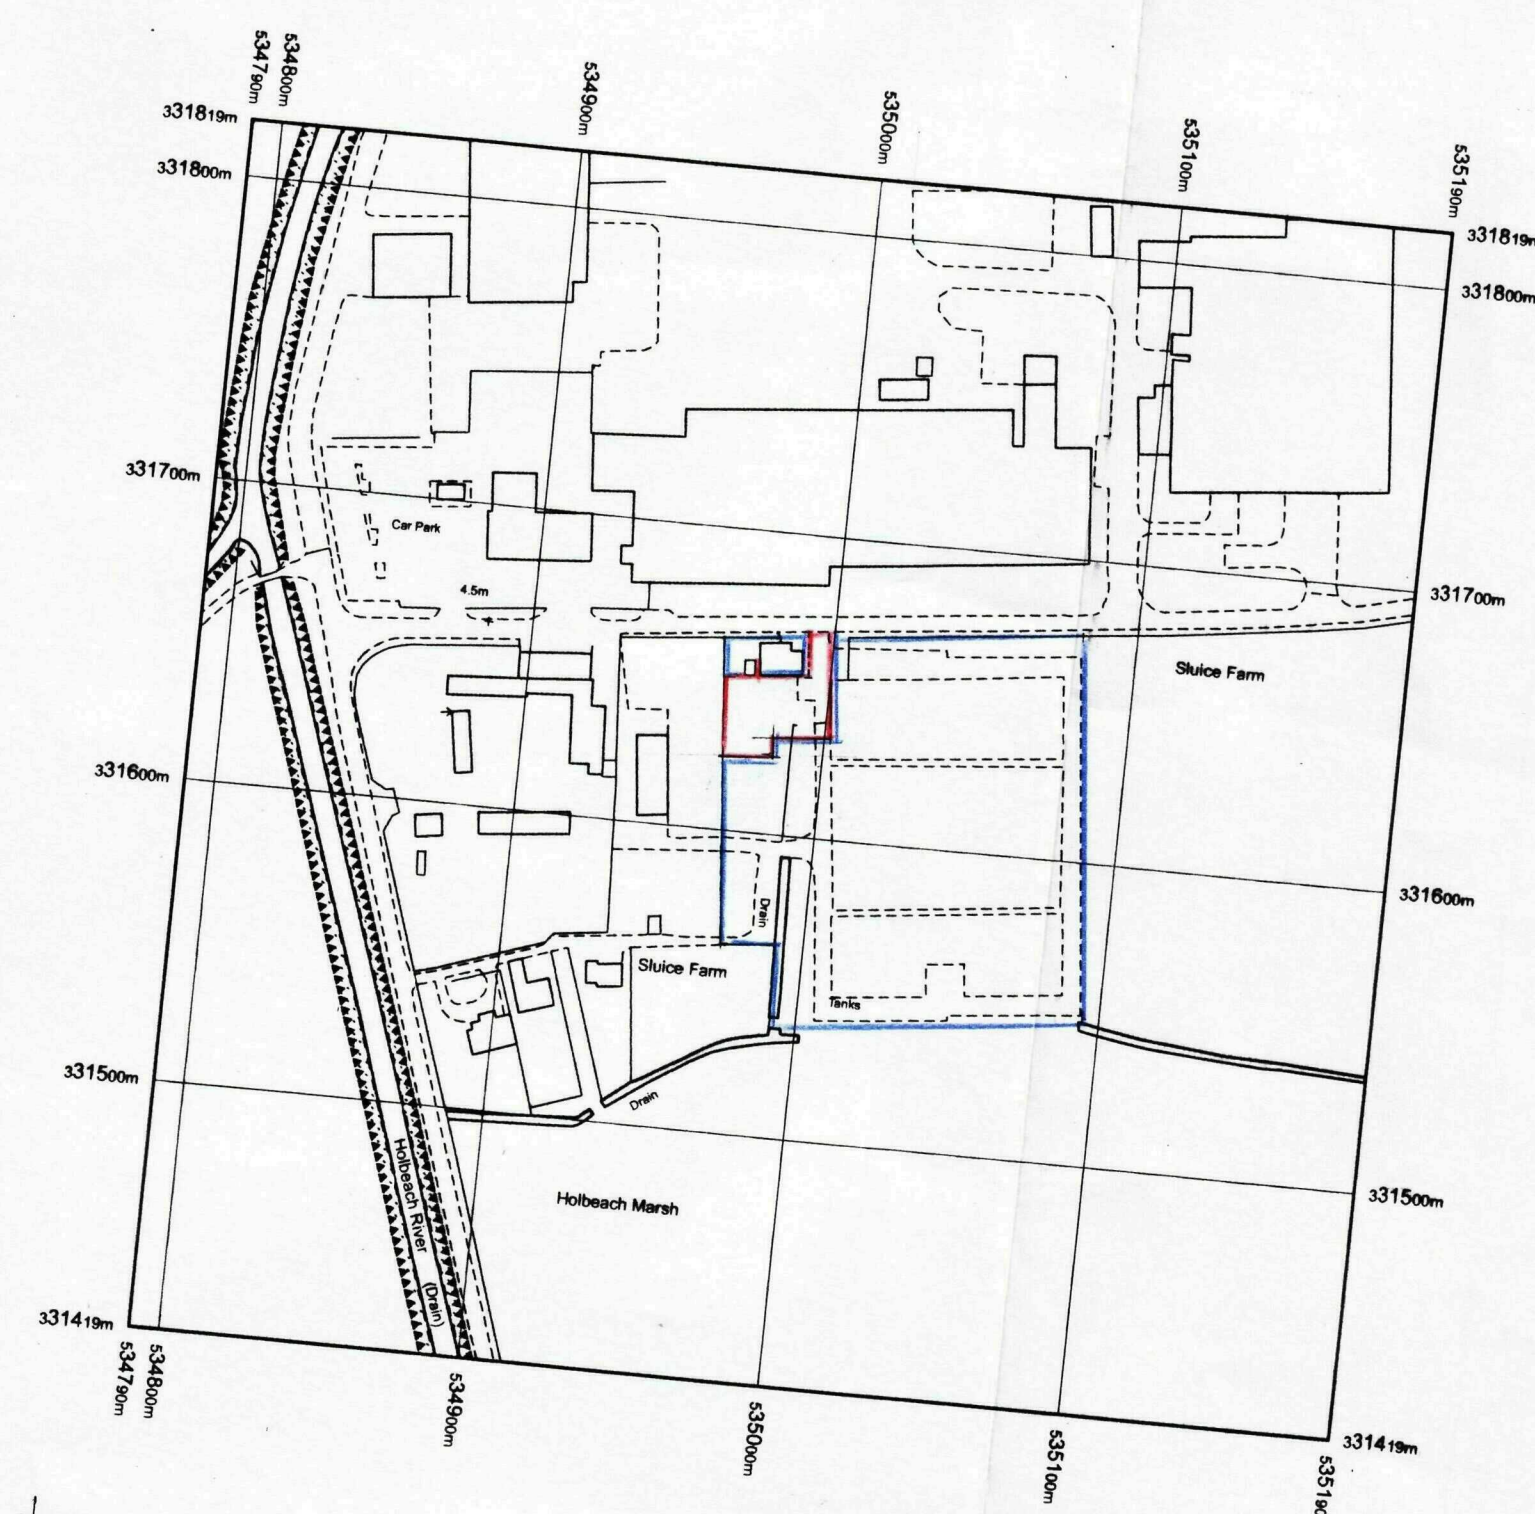

LOCATION PLAN

Contractor To Check All Dimensions On Site Before Work Commences.

Rev.	Date	Init.	Revision Details
A	11/8/10		ALTER AREA OF OUTLINE

R. BOOR DRAUGHTSMAN

11 AUG 2010
0648-10
Phone & Fax: 01406 380279

Project:
PLOT Q
SLUICE FARM, SLUICE ROAD,
HOLBEACH ST MARKS,
SPALDING, PE12 8HF.

Drawing:
SITE & LOCATION PLAN

Scale:
AS SHOWN

Drawing No.
226