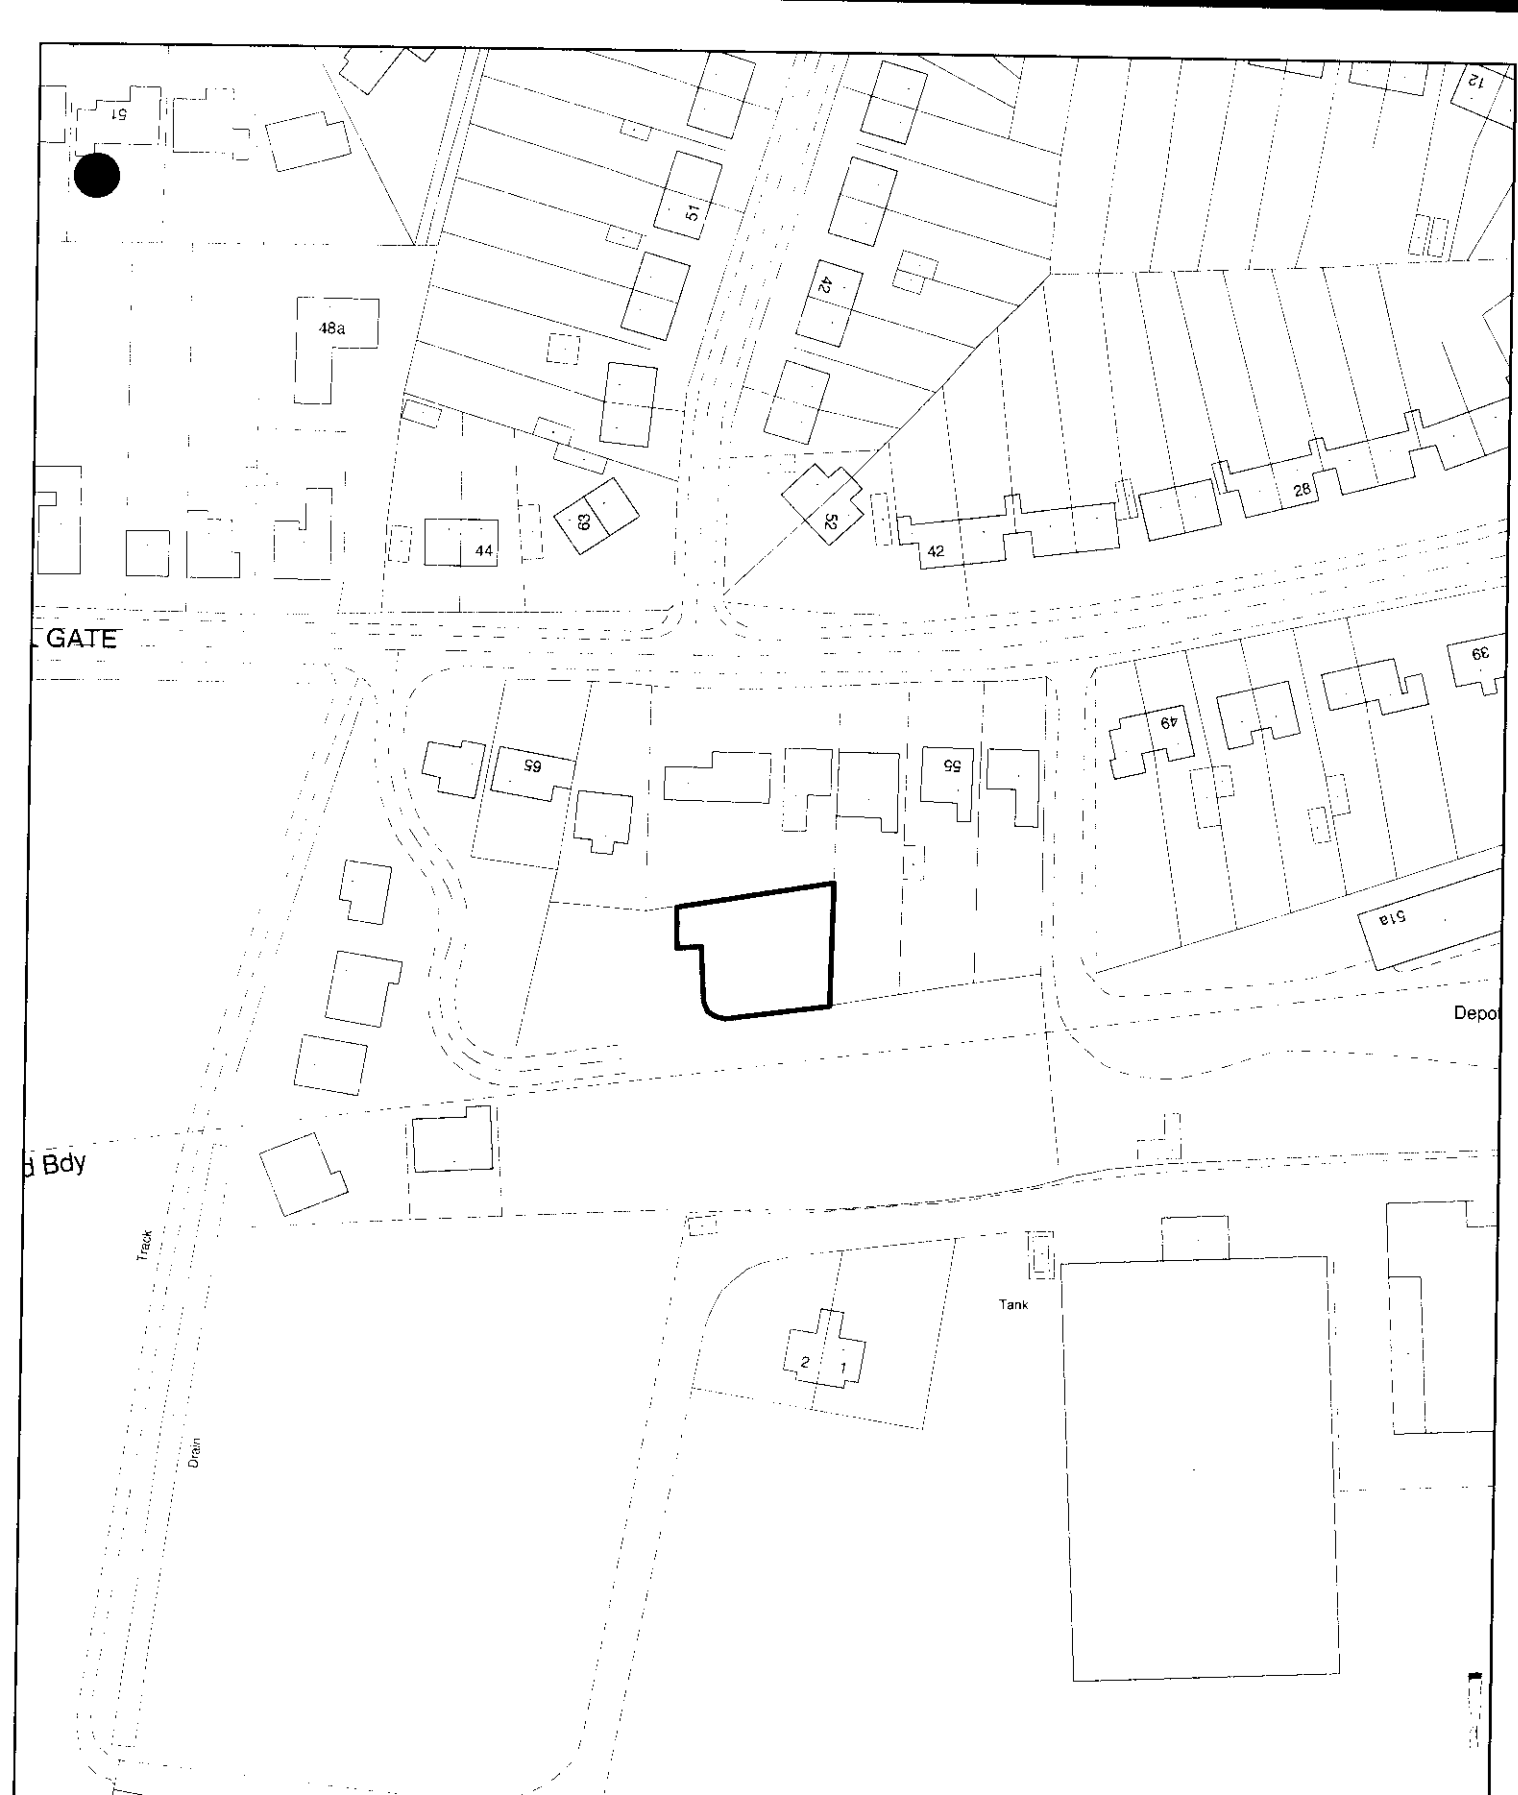
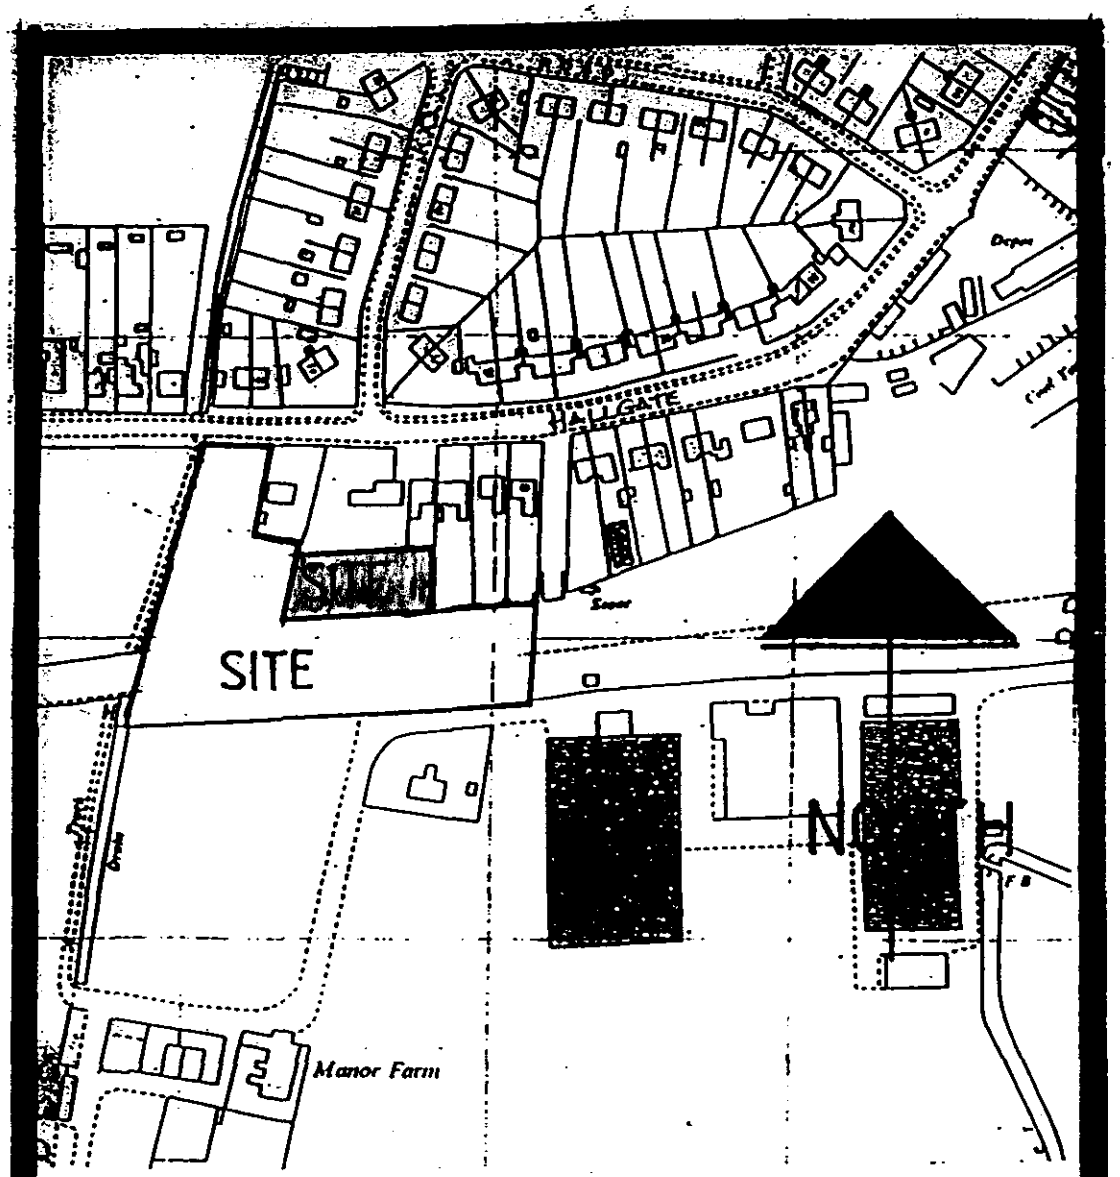

51
48a
44
63
52
42
28
GATE
65
55
49
39
51a
Depo
Bdy
Track
Drain
Tank
2
1



LOCATION PLAN: 1:2500.

Langwith Design Associates

Architectural Design Consultants
registered office
72 Church Street
Holbeach
Spalding
Lincolnshire PE12 7LL
telephone: Holbeach (01406) 425766
fax: Holbeach (01406) 425766

Amendments

DETERMINED PLAN

Ref: 0649/00

© Copyright Reserved

Client
LANGWITH BUILDERS LTD

Job
PROPOSED RESIDENTIAL DEVELOPMENT AT HALLGATE, HOLBEACH

Drawing
LOCATION PLAN

Scale	Date
1 2500	DEC '96
No	Ref
LDA/003/1	A.