


and NO: 01-21 Piers

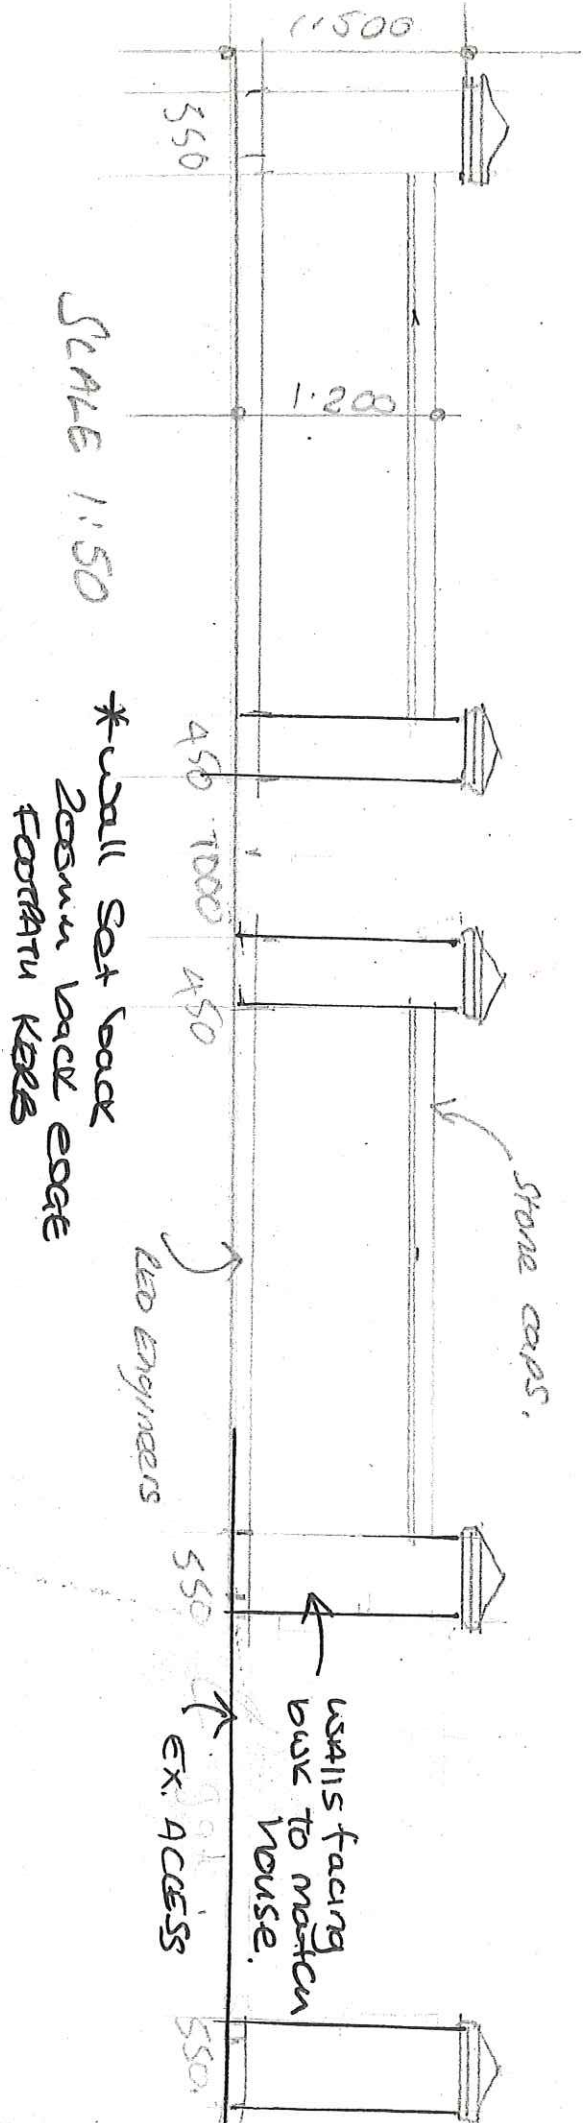

PROJECT: NEW BOUNDARY WALLS

SITE: 'ANVERS' 94 SPALDING ROAD

HOLEBENCH, LINCOLNSHIRE

CLIENTS: MR PIERIS DATE: JUNE 21