
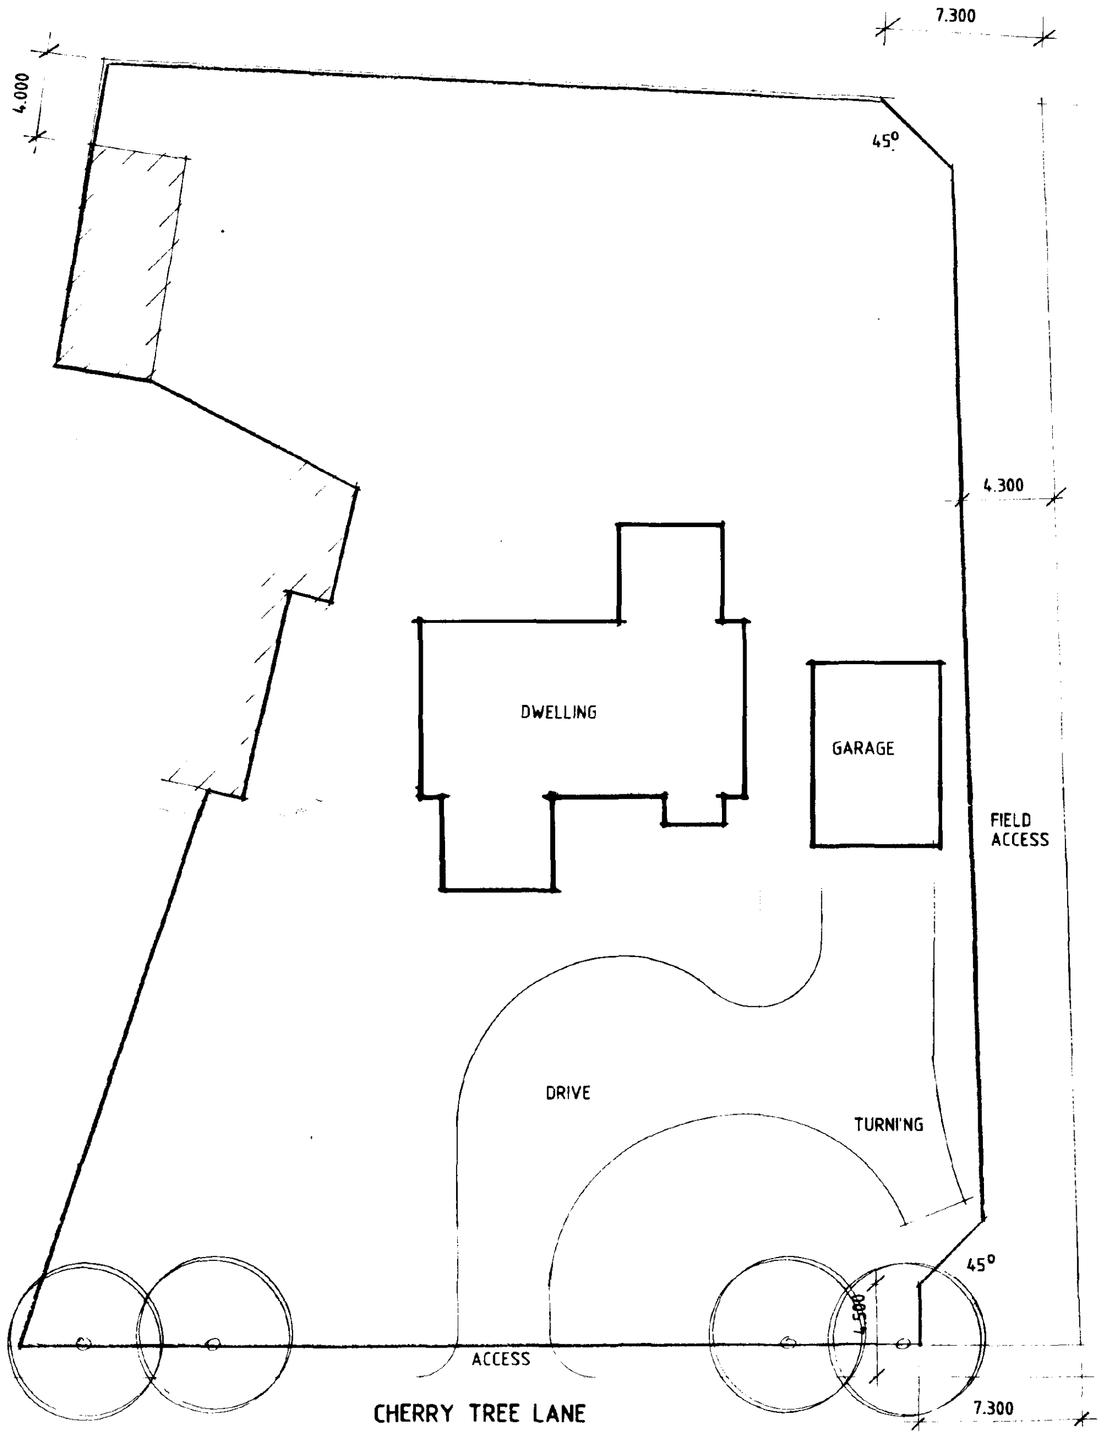


NOTE

INDICATIVE LAYOUT ONLY

SITE PLAN

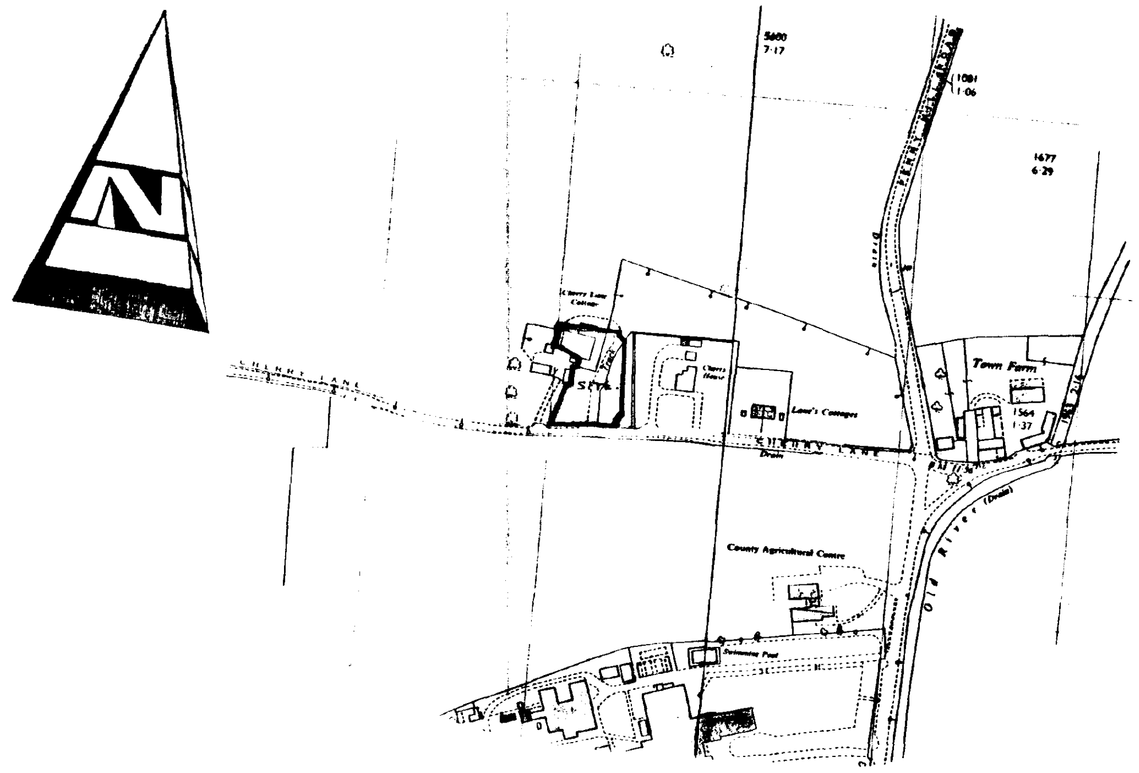

LOCATION PLAN

Notes and Disclaimer

Do not scale from this drawing.

This drawing is copyright and may not be altered, traced, copied, photographed or used for any purpose other than that for which it is issued without written permission from Messrs Status Design.

The General Contractor is to check all dimensions on site and report discrepancies to the Architect.

All details shown on this drawing are based upon typical site conditions related to the area. No responsibility can be accepted for abnormal conditions unless reported to the Architects so that design amendments may be considered.

Please note: This drawing is not a conveyance

DESIGN Status
CONSULTANTS IN ARCHITECTURE & PLANNING

PROPOSED SINGLE DWELLING AT CHERRY TREE LANE, HOLBEACH FOR

MR. & MRS. I. FORMAN

1:200 1:2500	771901/1
MAY-96	B.GILHAM.

A - INDICATIVE LAYOUT - 17.5.96

Status House, 4 Princes Street,
Holbeach, Lincs. PE12 7BB
Tel: 01406 424343 Fax: 01406 490702