


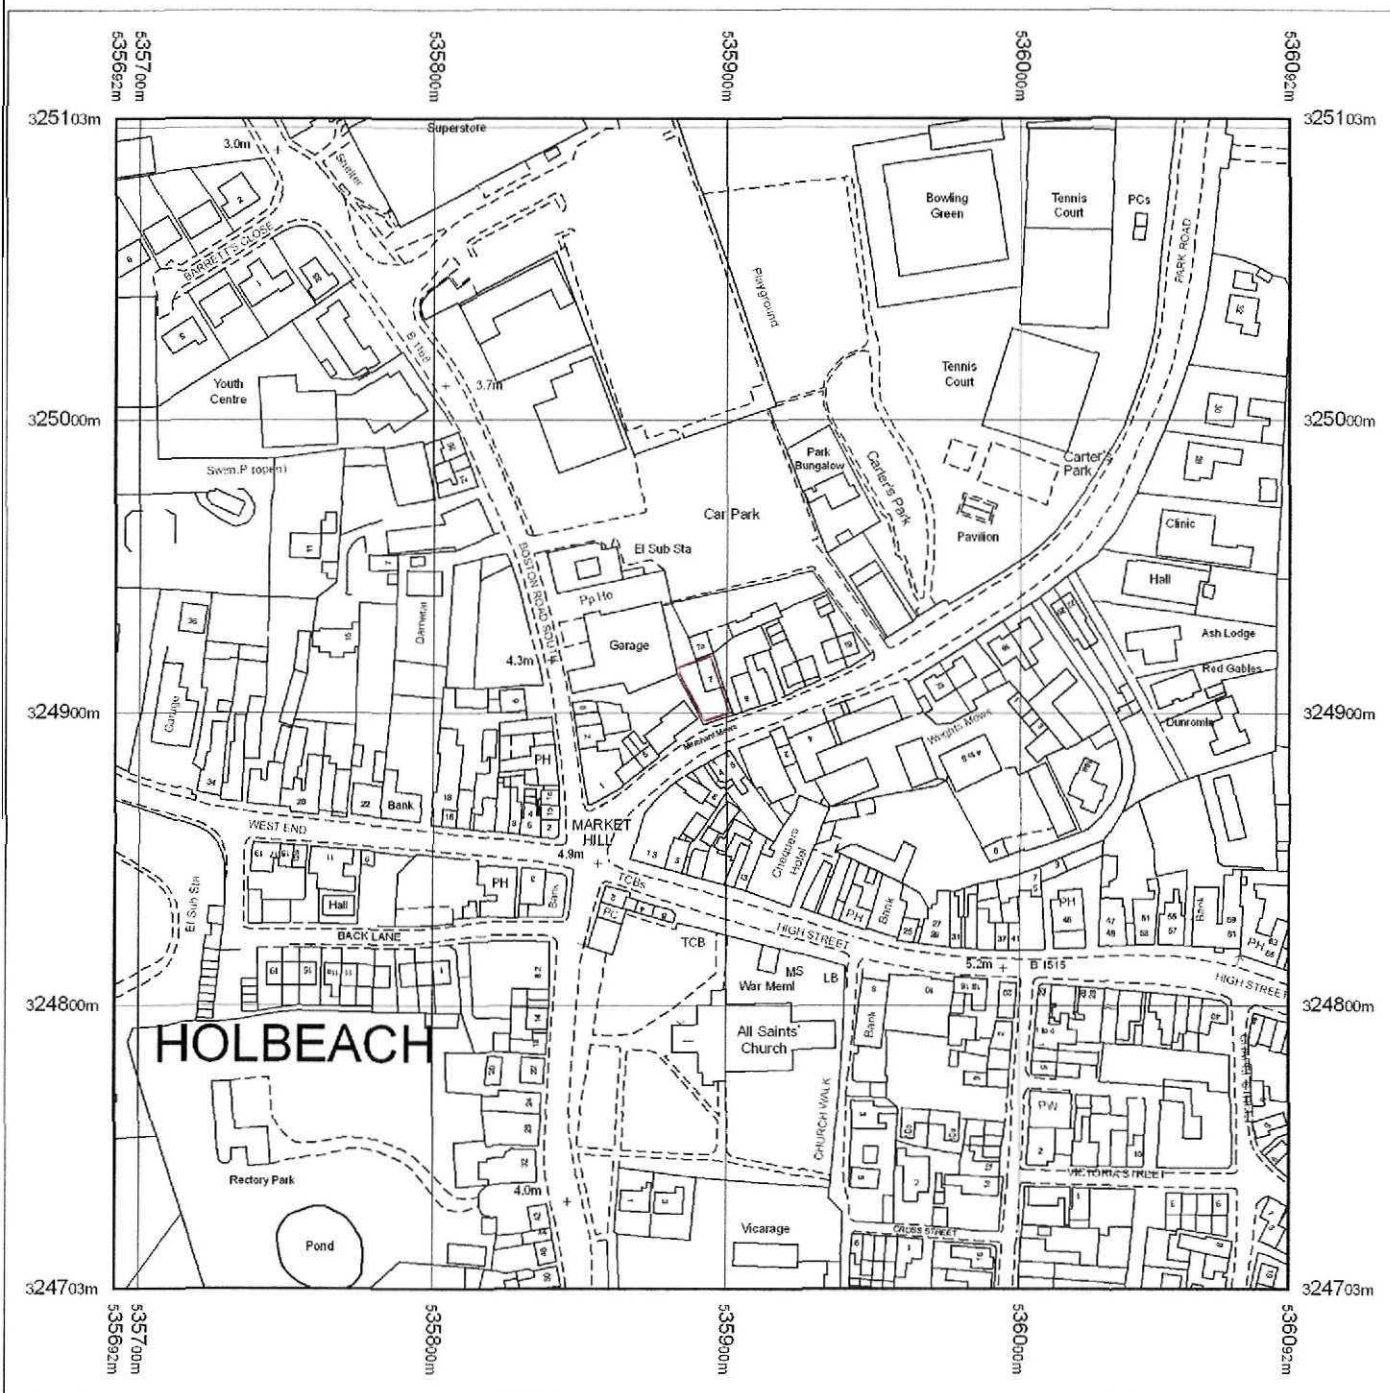


Produced 30.07.2010 from the Ordnance Survey National Geographic Database and incorporating surveyed revision available at this date. © Crown Copyright 2010.

Reproduction in whole or part is prohibited without the prior permission of Ordnance Survey.

Ordnance Survey, the OS Symbol and OS Sitemap are registered trademarks of Ordnance Survey, the national mapping agency of Great Britain.

The representation of a road, track or path is no evidence of a right of way.


The representation of features as lines is no evidence of a property boundary.

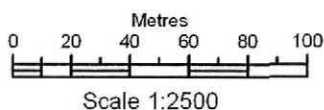


Supplied by: www.ukmapcentre.com
 Serial number: 01584900
 Centre coordinates: 535892 324903

Further information can be found on the OS Sitemap Information leaflet or the Ordnance Survey web site:
www.ordnancesurvey.co.uk



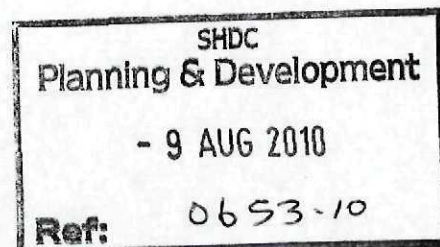

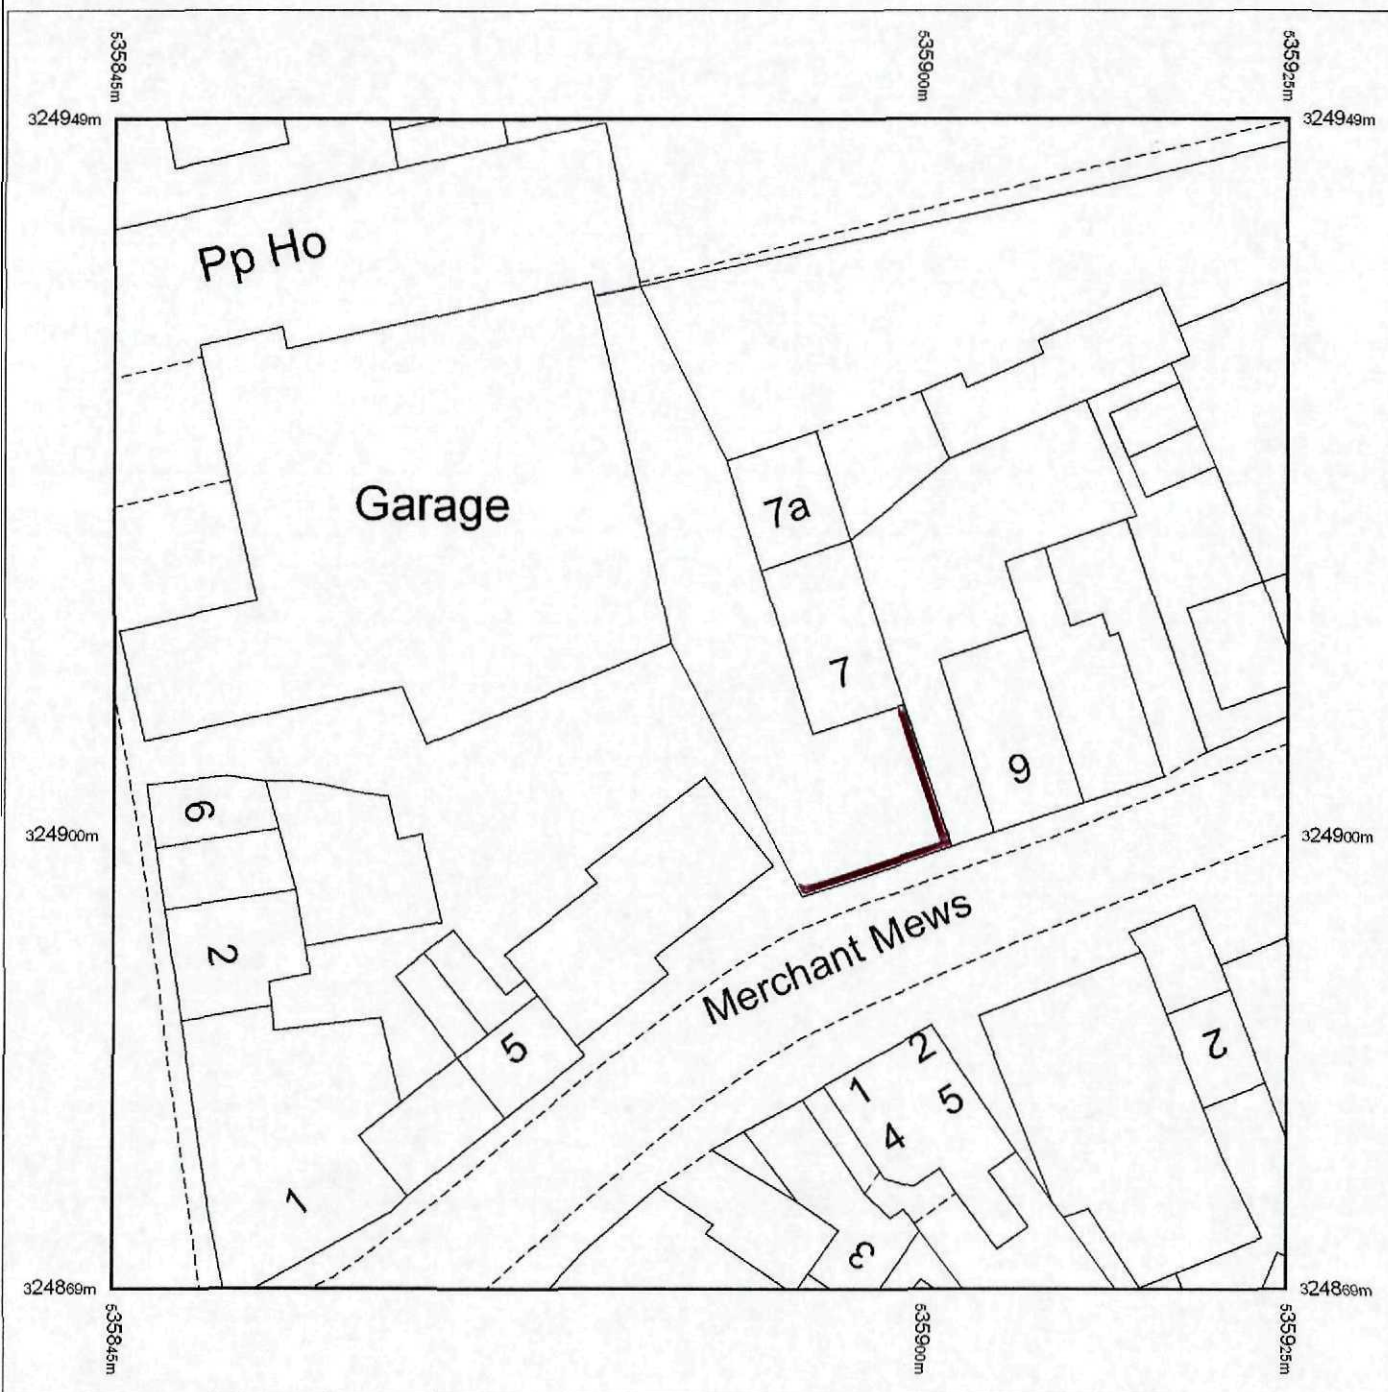

Produced 30.07.2010 from the Ordnance Survey National Geographic Database and incorporating surveyed revision available at this date. © Crown Copyright 2010.


Reproduction in whole or part is prohibited without the prior permission of Ordnance Survey.

Ordnance Survey, the OS Symbol and OS Sitemap are registered trademarks of Ordnance Survey, the national mapping agency of Great Britain.

The representation of a road, track or path is no evidence of a right of way.

The representation of features as lines is no evidence of a property boundary.

Part or all of this OS Sitemap is enlarged from mapping produced at one or more of the following scales: 1:1250, 1:2500, 1:10000.

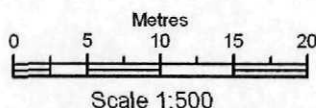



Supplied by: www.ukmapcentre.com
Serial number: 01585000
Centre coordinates: 535885.38 324909.13

Further information can be found on the OS Sitemap Information leaflet or the Ordnance Survey web site:
www.ordnancesurvey.co.uk

**SHDC
Planning & Development**


- 9 AUG 2010

Ref: 0653-10

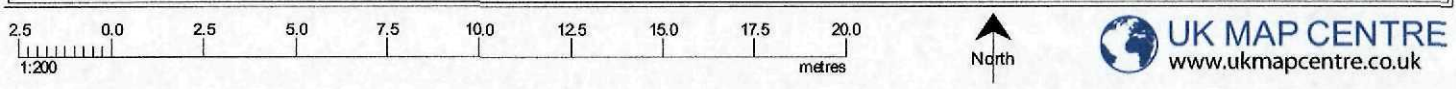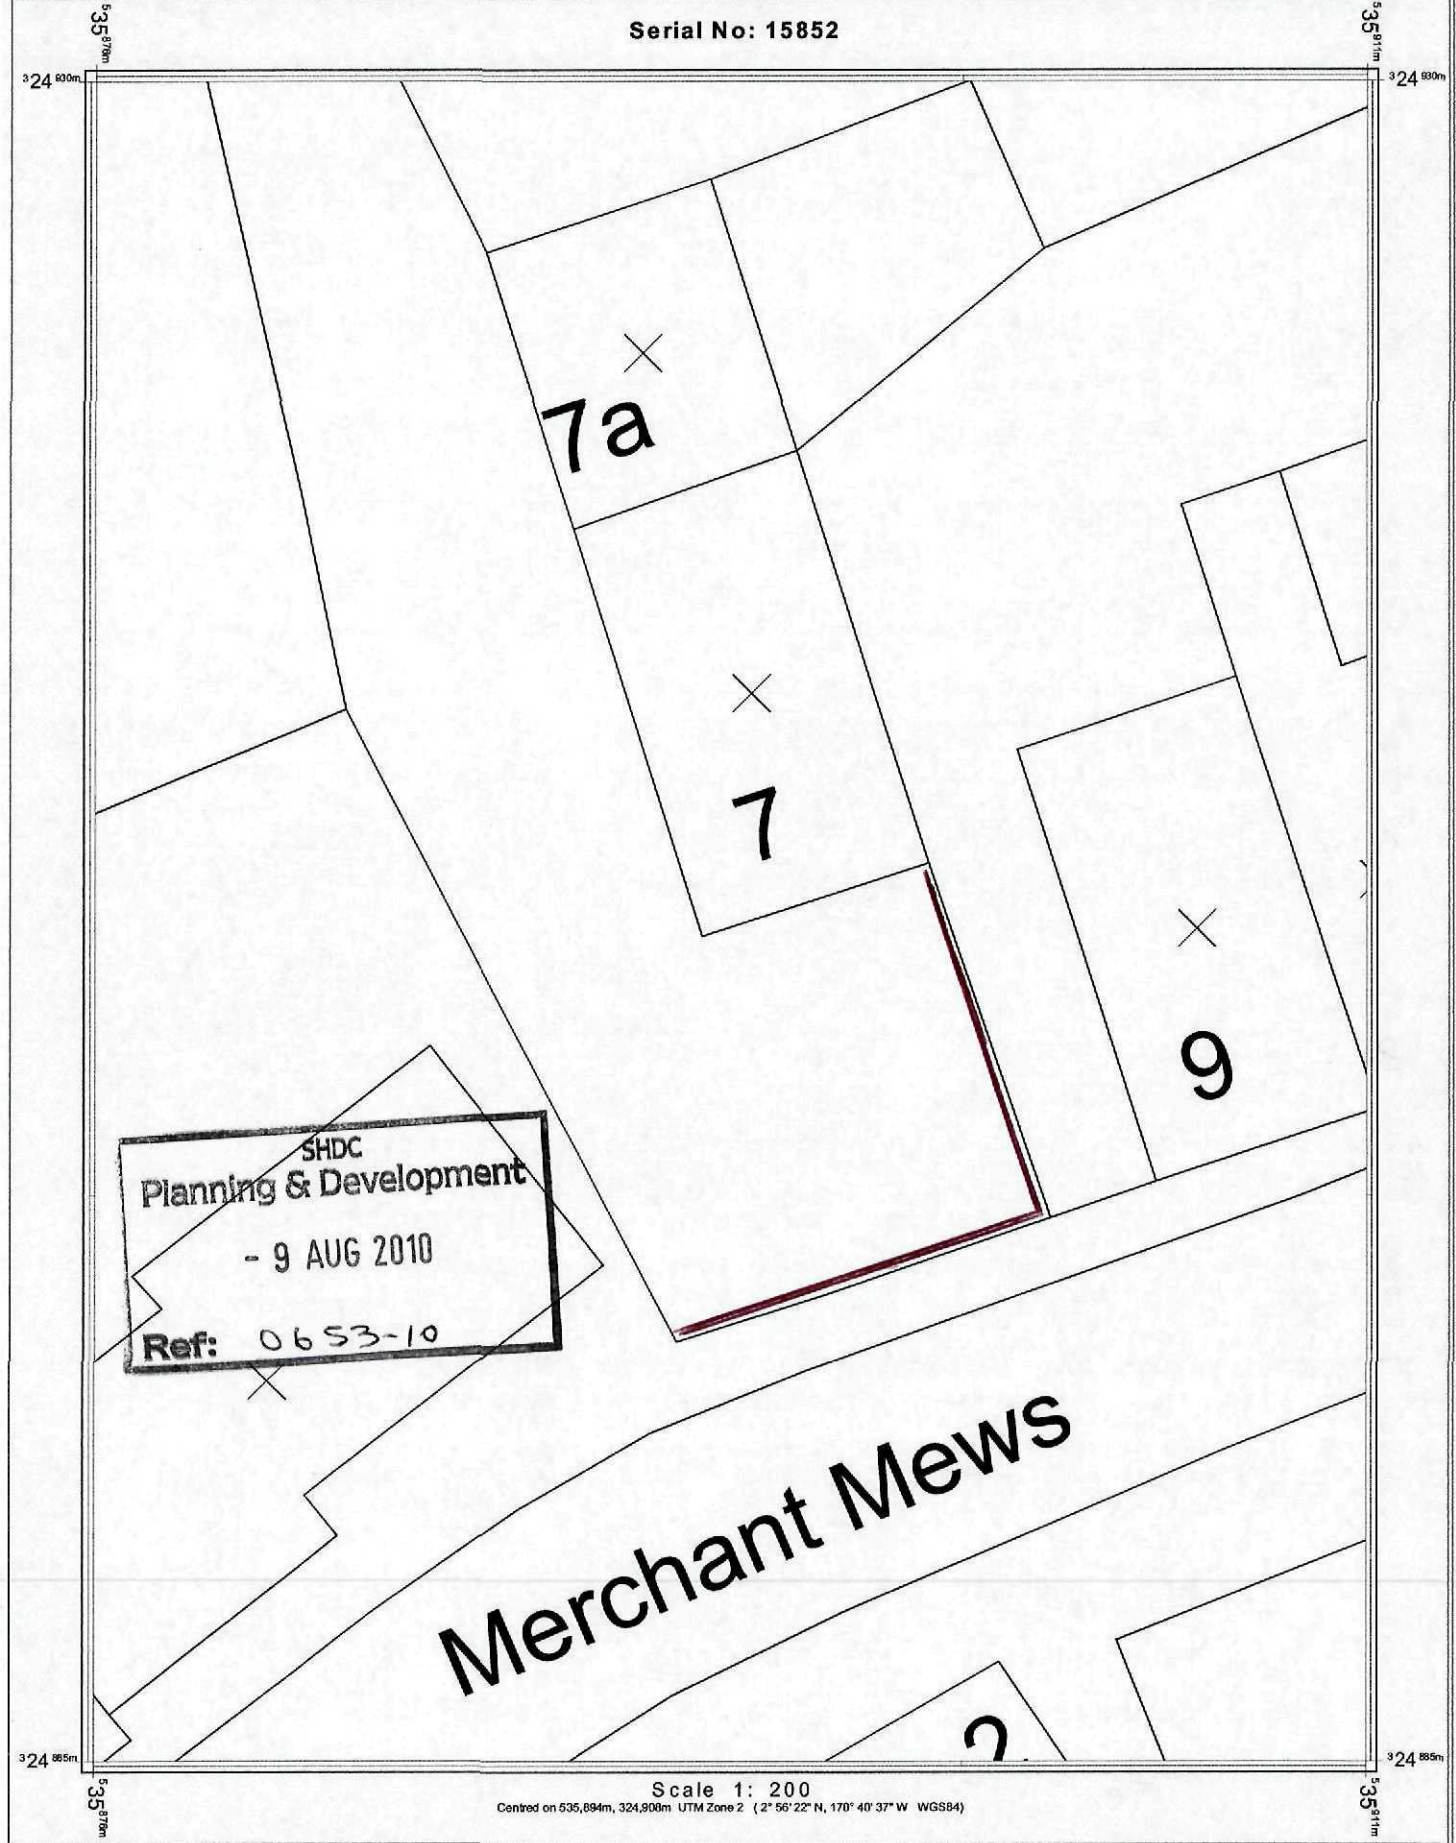


1E

Fig 1

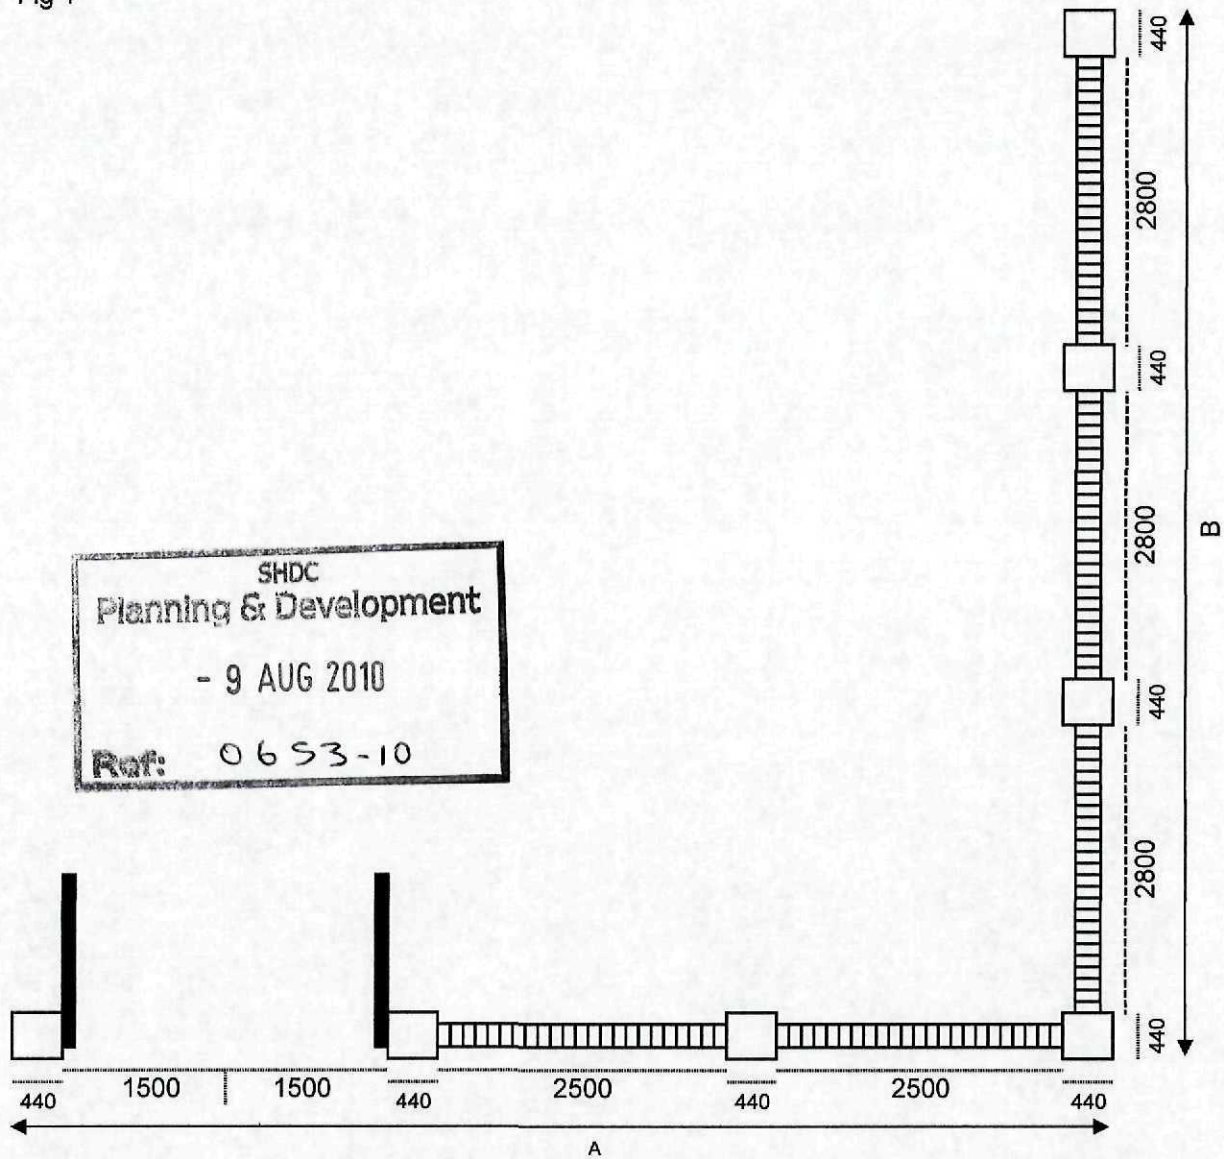


Double brick English Garden Wall Bond will be used with 4 Brick Piers the header courses will be separated by 3 courses of stretchers.
Front Elevation

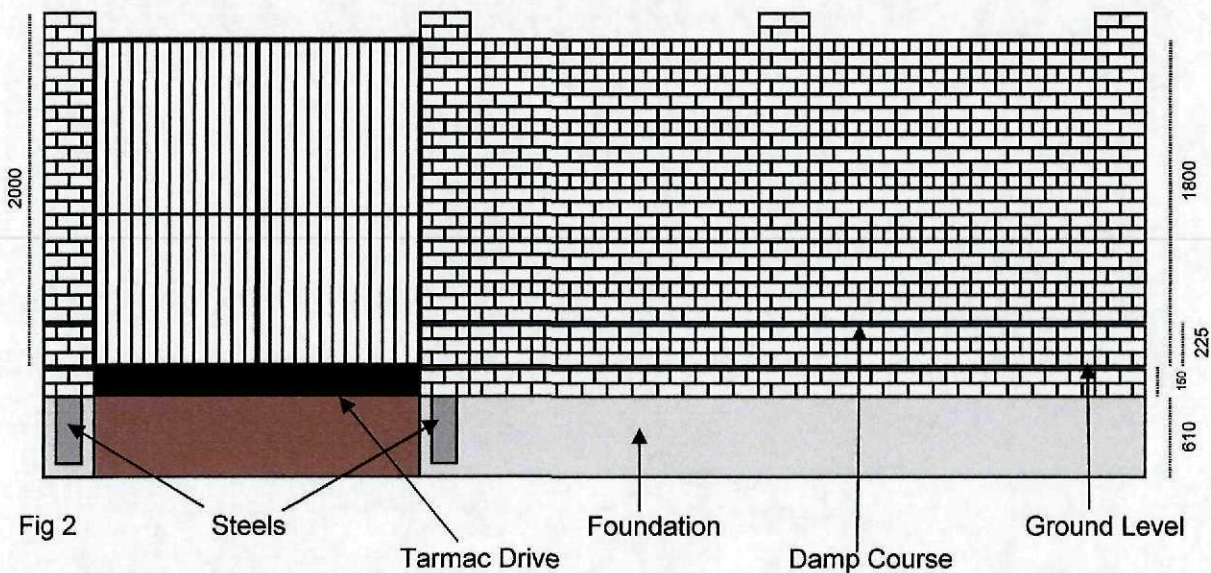

1F

SHDC
Planning & Development
- 9 AUG 2010
Ref: 0653-10

Fig 3

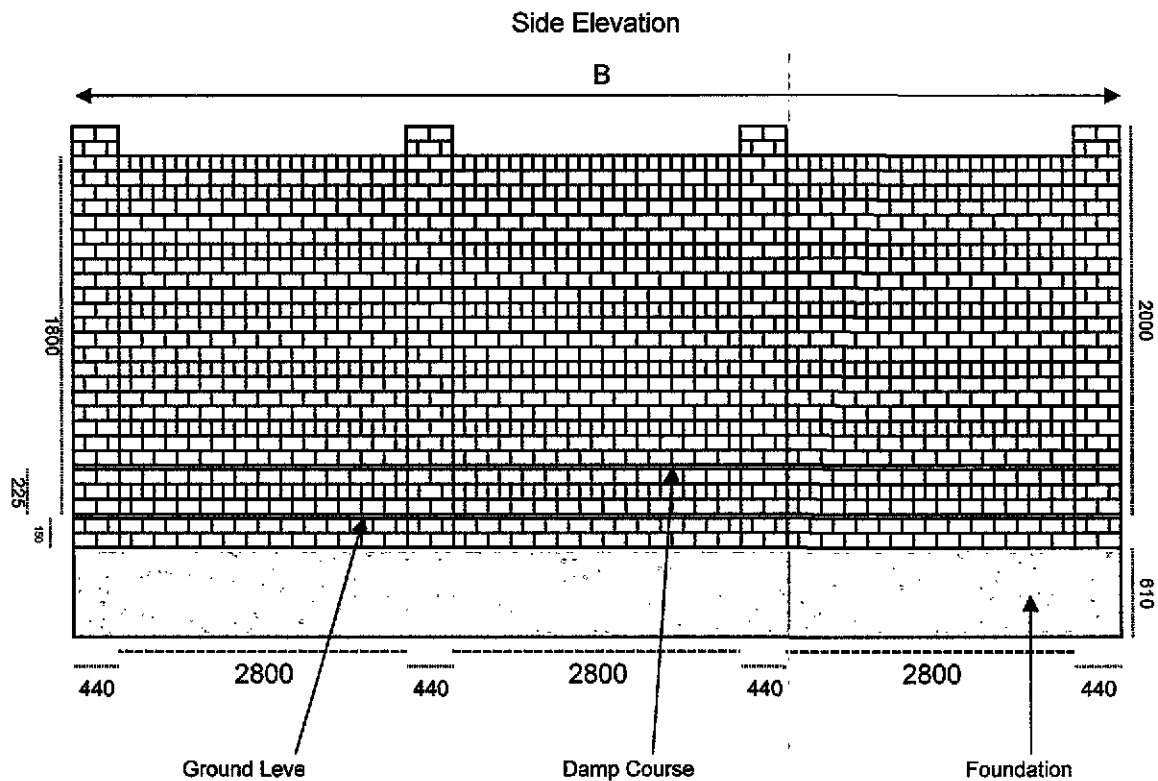


Not to scale

Damp Course 225mm above ground level


Frost cover will be min 150mm Thick

Foundation 610mm x 610mm Thick Using C20p concrete mix (20N/mm² after the 28 day curing period)

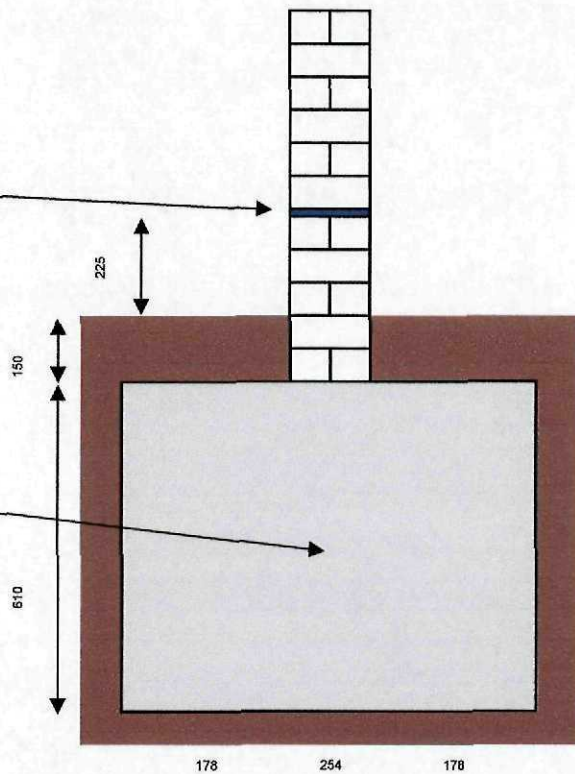

Brick's Will be of F2 S2 grade (frost resistant and low soluble salts) for capping and will come down 2 layers

Tubular steel reinforcement 100mm diameter will be concreted into the Pillar's supporting gates

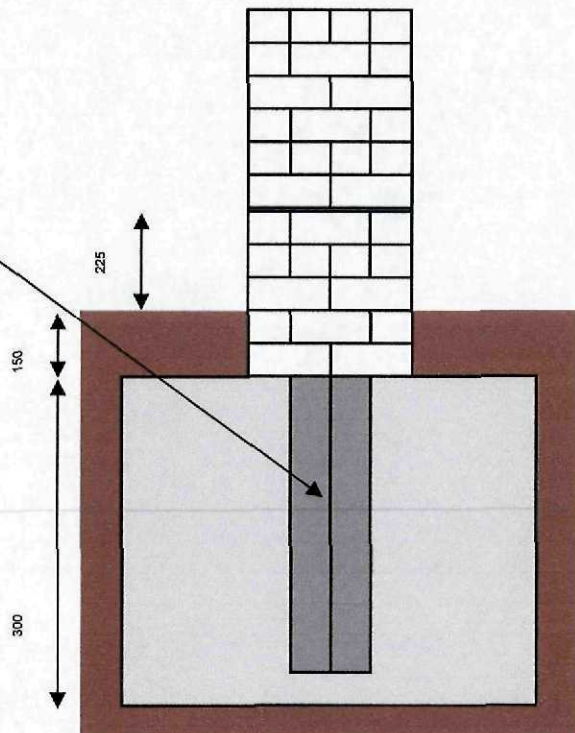


SHDC
Planning & Development
- 9 AUG 2010
Ref: 0653-10



Brick we will be using will be handmade Cheshire Reds. To remain in keeping with the property. The capping bricks will be of F2 S2 quality

English Bond is a traditional bond dating back hundreds of years and features alternating courses of stretchers and headers. This is one of the strongest brickwork bond patterns.

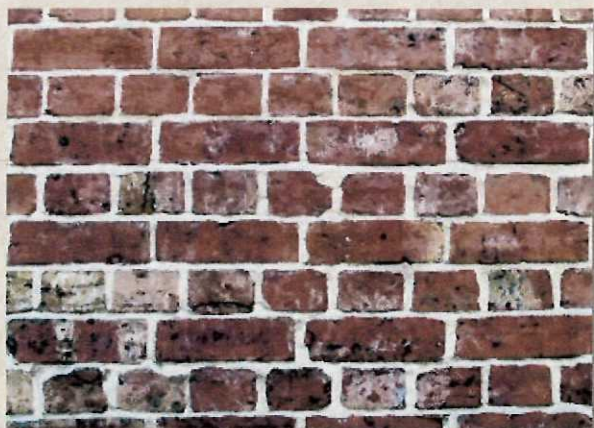

English Bond using Handmade Cheshire Reds

